

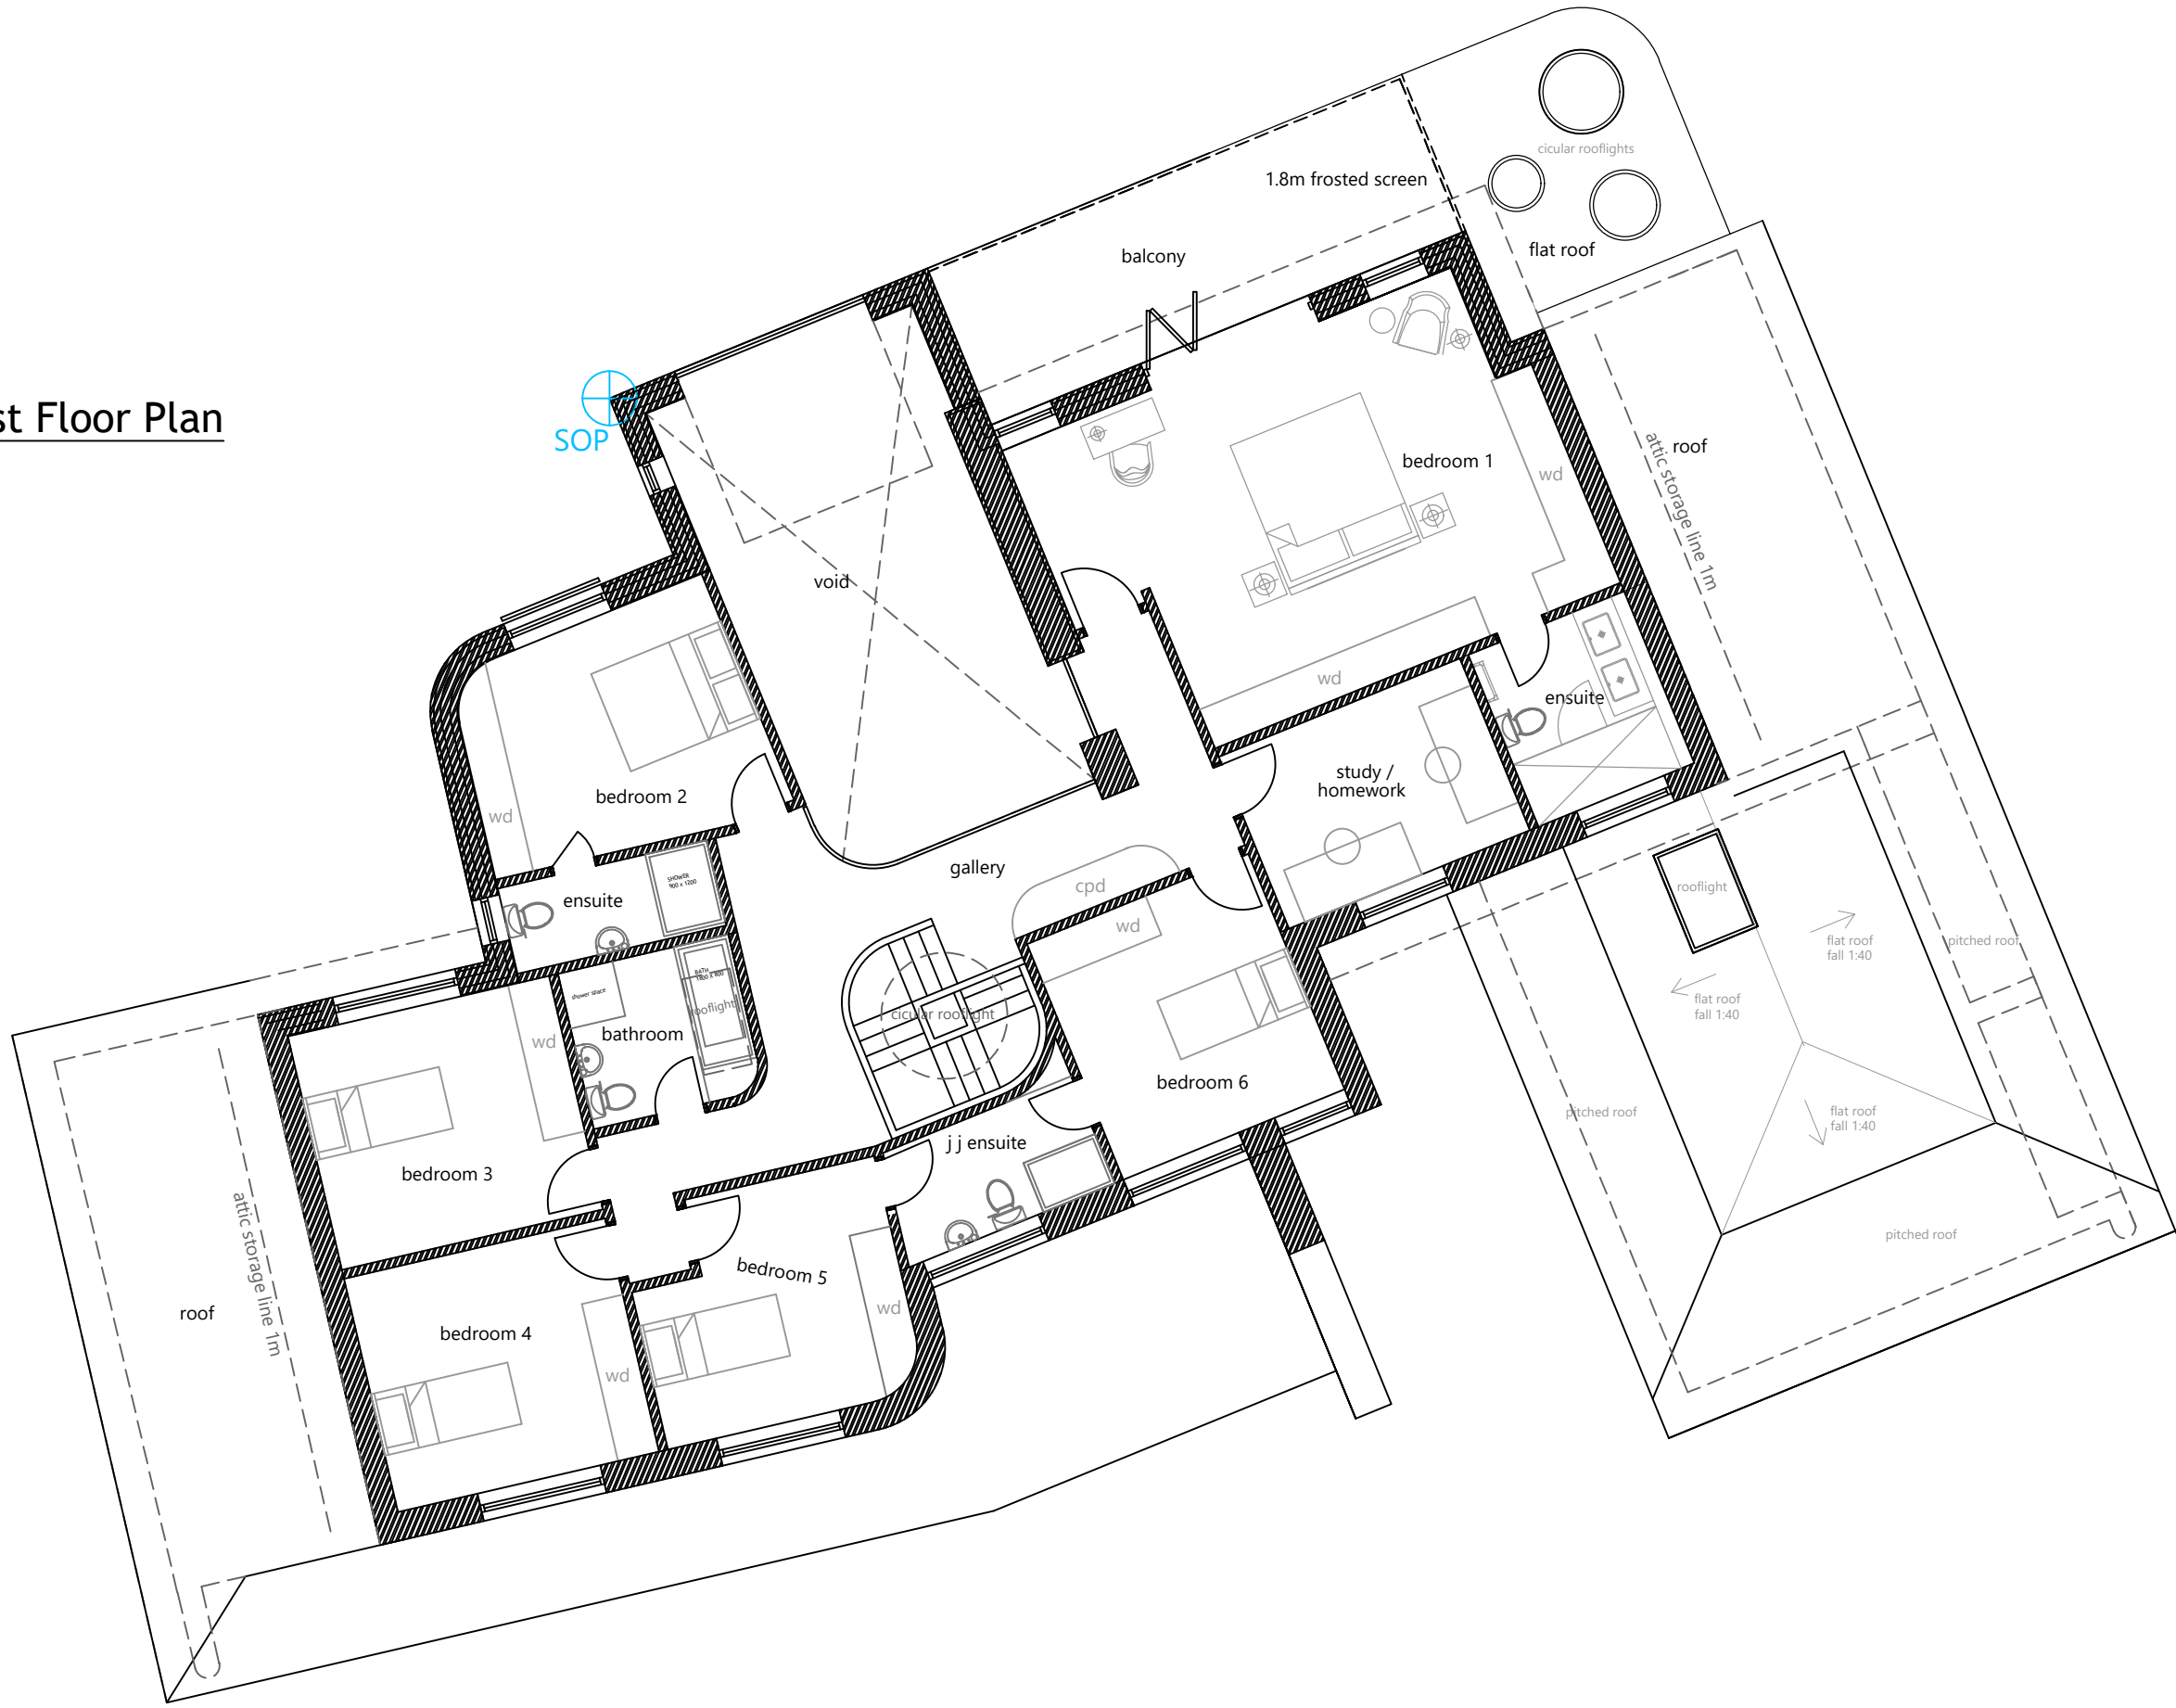
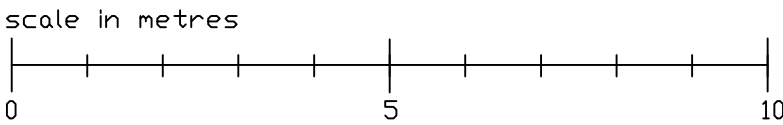


Proposed First Floor Plan
1:100

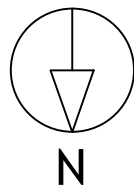

Proposed Roof Plan
1:200

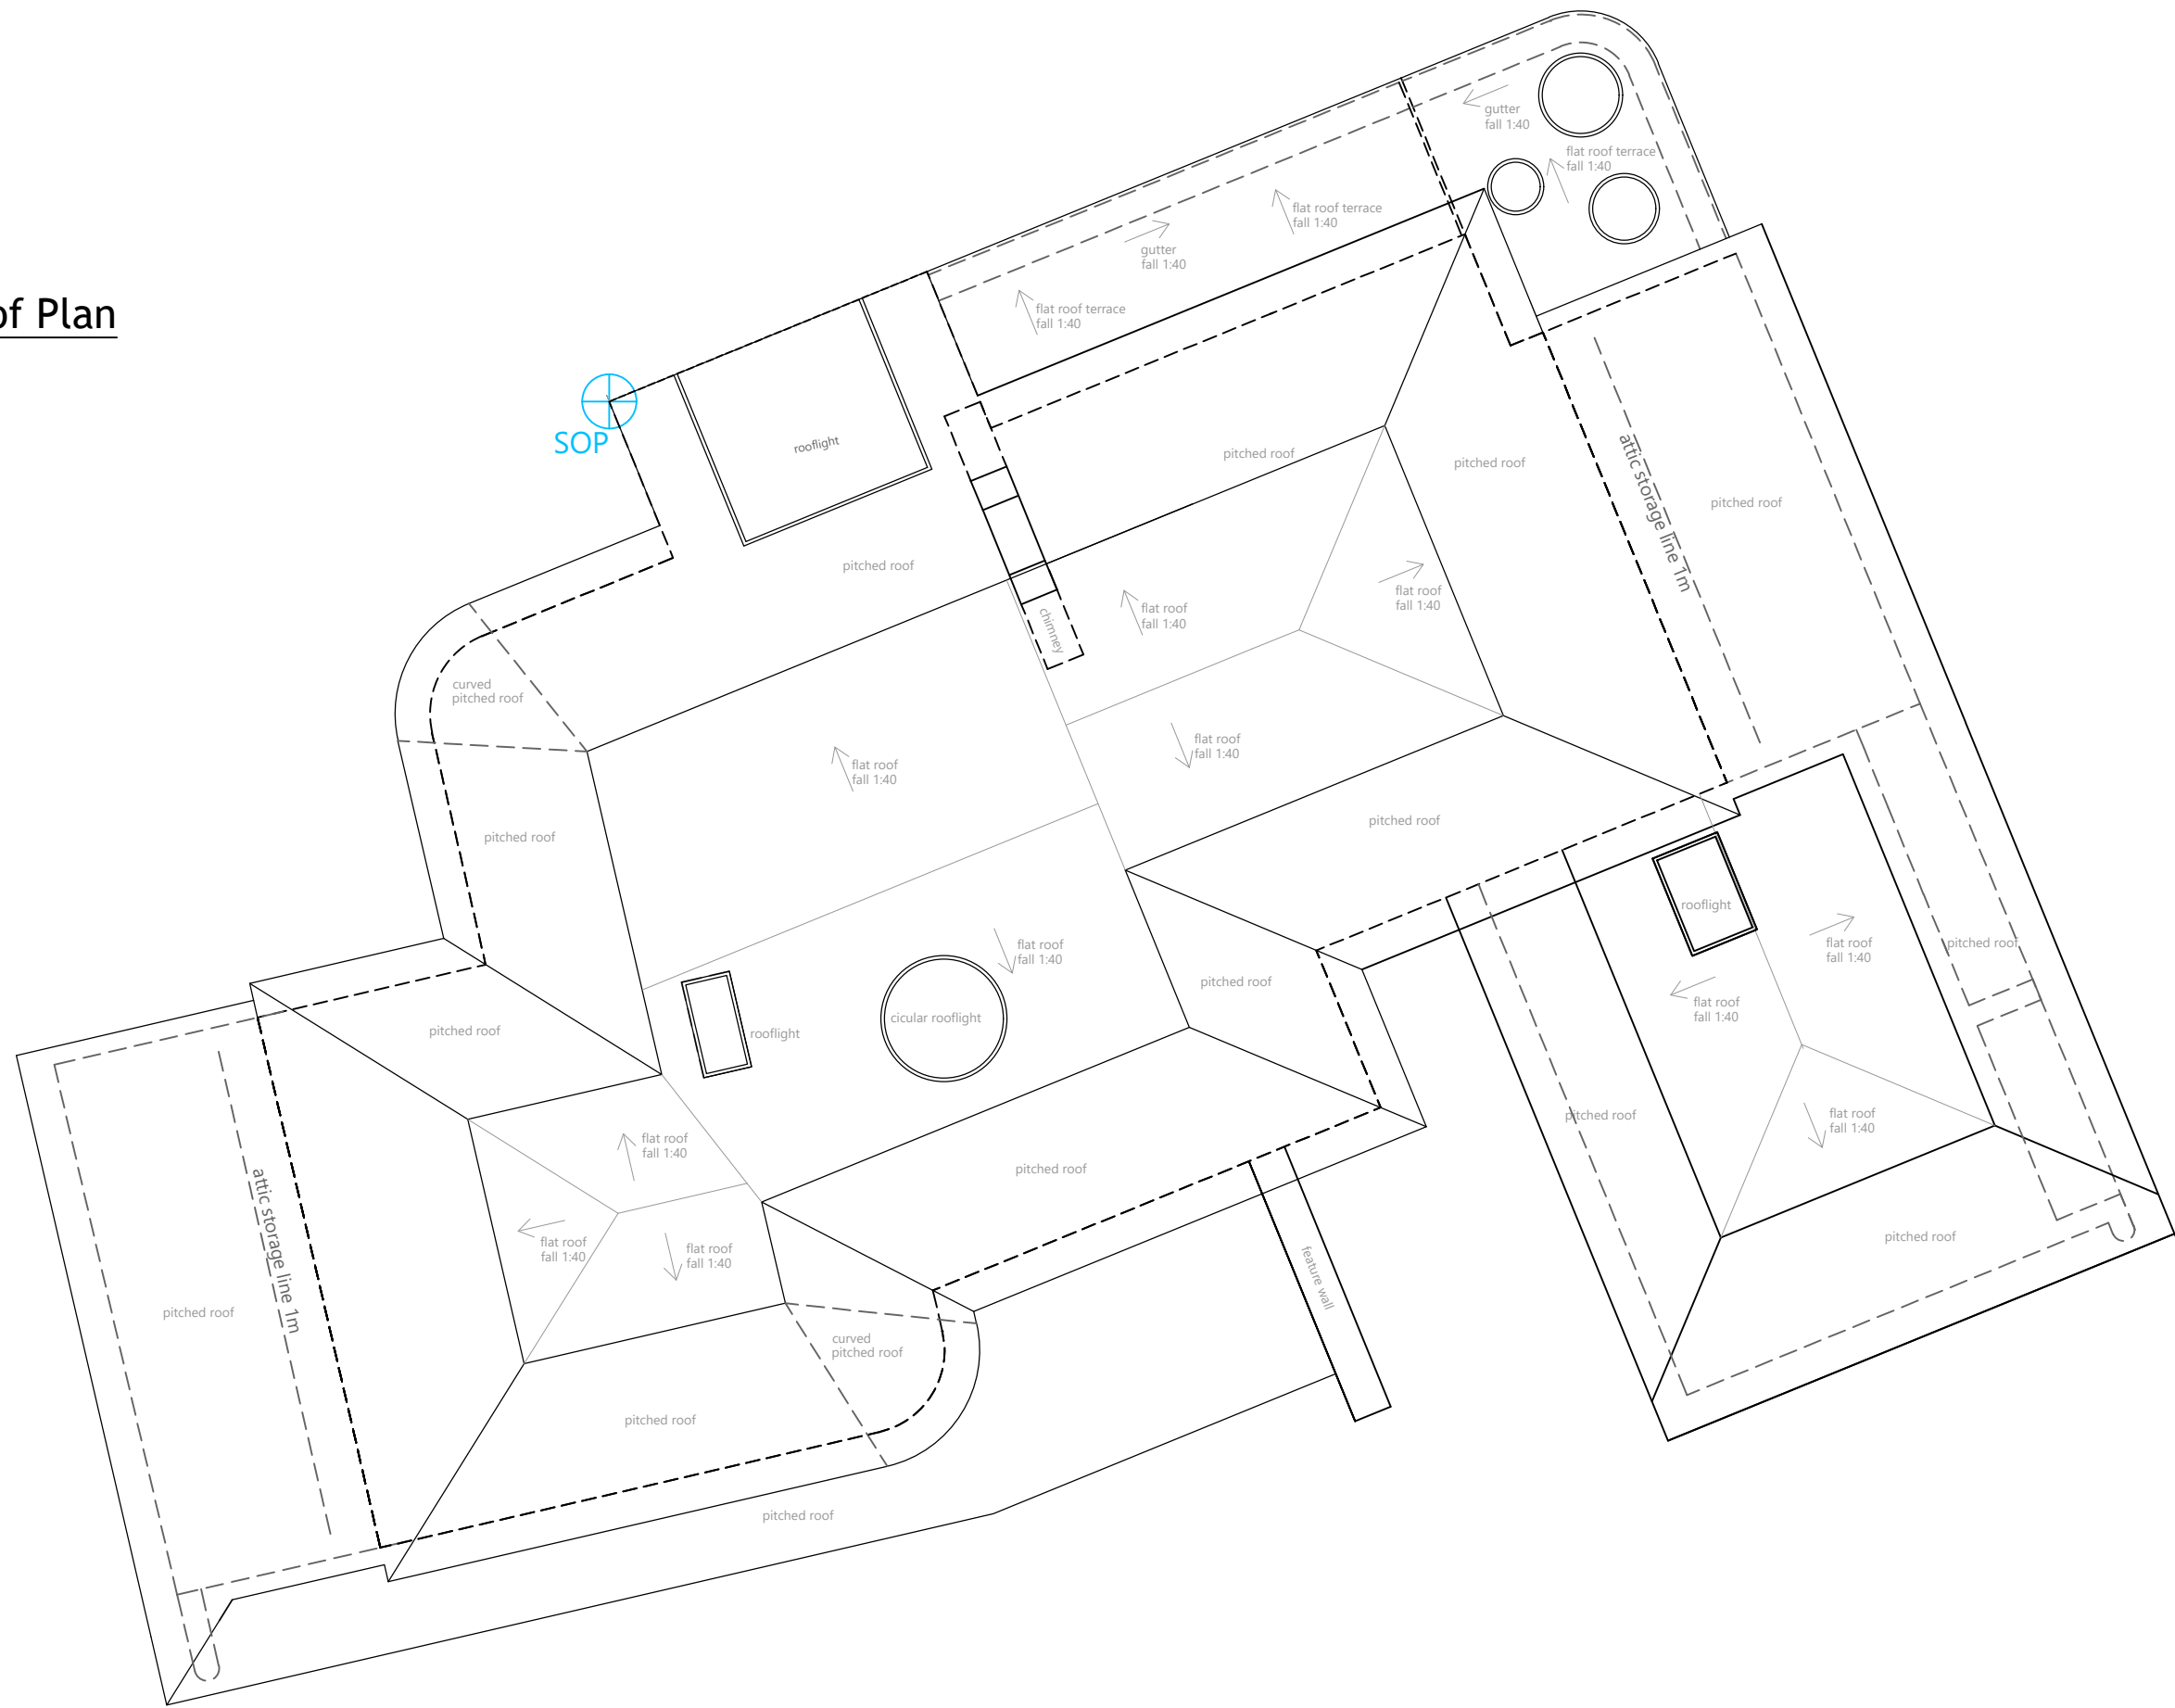

This drawing is the copyright of the Architects and may not be used or reproduced in any way without written permission by Paul Reed Architects Ltd. Paul Reed Architect Ltd reserves the right to withdraw permission at any time. Do not scale from this drawing use figured dimensions only. It is the contractor's responsibility to check ALL dimensions ON SITE and report any discrepancies to the Architect. This drawing must be read in conjunction with all other relevant consultant's project drawings and documentation. It is the contractor's responsibility to ensure full compliance with Building Regulation Acts and British Standards.

THIS DRAWING IS FOR PLANNING PERMISSION ONLY AND SHOULD NOT BE USED FOR ANY BUILDING PURPOSES.

ANY STRUCTURAL ELEMENTS ARE TO THE SPECIFICATION OF THE STRUCTURAL ENGINEER ONLY AND OVERRIDE ANY NOTES CONCERNING STRUCTURAL ELEMENTS ON THE ARCHITECTS DRAWINGS.



Paul Reed Architects Ltd
Studio: 18 Old Point, 18 Old Point, Brighton, BN1 1BD
Tel: 01753 458300
paul@paulreedarchitect.co.uk

A	ppr	ppr	29-10-20
-	ppr	ppr	16-07-20
Rev	Drawn	Checked	Date

Pemba
18 Old Point
Middleton-on-Sea
Bognor Regis
PO22 7RY

Proposed New Dwelling

PROPOSED FIRST
FLOOR AND ROOF PLANS
1:100

Scale: 1:100 @ A1

Job no:	Drawing no:	Rev:
BE 20 01	207	A