




PROPOSED FIRST FLOOR DRAINAGE PLAN
1:100 @ A1

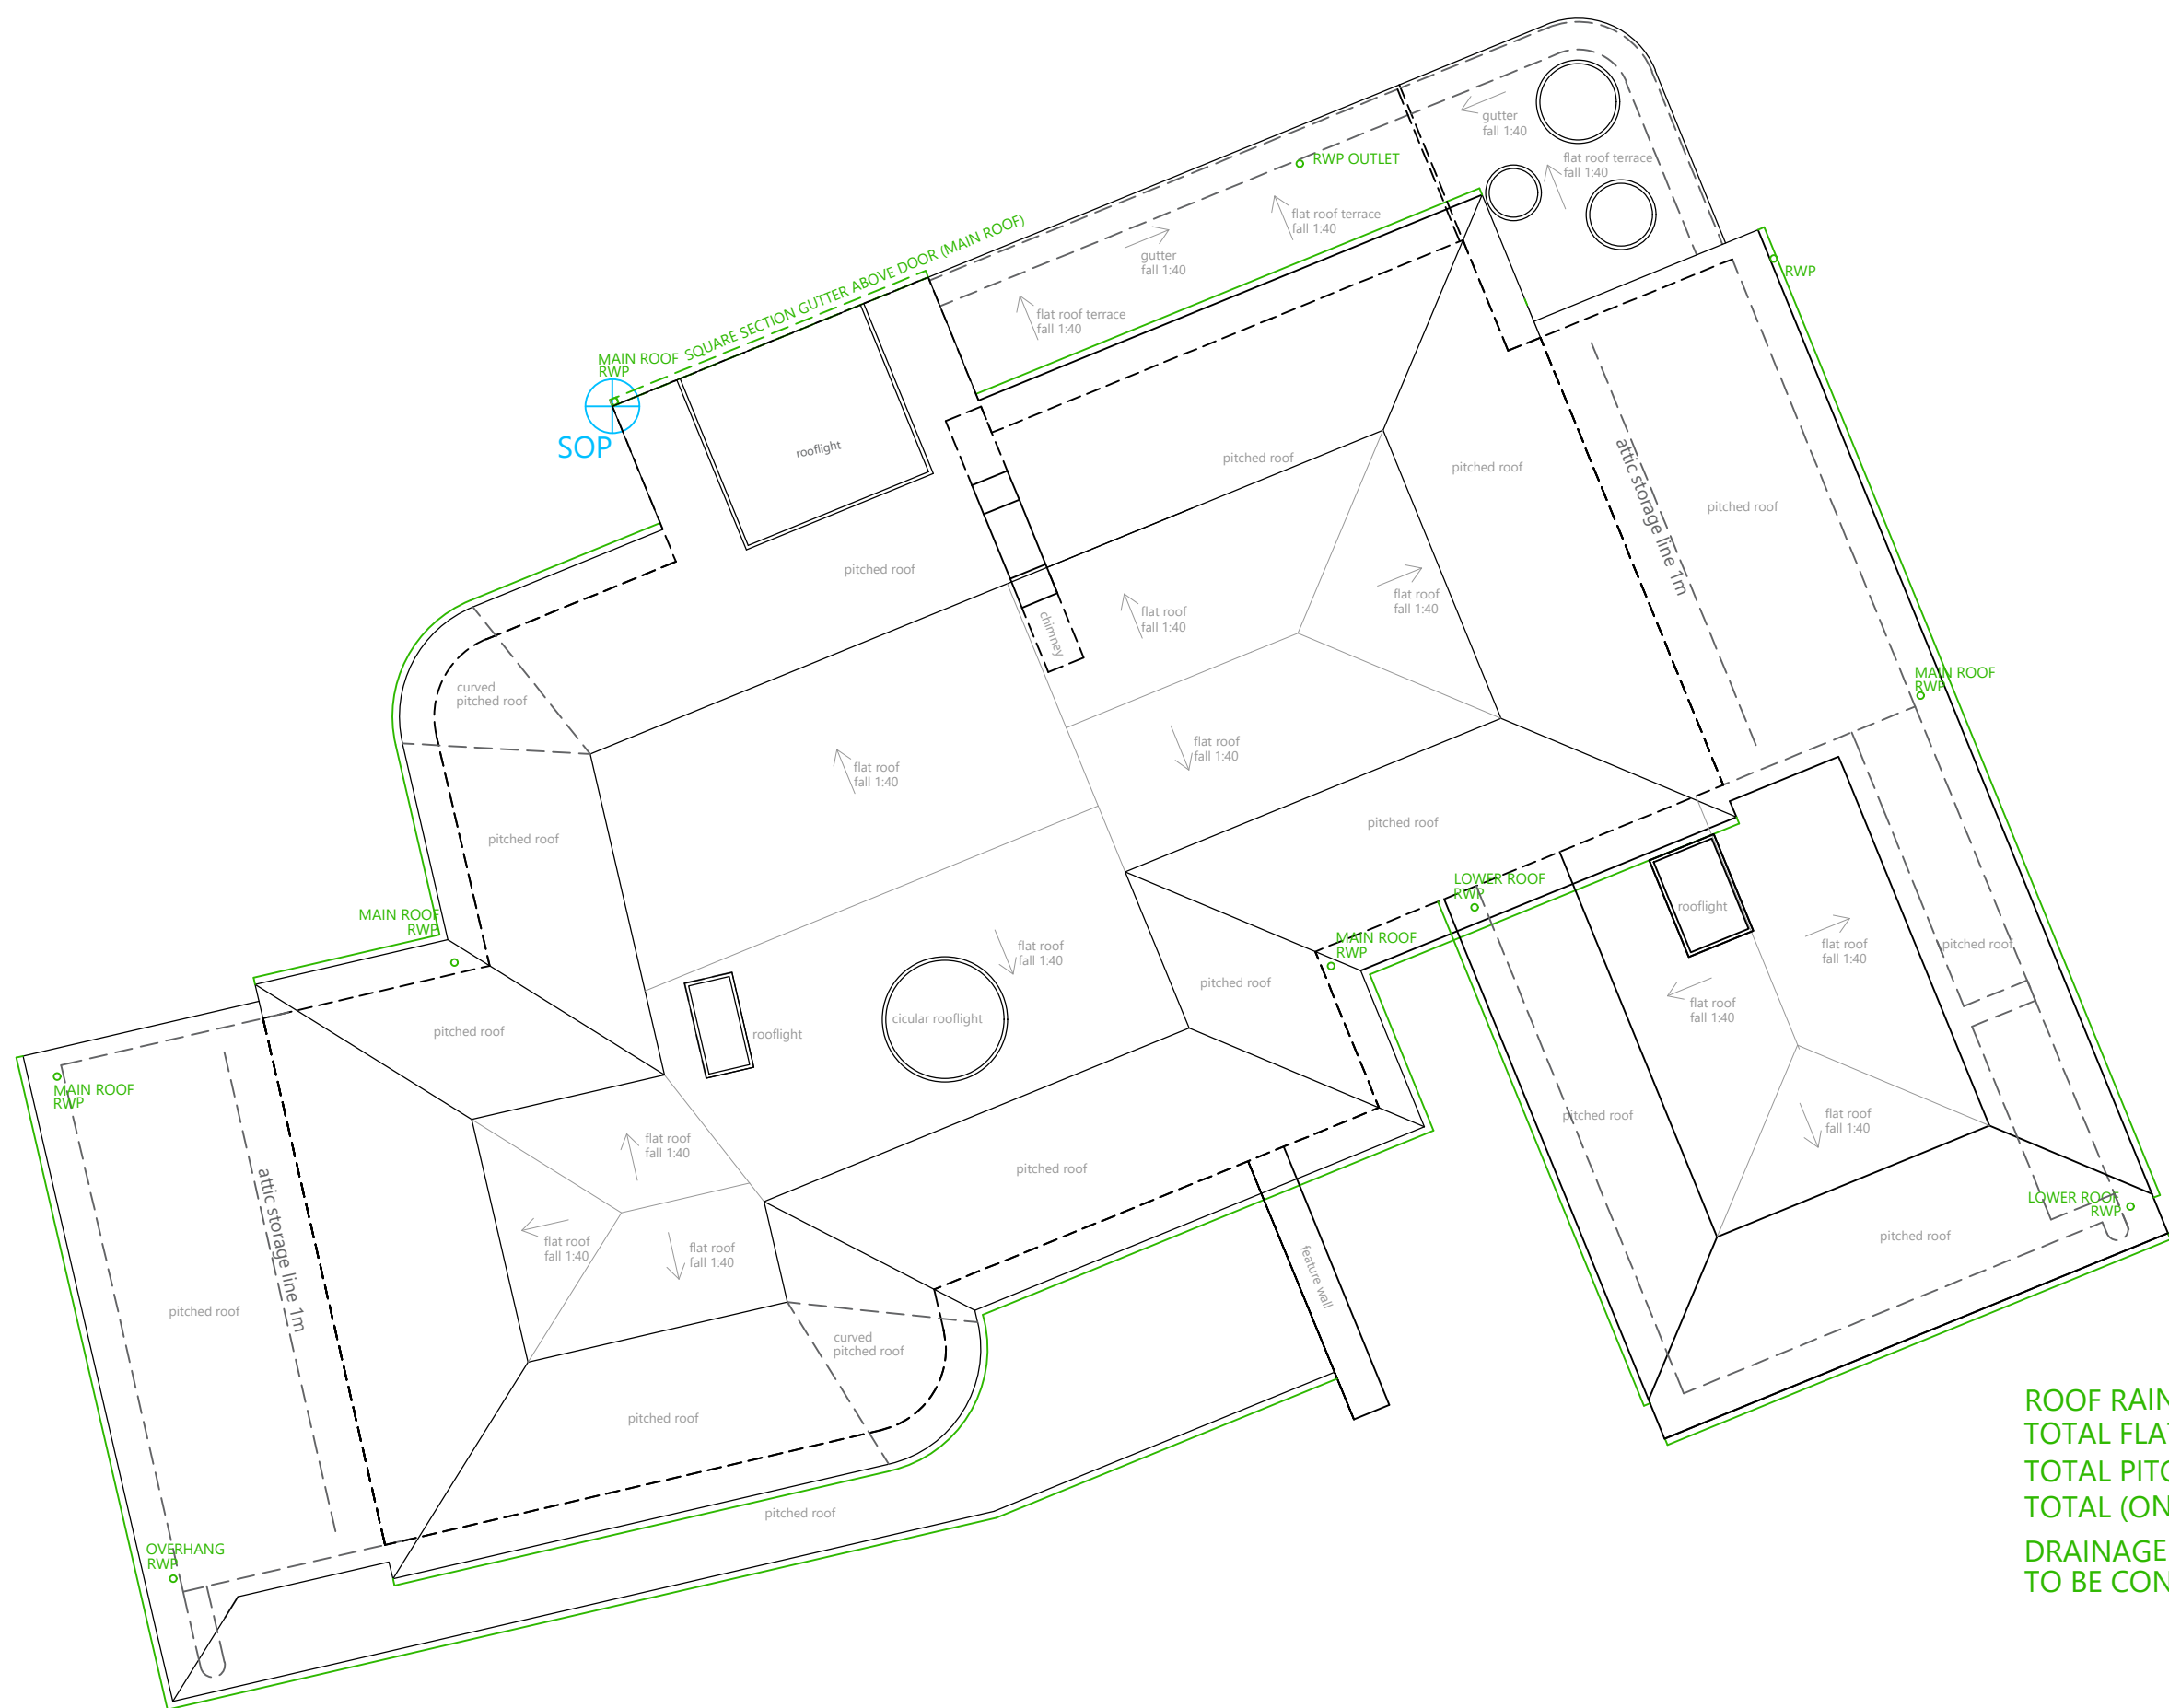

ROOF RAINWATER DRAINAGE
TOTAL FLAT ROOF AREA = 139
TOTAL PITCHED AREA (ON PLAN) = 269 (EFFECTIVE AREA WOULD BE LARGER)
TOTAL (ON PLAN) = 408 SQ M
DRAINAGE TO DISCHARGE TO THE SEA
TO BE CONFIRMED BY SUDS ENGINEER

PROPOSED ROOF DRAINAGE PLAN
1:100 @ A1

This drawing is the copyright of the Architects and may not be used or reproduced in any way without written permission by Paul Reed Architects Ltd. Paul Reed Architect Ltd reserves the right to withdraw permission at any time. Do not scale from this drawing use figured dimensions only. It is the contractor's responsibility to check ALL dimensions ON SITE and report any discrepancies to the Architect. This drawing must be read in conjunction with all other relevant consultant's project drawings and documentation. It is the contractor's responsibility to ensure full compliance with Building Regulation Acts and British Standards.

THIS DRAWING IS FOR PLANNING PERMISSION ONLY AND SHOULD NOT BE USED FOR ANY BUILDING PURPOSES.

ANY STRUCTURAL ELEMENTS ARE TO THE SPECIFICATION OF THE STRUCTURAL ENGINEER ONLY AND OVERRIDE ANY NOTES CONCERNING STRUCTURAL ELEMENTS ON THE ARCHITECTS DRAWINGS.



A	ppr	ppr	27-10-20
-	ppr	ppr	16-07-20
Rev	Drawn	Checked	Date

Pemba
18 Old Point
Middleton-on-Sea
Bognor Regis
PO22 7RY

Proposed New Dwelling

PROPOSED FIRST
FLOOR AND ROOF
DRAINAGE PLANS
1:100

Scale: 1:100 @ A1

Job no:	Drawing no:	Rev:
BE 20 01	502	A