


This drawing is the copyright of the Architects and may not be used or reproduced in any way without written permission by Paul Reed Architects Ltd. Paul Reed Architect Ltd reserves the right to withdraw permission at any time. Do not scale from this drawing use figured dimensions only. It is the contractor's responsibility to check ALL dimensions ON SITE and report any discrepancies to the Architect. This drawing must be read in conjunction with all other relevant consultant's project drawings and documentation. It is the contractor's responsibility to ensure full compliance with Building Regulation Acts and British Standards.

THIS DRAWING IS FOR PLANNING PERMISSION ONLY AND SHOULD NOT BE USED FOR ANY BUILDING PURPOSES.

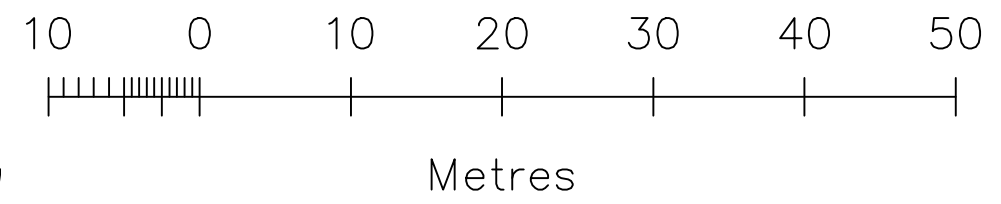

Block Plan 1:500



**PROPOSED SITE PLAN
1:500**

**SHOWING PROPOSED HOUSE
AND GARDEN WALL HATCHED
AND OUTLINED IN RED**


**REPLACEMENT POOL OUTLINED
IN RED**

**PROPOSED HOUSE DIMENSIONS
FROM BOUNDARIES IN BLACK.**

**ADJACENT BUILDING LINES IN
PURPLE**

**EXISTING HOUSE OUTLINE
SHOWN IN BLUE.**

**DRAWINGS FROM ORDINANCE
SURVEY PLAN.**

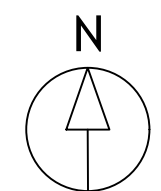

F	ppr	ppr	29-10-20
Rev	Drawn	Checked	Date

Pemba
18 Old Point
Middleton-on-Sea
Bognor Regis
PO22 7RY

Proposed New Dwelling

Site Block Plan
1:500

Scale: 1:500 @ A3

Job no:	Drawing no:	Rev:
BE 20 01	102	F