
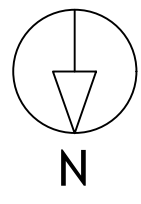


COMPARATIVE PROPOSED GROUND FLOOR PLAN  
1:200

EXISTING HOUSE SHOWN IN ORANGE  
BUILDING LINES SHOWN IN PURPLE  
PROPOSED HOUSE SHOWN IN BLUE

 

SATELLITE VIEW OF OLD POINT (RIGHT) - (NOT TO TO SCALE)

THE SATELLITE IMAGE SHOWS 18 OLD POINT TO THE LEFT SIDE.


THE IMAGE ILLUSTRATES THE SCOPE, SIZE AND SPACING OF ADJACENT BEACH SIDE HOUSES ON OLD POINT.

A MAJORITY OF THE HOUSES OCCUPY THE FULL WIDTH OF THEIR RESPECTIVE SITES. SOME HOUSES ARE BUILT UP TO THE SITE BOUNDARIES, SOME ARE SLIGHTLY SET BACK TO ALLOW A PATH ALONG THE SIDE.

THE SLIGHTLY LARGER GAP (CENTRE LEFT) IS A TWITTEN FOR ACCESS TO THE BEACH.


COMPARATIVE PROPOSED FIRST FLOOR PLAN  
1:200

EXISTING HOUSE SHOWN IN ORANGE  
BUILDING LINES SHOWN IN PURPLE  
PROPOSED HOUSE SHOWN IN BLUE

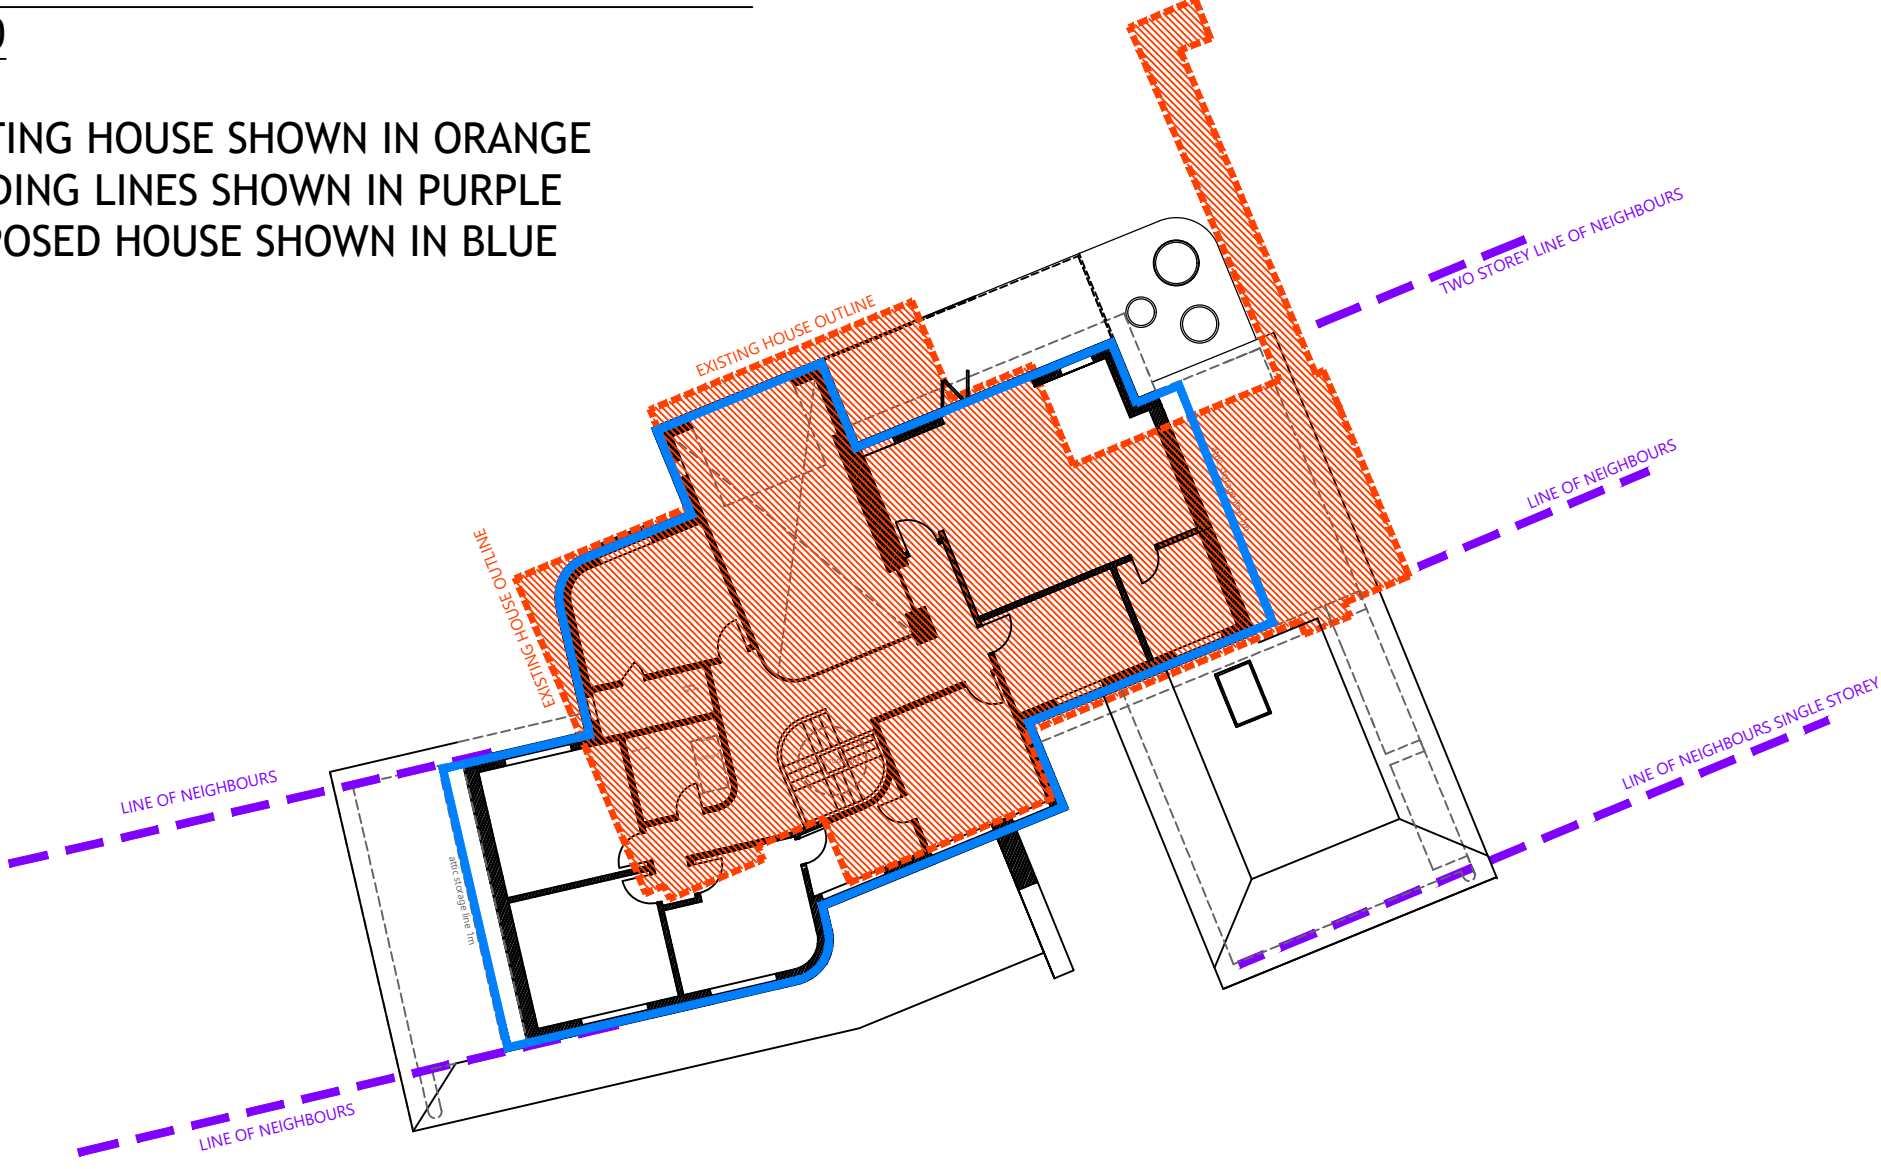

COMPARATIVE PROPOSED ROOF PLAN  
1:200

EXISTING HOUSE SHOWN IN ORANGE  
BUILDING LINES SHOWN IN PURPLE  
PROPOSED ROOF PLAN SHOWN IN BLACK

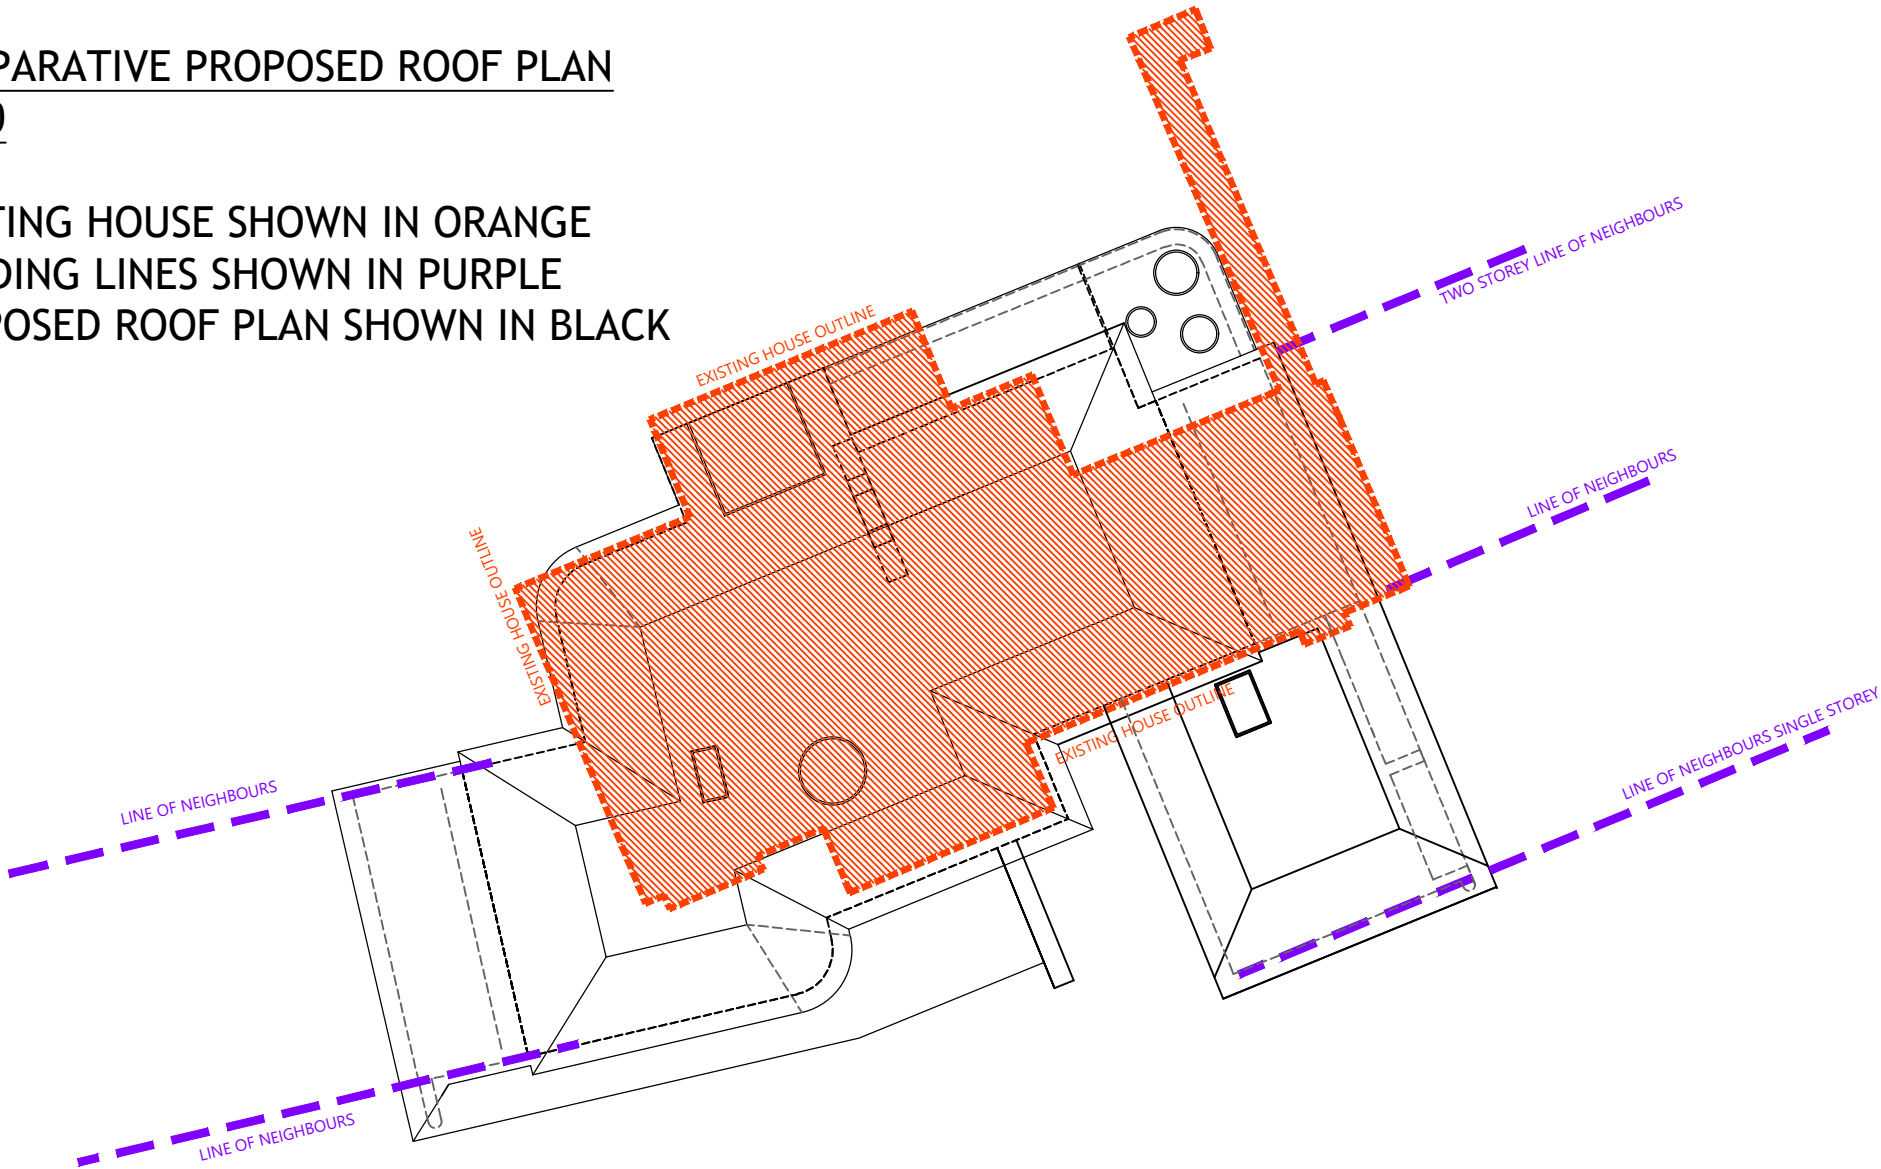

This drawing is the copyright of the Architects and may not be used or reproduced in any way without written permission by Paul Reed Architects Ltd. Paul Reed Architect Ltd reserves the right to withdraw permission at any time. Do not scale from this drawing use figured dimensions only. It is the contractor's responsibility to check ALL dimensions ON SITE and report any discrepancies to the Architect. This drawing must be read in conjunction with all other relevant consultant's project drawings and documentation. It is the contractor's responsibility to ensure full compliance with Building Regulation Acts and British Standards.

THIS DRAWING IS FOR PLANNING PERMISSION ONLY AND SHOULD NOT BE USED FOR ANY BUILDING PURPOSES.

ANY STRUCTURAL ELEMENTS ARE TO THE SPECIFICATION OF THE STRUCTURAL ENGINEER ONLY AND OVERRIDE ANY NOTES CONCERNING STRUCTURAL ELEMENTS ON THE ARCHITECTS DRAWINGS.



Paul Reed Architects Ltd  
Studio Greenhouse, 18 Bond Street,  
Brighton, BN1 1SD  
tel: 07807 439300  
paul@paulreedarchitect.co.uk

|     |       |         |          |
|-----|-------|---------|----------|
| C   | ppr   | ppr     | 06-11-20 |
| B   | ppr   | ppr     | 29-10-20 |
| A   | ppr   | ppr     | 30-07-20 |
| Rev | Drawn | Checked | Date     |

Pemba  
18 Old Point  
Middleton-on-Sea  
Bognor Regis  
PO22 7RY

Proposed New Dwelling

COMPARATIVE  
PLANS SHOWING EXISTING  
OUTLINE AND ADJACENT  
BUILDING LINES AND EXISTING  
SATELLITE IMAGE  
1:200

|                   |         |         |        |
|-------------------|---------|---------|--------|
| Scale: 1:200 @ A1 |         |         |        |
| Job no:           | Drawing | no: 204 | Rev: C |
| BE 20 01          |         |         |        |