

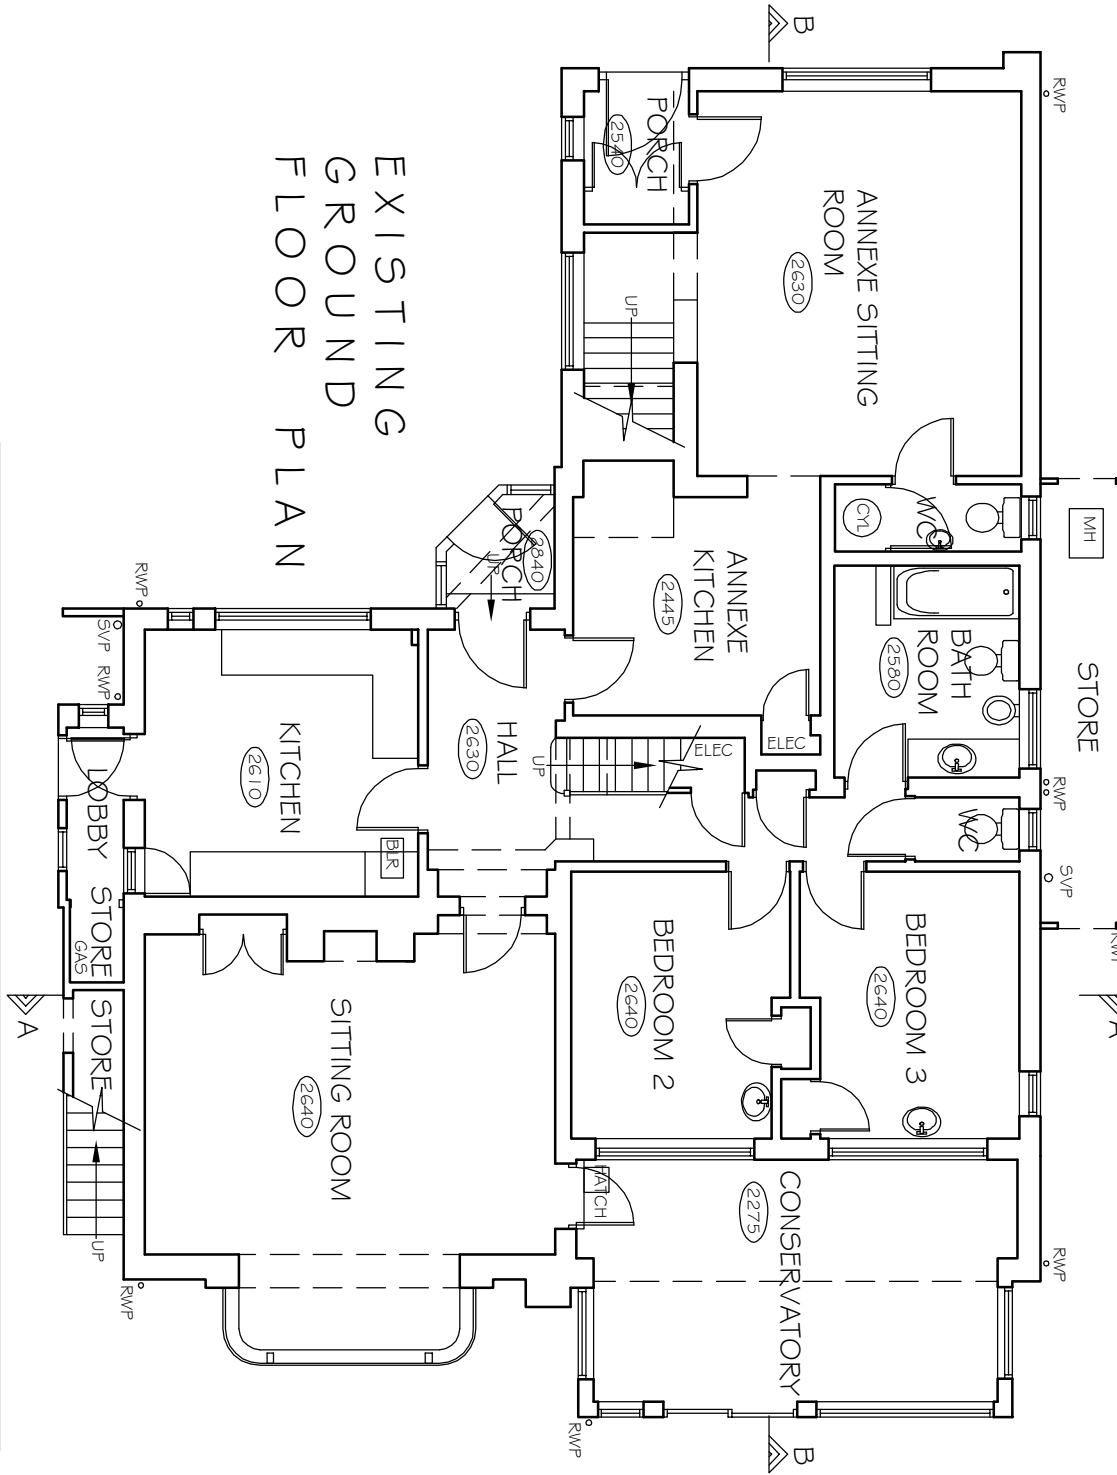
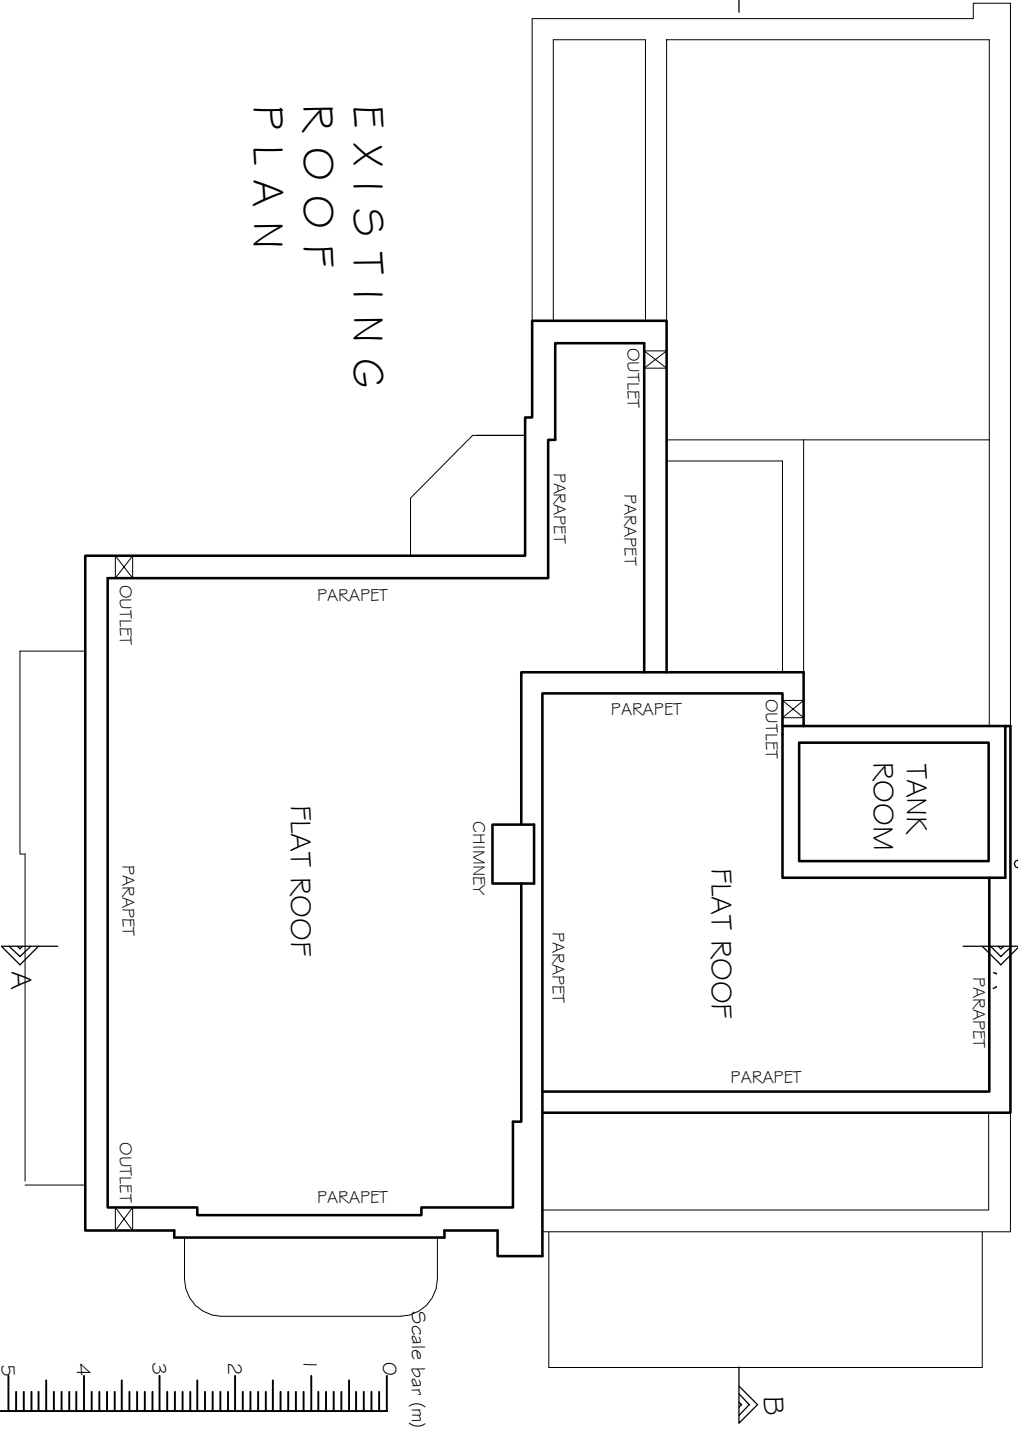


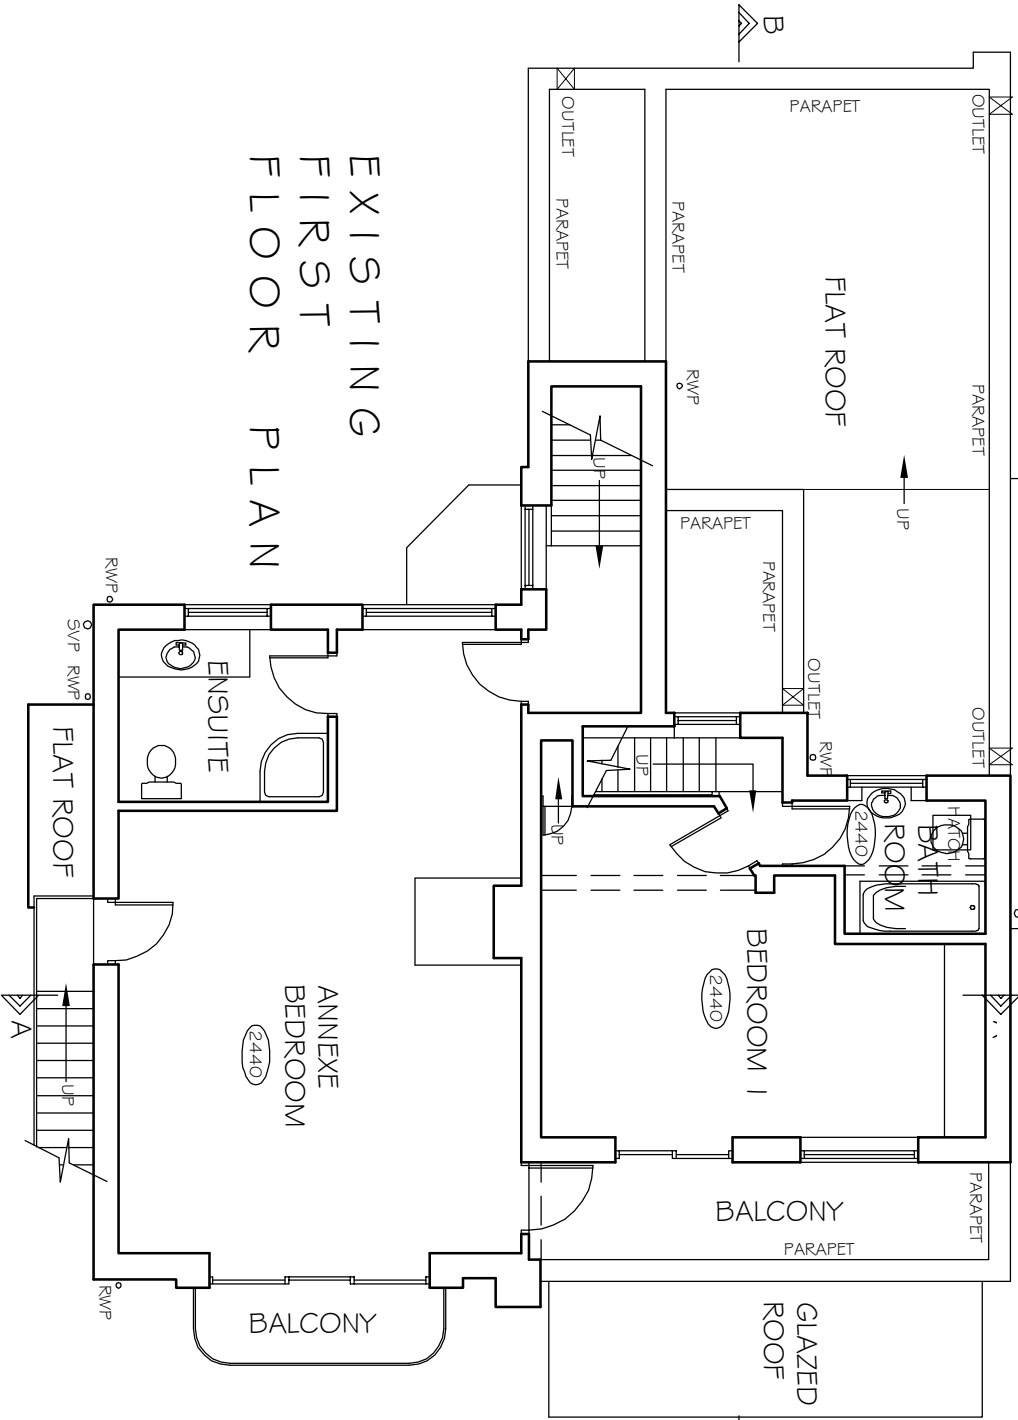

NOTES
WRITTEN DIMENSIONS TO BE TAKEN IN PREFERENCE TO SCALE, AND ARE TO BE CHECKED ON SITE PRIOR TO COMMENCING WORK. THIS DRAWING IS TO BE READ IN CONJUNCTION WITH ALL OTHER DOCUMENTS RELATING TO THIS PROJECT. ANY DISCREPANCIES ARE TO BE REFERRED IMMEDIATELY TO THE ARCHITECT. THIS DRAWING IS COPYRIGHT, AND SHOULD NOT BE USED OR REPRODUCED WITHOUT PERMISSION. IT IS THE CONTRACTOR'S RESPONSIBILITY TO ENSURE COMPLIANCE WITH THE BUILDING REGULATIONS.

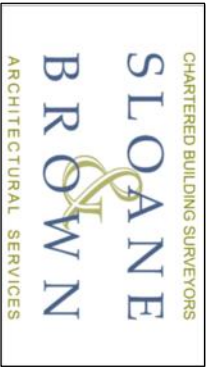

CLIENT
C ROSS AND M MCDONALD

SCALE
1:100 @A3

DRAWN BY
FLB

DATE
JUL 17

REV. A

DWG NO
696/01

PROJECT
46 SOUTHDEAN DRIVE
MIDDLETON ON SEA
BOGNOR REGIS
WEST SUSSEX

DRAWING TITLE
EXISTING FLOOR PLANS &
ROOF PLAN

Unit 3b Woodhorn Business Centre
Woodhorn Lane
Oving Chichester
West Sussex PO20 2BX
Tel 01243 774764
www.sloaneandbrown.co.uk