
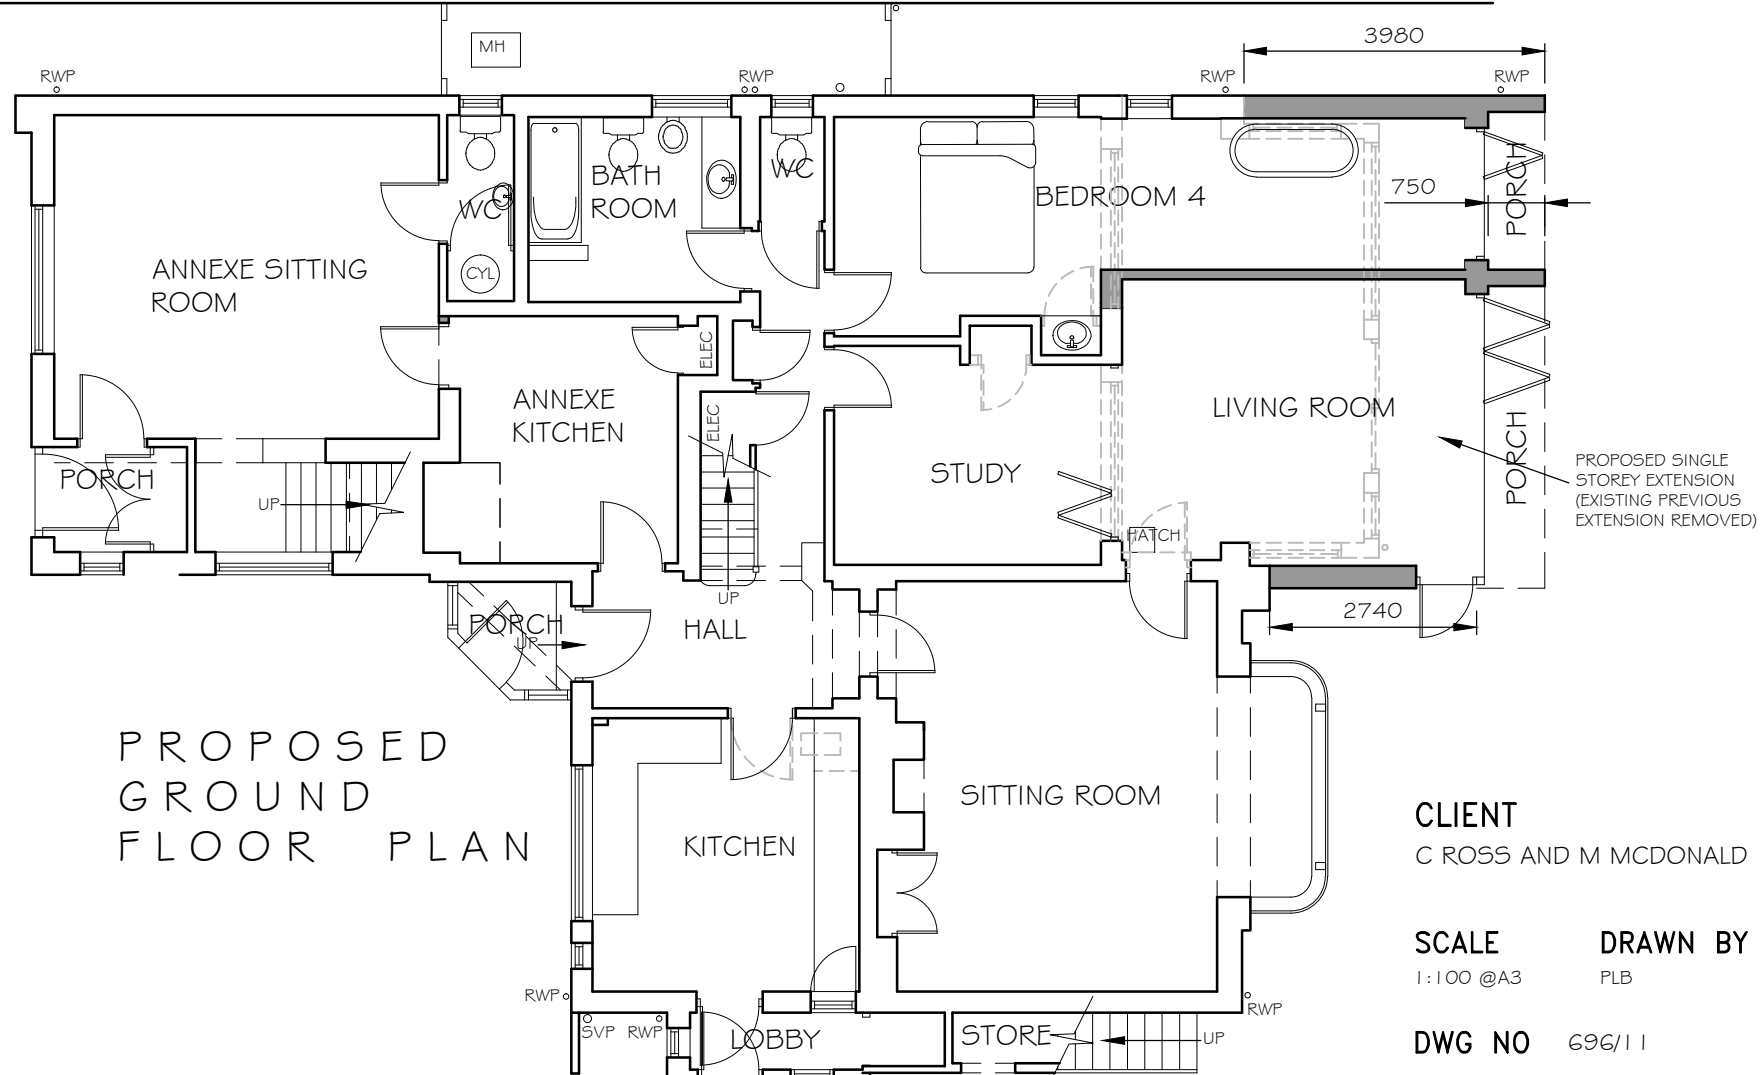
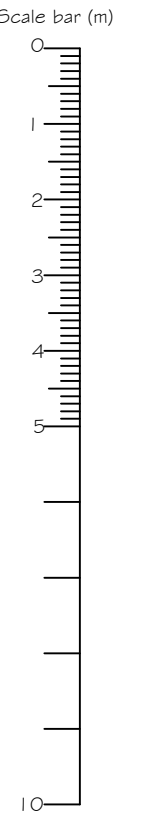


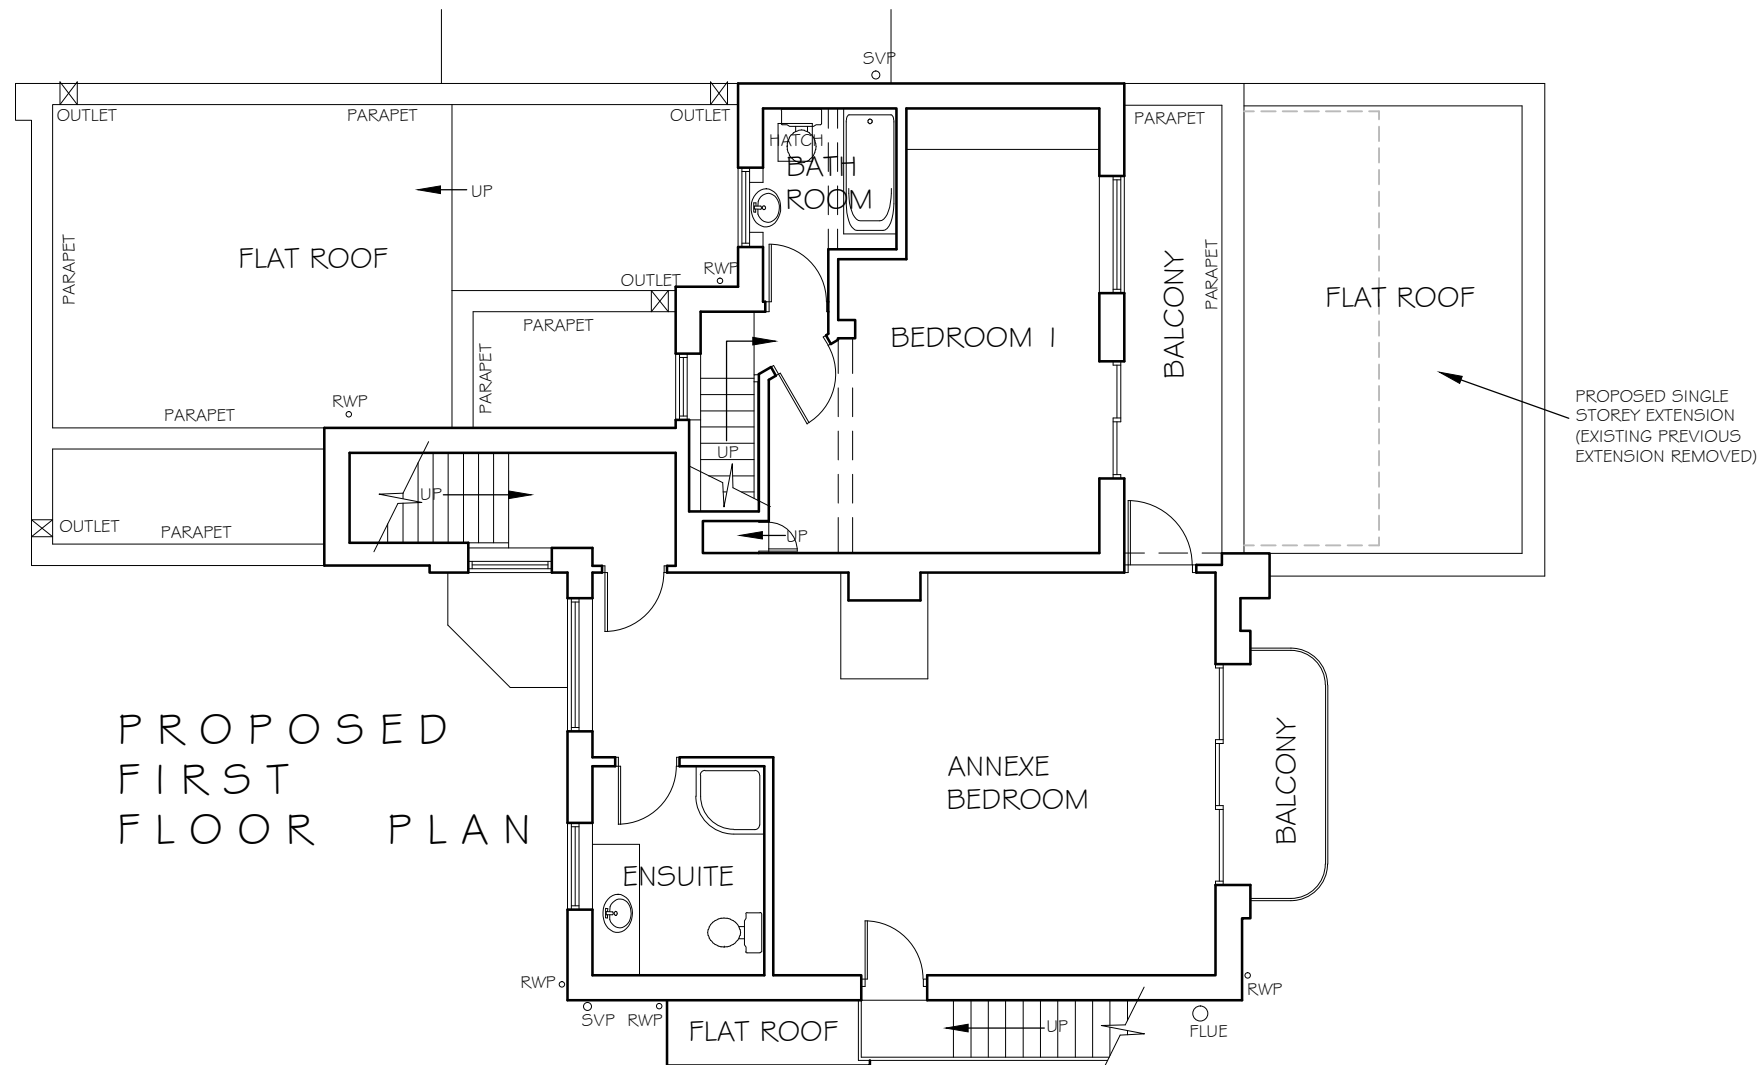

NOTES  
 WRITTEN DIMENSIONS TO BE TAKEN IN PREFERENCE TO SCALE, AND ARE TO BE CHECKED ON SITE PRIOR TO COMMENCING WORK.  
 THIS DRAWING IS TO BE READ IN CONJUNCTION WITH ALL OTHER DOCUMENTS RELATING TO THIS PROJECT.  
 ANY DISCREPANCIES ARE TO BE REFERRED IMMEDIATELY TO THE PROJECT DESIGNER.  
 THIS DRAWING IS COPYRIGHT, AND SHOULD NOT BE USED OR REPRODUCED WITHOUT PERMISSION.  
 IT IS THE CONTRACTOR'S RESPONSIBILITY TO ENSURE COMPLIANCE WITH THE BUILDING REGULATIONS.

THIS DRAWING HAS BEEN PREPARED FOR PLANNING APPLICATION PURPOSES ONLY AND IS NOT INTENDED FOR ANY OTHER USE

CLIENT  
 C ROSS AND M MCDONALD

SCALE  
 1:100 @A3

DRAWN BY  
 PLB

DATE  
 AUG 17

DWG NO 696/11

REV.-

REV DESCRIPTION

PROJECT  
 46 SOUTHDEAN DRIVE  
 MIDDLETON ON SEA  
 BOGNOR REGIS  
 WEST SUSSEX

DRAWING TITLE  
 PROPOSED FLOOR PLANS & PART  
 ROOF PLAN - REAR EXTENSION

DATE



Unit 3b Woodhorn Business Centre  
 Woodhorn Lane  
 Oving Chichester  
 West Sussex PO20 2BX  
 Tel 01243 774764  
[www.sloaneandbrown.co.uk](http://www.sloaneandbrown.co.uk)