


BLOCK PLAN (1:500)

NOTE:- SEE GROUND FLOOR PLAN FOR DIMENSIONS

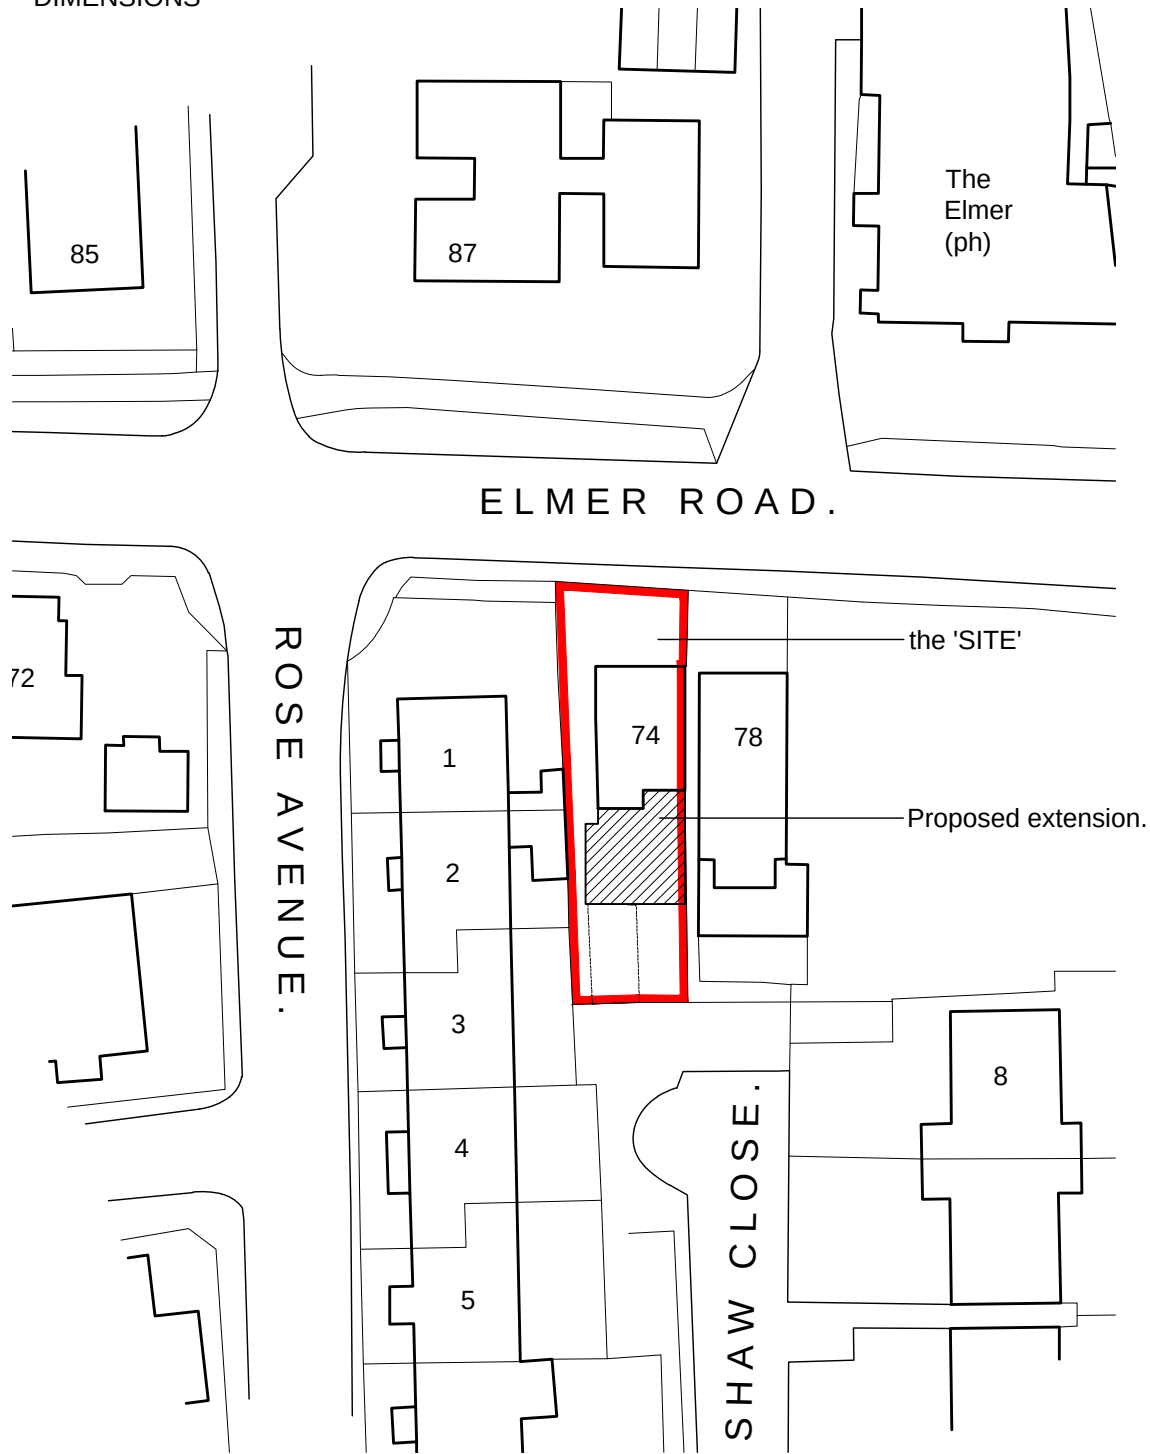

LOCATION PLAN (1:1250)



A. #.	L.O.	20/09/2017	Additional information.
	L.O.	19/08/2017	First Issue
Rev	By	Date	Note
Client		Ms K. Jane	
Job		Sarahs' Hair Salon 74 Elmer Road, Bognor Regis, West Sussex. PO22 6 EX	
Drawing		Proposed Extension and Alterations Block and Location plans	
Date		August 2017	Scale as noted at A3
Drawn By		L.O.	Dwg. No. 010817 / SL-29 A

Cube17 Limited, 19 Parkfield Avenue, Bognor Regis, West Sussex. PO21 3BW. Tel. - 07747 771013 - email. info@cube17.co.uk



ARUN DISTRICT COUNCIL M86517/PL