


BLOCK PLAN (1:500)

NOTE:- SEE GROUND FLOOR PLAN FOR DIMENSIONS

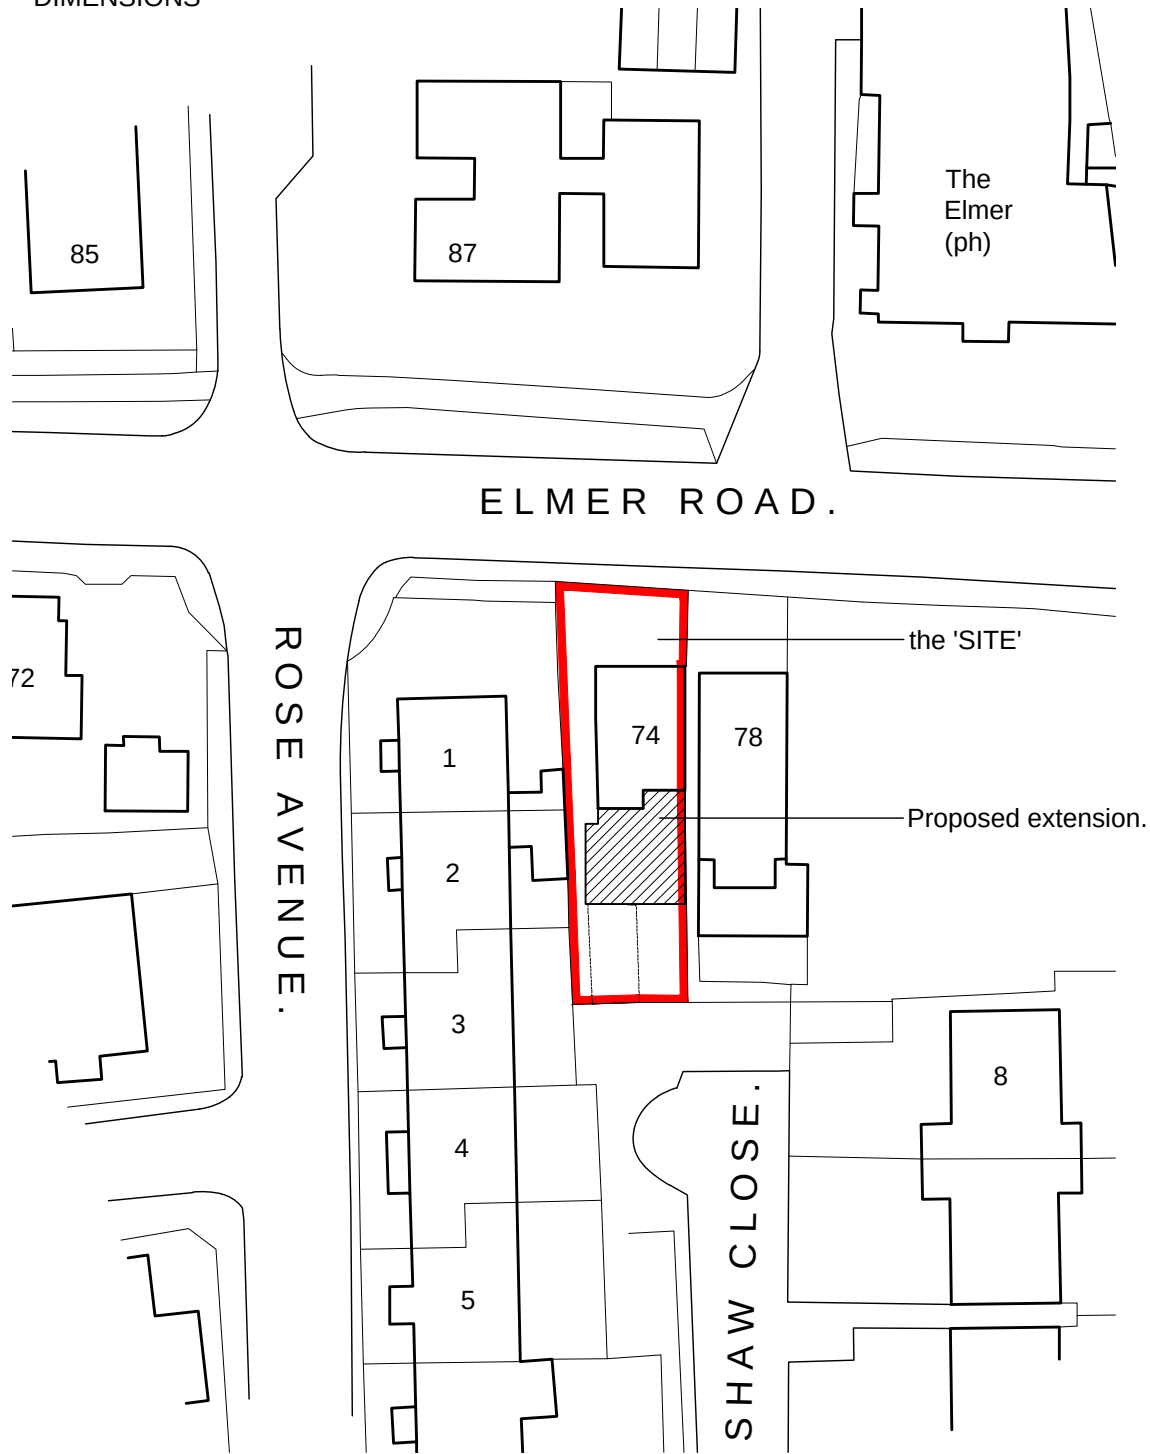

LOCATION PLAN (1:1250)



|                                                                              |      |            |                         |
|------------------------------------------------------------------------------|------|------------|-------------------------|
| A.<br>#.                                                                     | L.O. | 20/09/2017 | Additional information. |
|                                                                              | Rev  | By         | Date                    |
|                                                                              | L.O. | 19/08/2017 | First Issue             |
|                                                                              | Rev  | By         | Date                    |
| Client                                                                       |      |            |                         |
| Ms K. Jane                                                                   |      |            |                         |
| Job                                                                          |      |            |                         |
| Sarahs' Hair Salon<br>74 Elmer Road, Bognor Regis,<br>West Sussex. PO22 6 EX |      |            |                         |
| Drawing                                                                      |      |            |                         |
| Proposed Extension and Alterations<br>Block and Location plans               |      |            |                         |
| Date                                                                         |      |            |                         |
| August 2017                                                                  |      |            |                         |
| Scale                                                                        |      |            |                         |
| as noted at A3                                                               |      |            |                         |
| Drawn By                                                                     |      |            |                         |
| L.O.                                                                         |      |            |                         |
| Dwg. No.                                                                     |      |            |                         |
| 010817 / SL-29 A                                                             |      |            |                         |

Cube17 Limited, 19 Parkfield Avenue, Bognor Regis, West Sussex. PO21 3BW. Tel. - 07747 771013 - email. info@cube17.co.uk



ARUN DISTRICT COUNCIL M86517/PL