



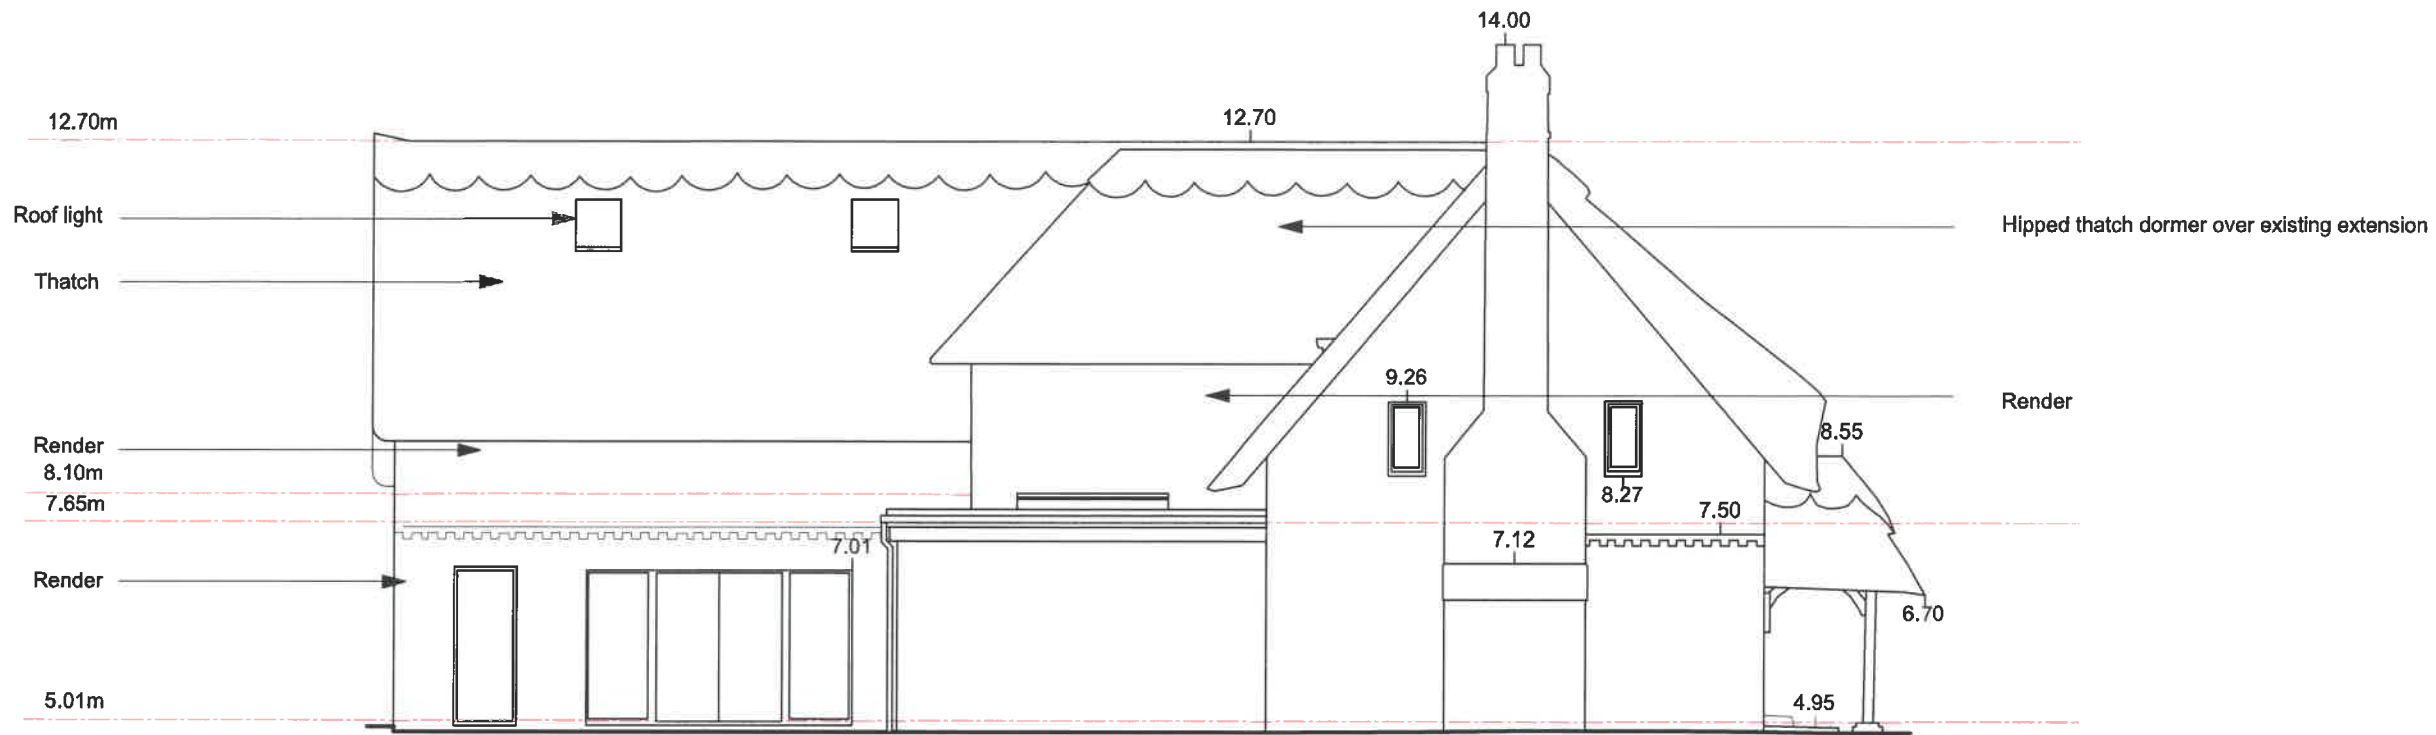

WEST ELEVATION

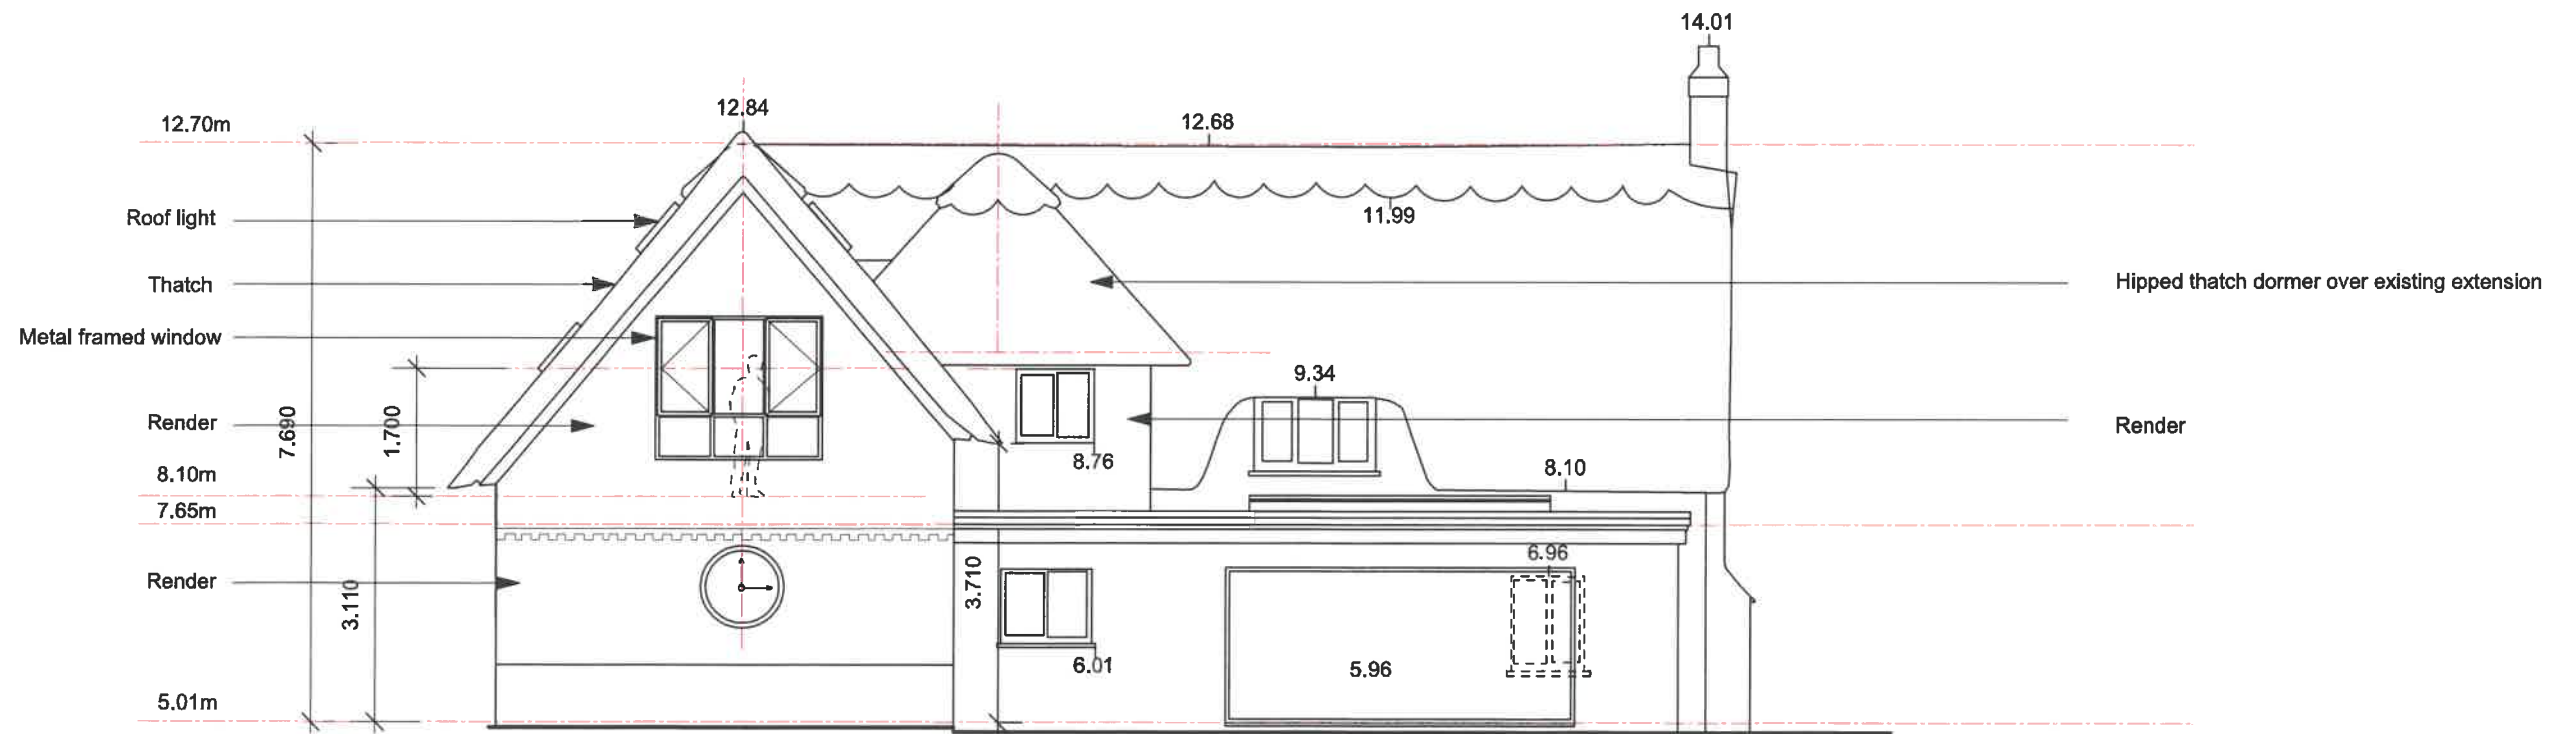

NORTH ELEVATION



WEYSIDE
ARCHITECTS

WEYSIDE ARCHITECTS LTD
9 Whenwell Road
Guildford
GU2 4JR
t 01483 363043
e info@weysidearchitects.co.uk
w www.weysidearchitects.co.uk

A) 4/10/2019 PLANNING

Revisions

44 SEA WAY, MIDDLETON ON SEA, PO22 7SA
REAR AND WEST ELEVS PROP

Scale 1:100 @ A3	Drawn HS	055/ 027 A
Date 27/09/2019		