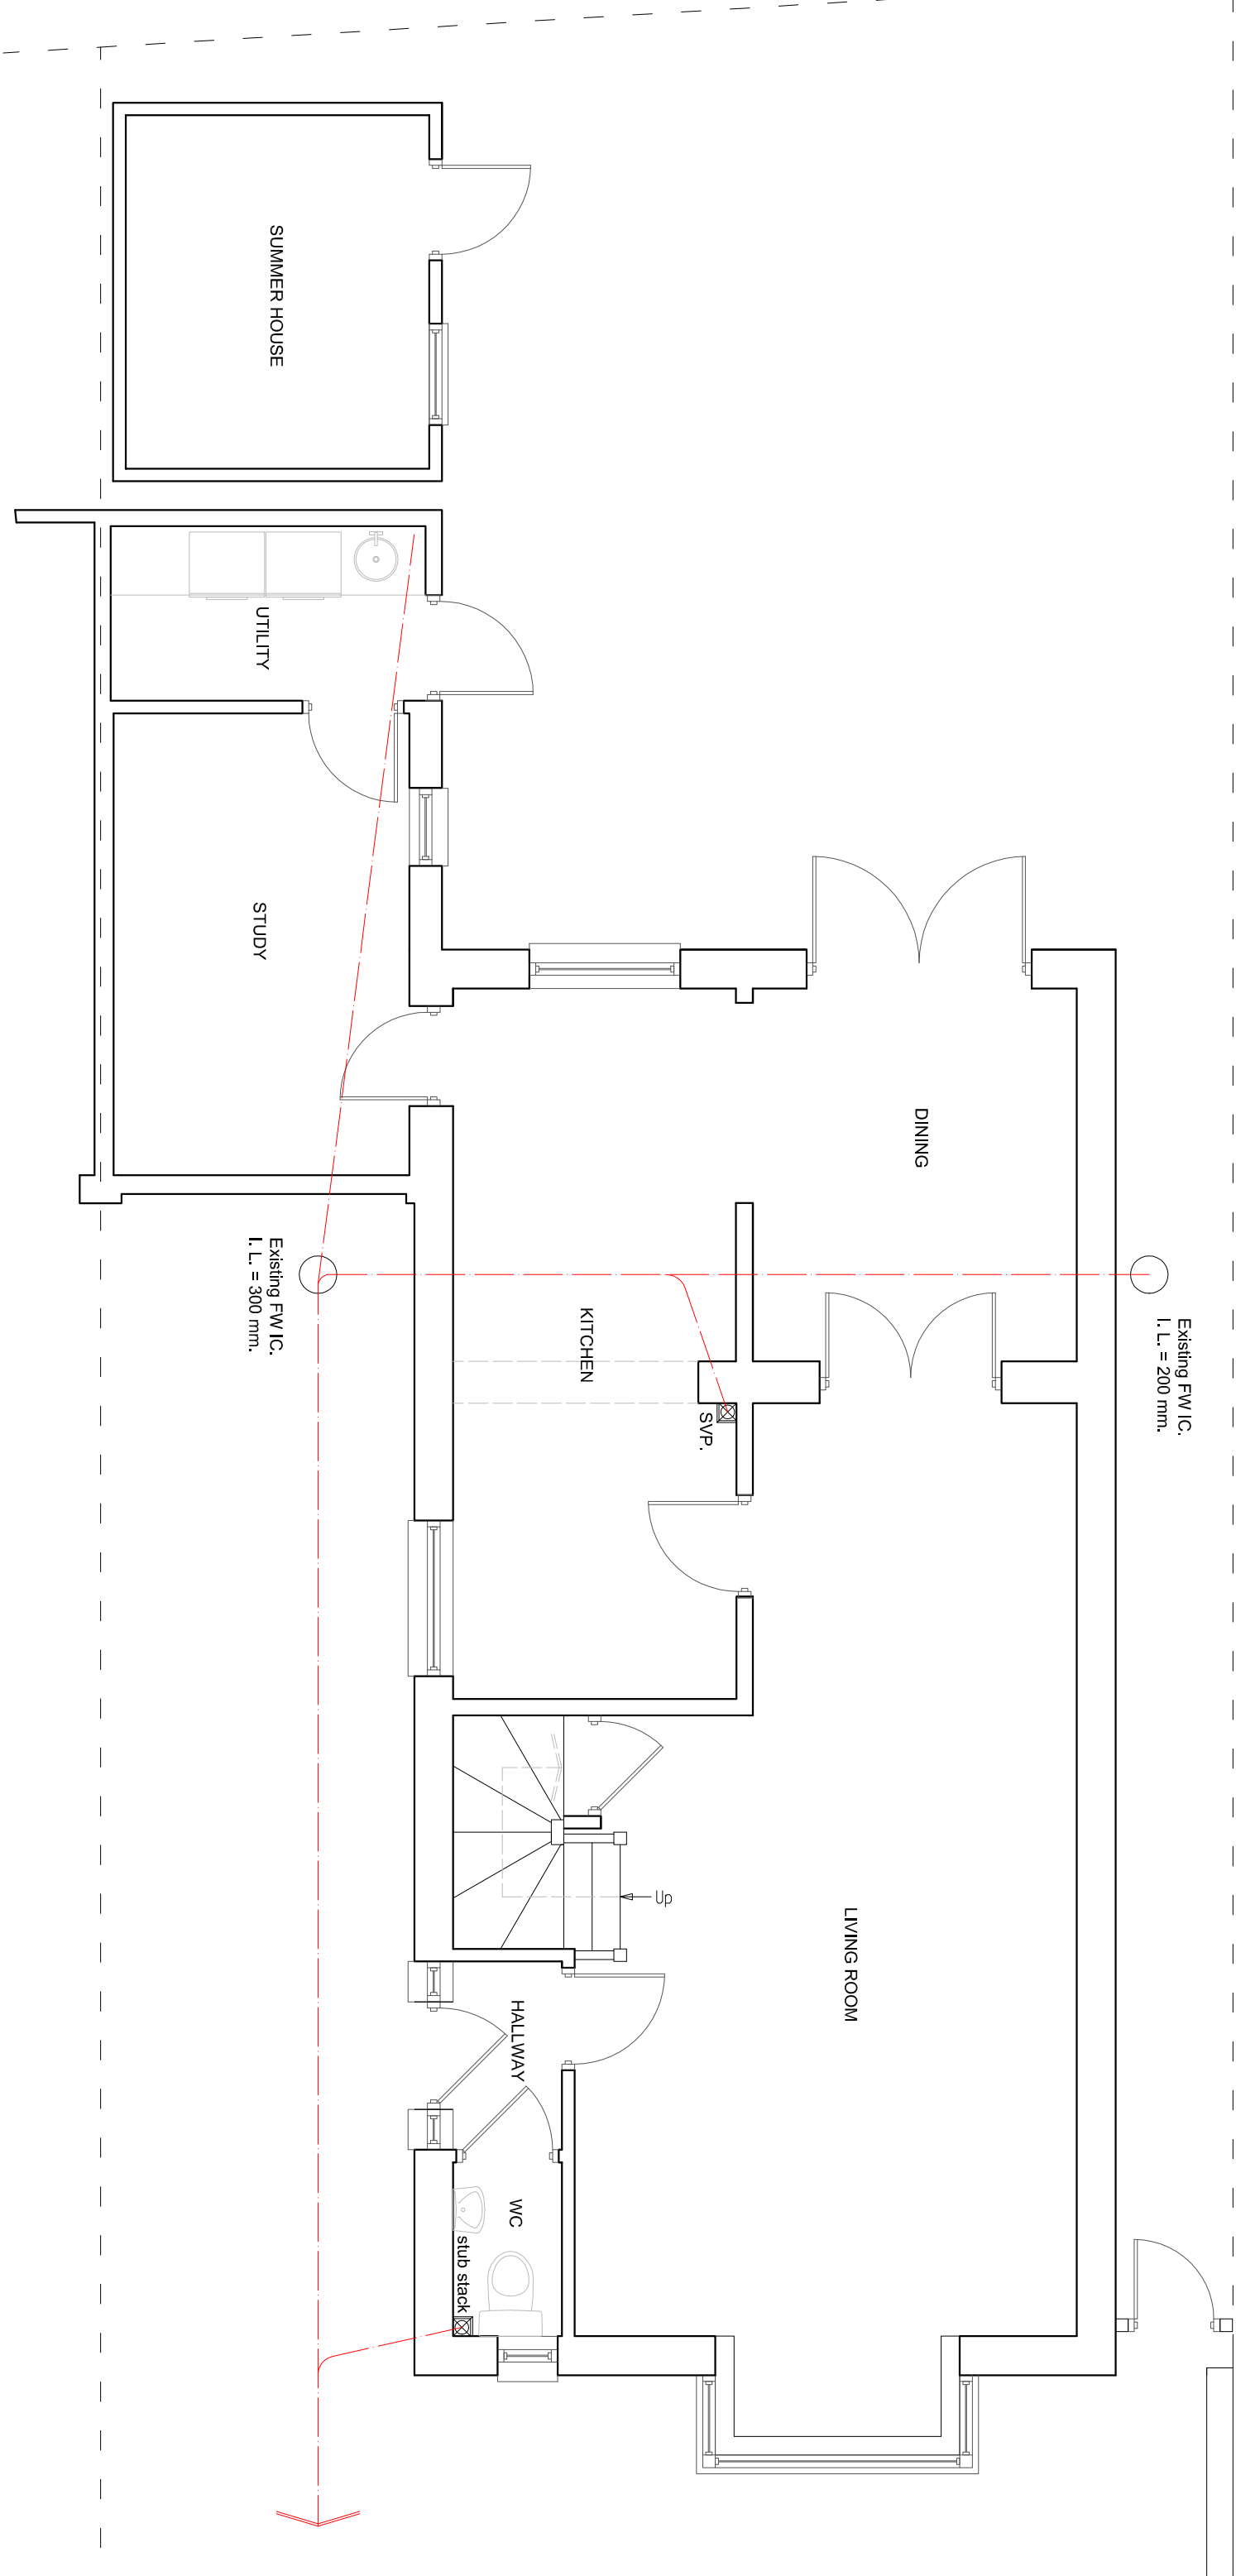


EXISTING GROUND FLOOR PLAN

Scale 1:50 on A3

SUSSEX BUILDING CONSULTANCY LIMITED 153 ELMER ROAD, ELMER, BOGNOR REGIS, WEST SUSSEX. SCALE - 1/50 REV - DATE - 04/05/2021	 LABC partner 3 NORTHCOOTE ROAD BOGNOR REGIS PO21 3LZ TEL/FAX - (01243) 861379
--	---