


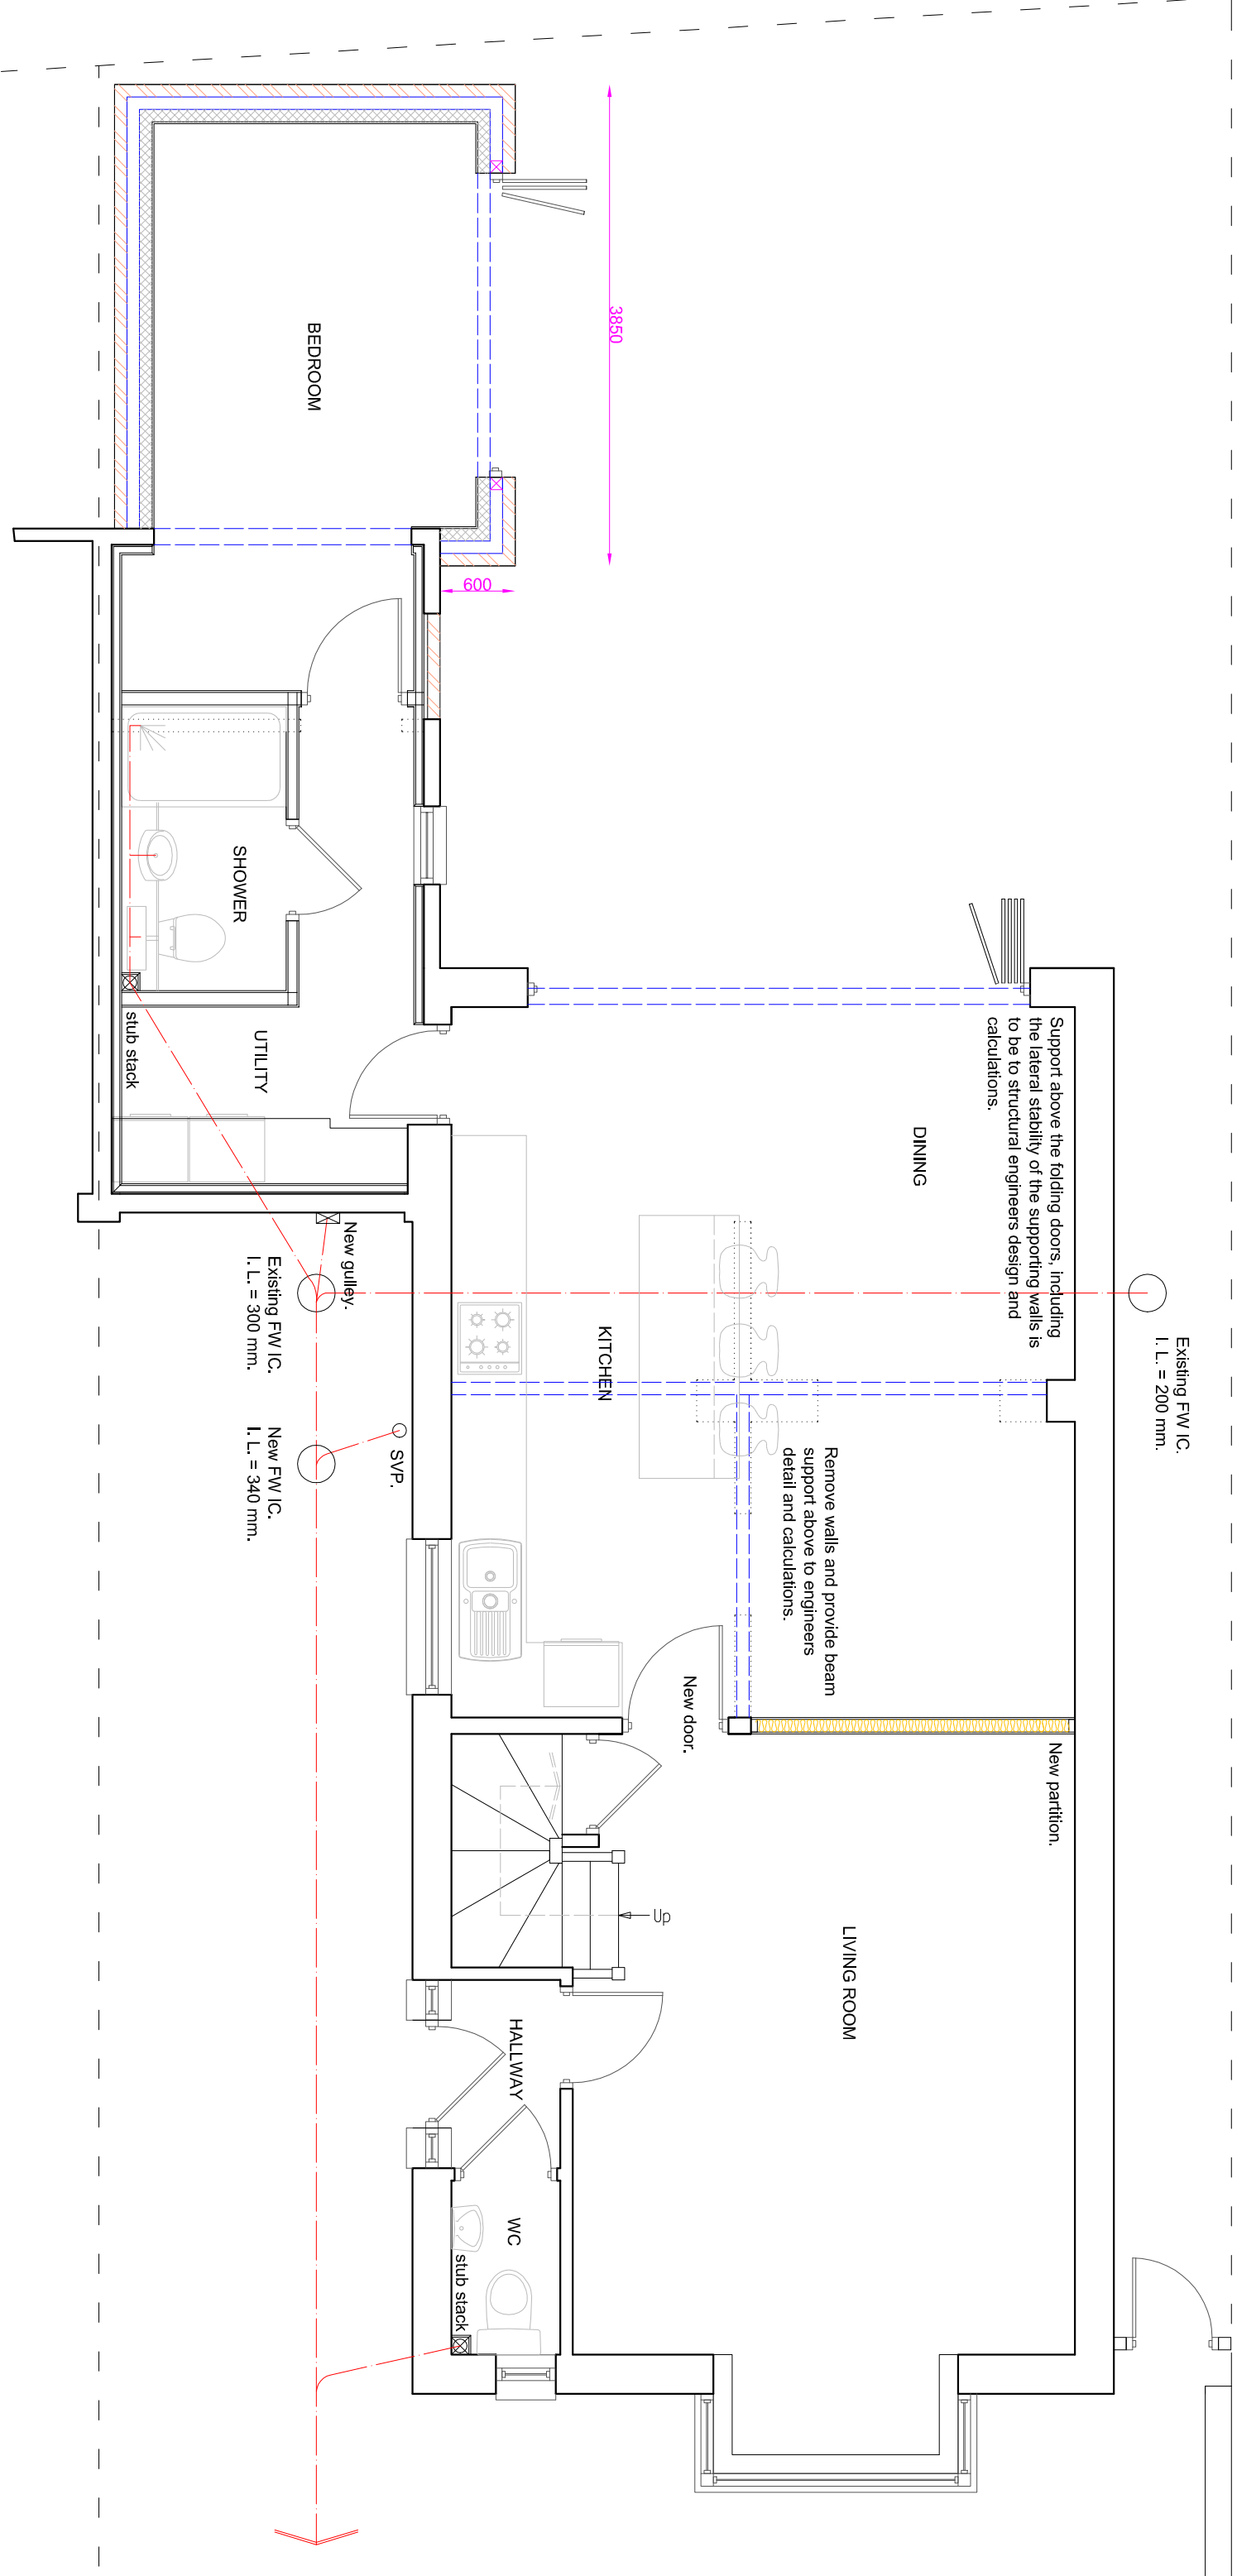

PROPOSED GROUND FLOOR PLAN



Scale 1:50 on A3

SUSSEX BUILDING CONSULTANCY LIMITED

153 ELMER ROAD, ELMER,
BOGNOR REGIS, WEST SUSSEX.

SCALE - 1/50 REV - A DATE - 16/06/2021



LABC
partner

3 NORTHGATE ROAD
BOGNOR REGIS
PO21 8LZ
TEL/FAX - (01243) 861379