




25 West Close, Middleton-on-Sea
EXISTING

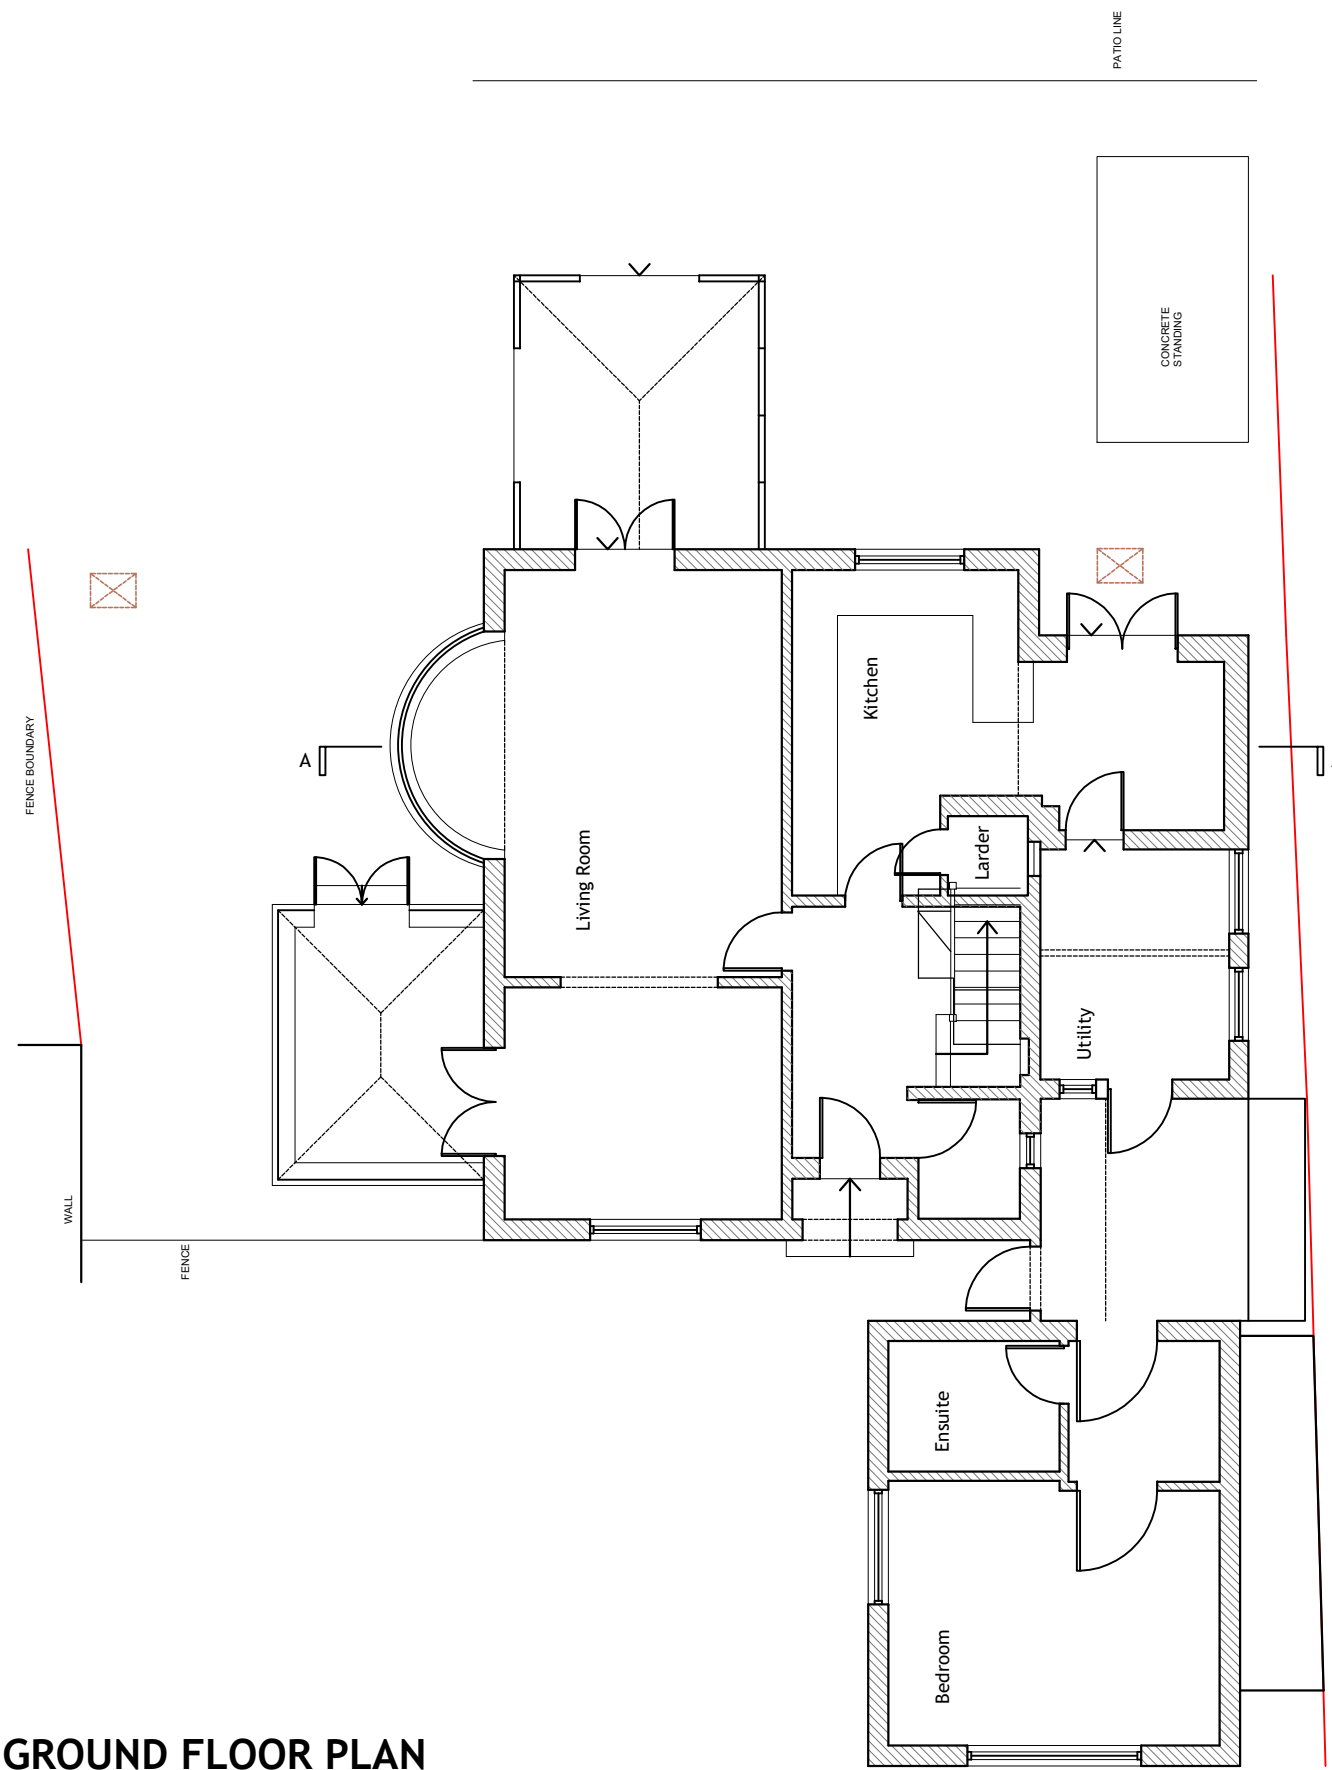

GROUND FLOOR PLAN
1:100

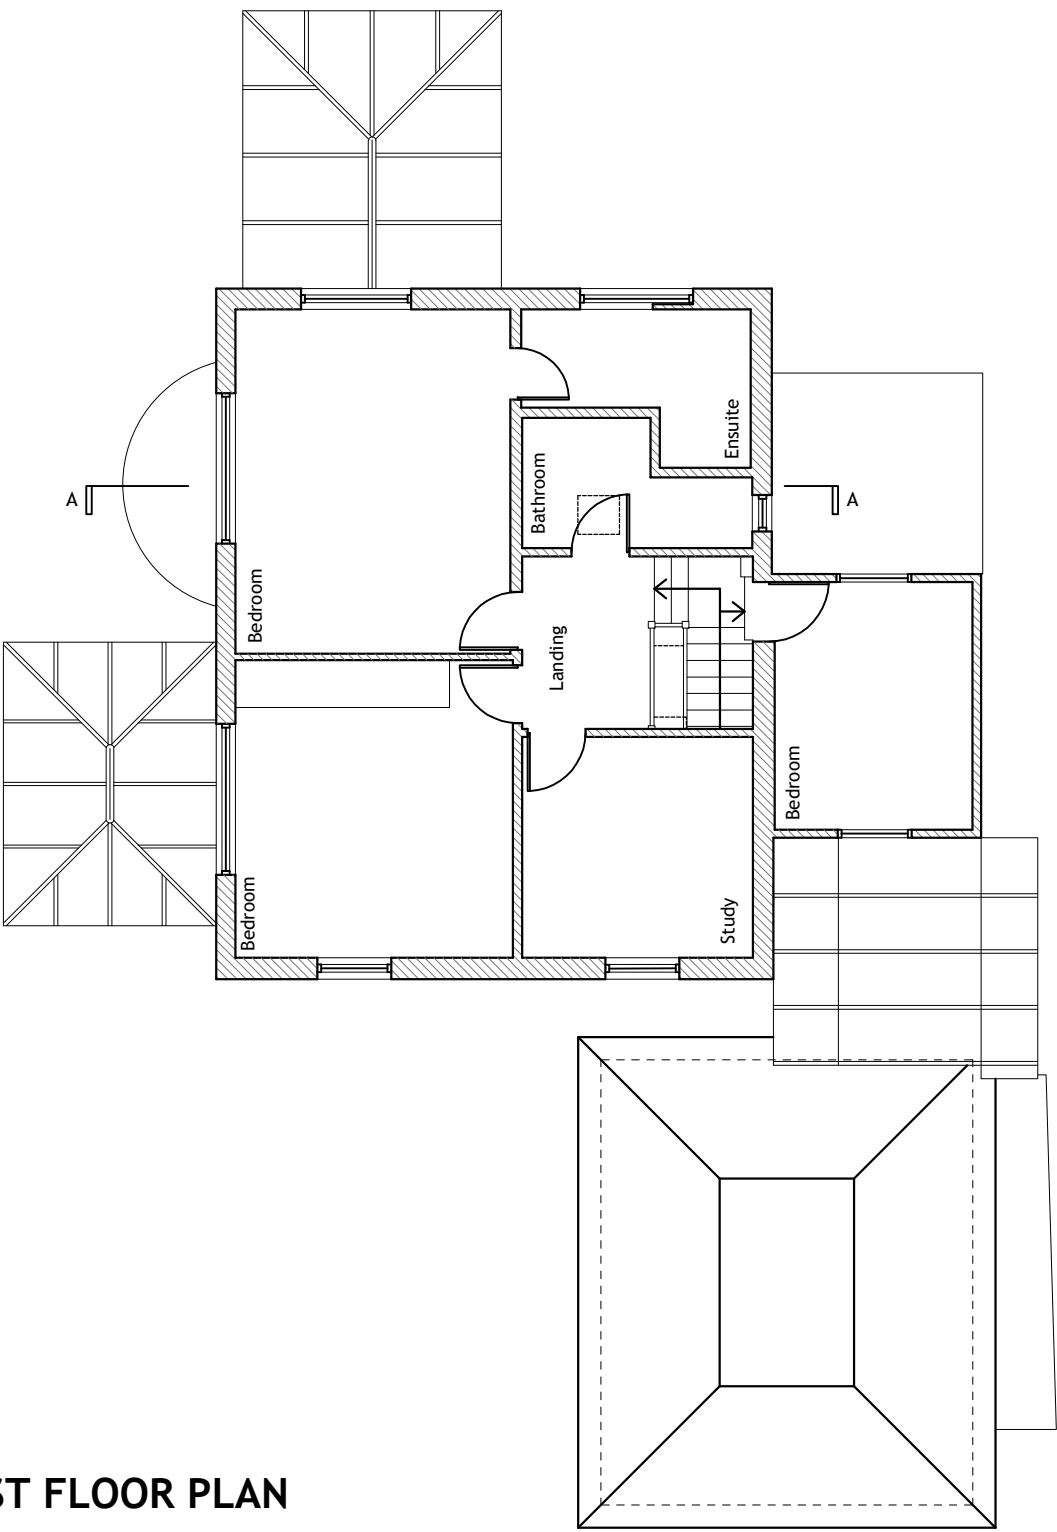

FIRST FLOOR PLAN
1:100

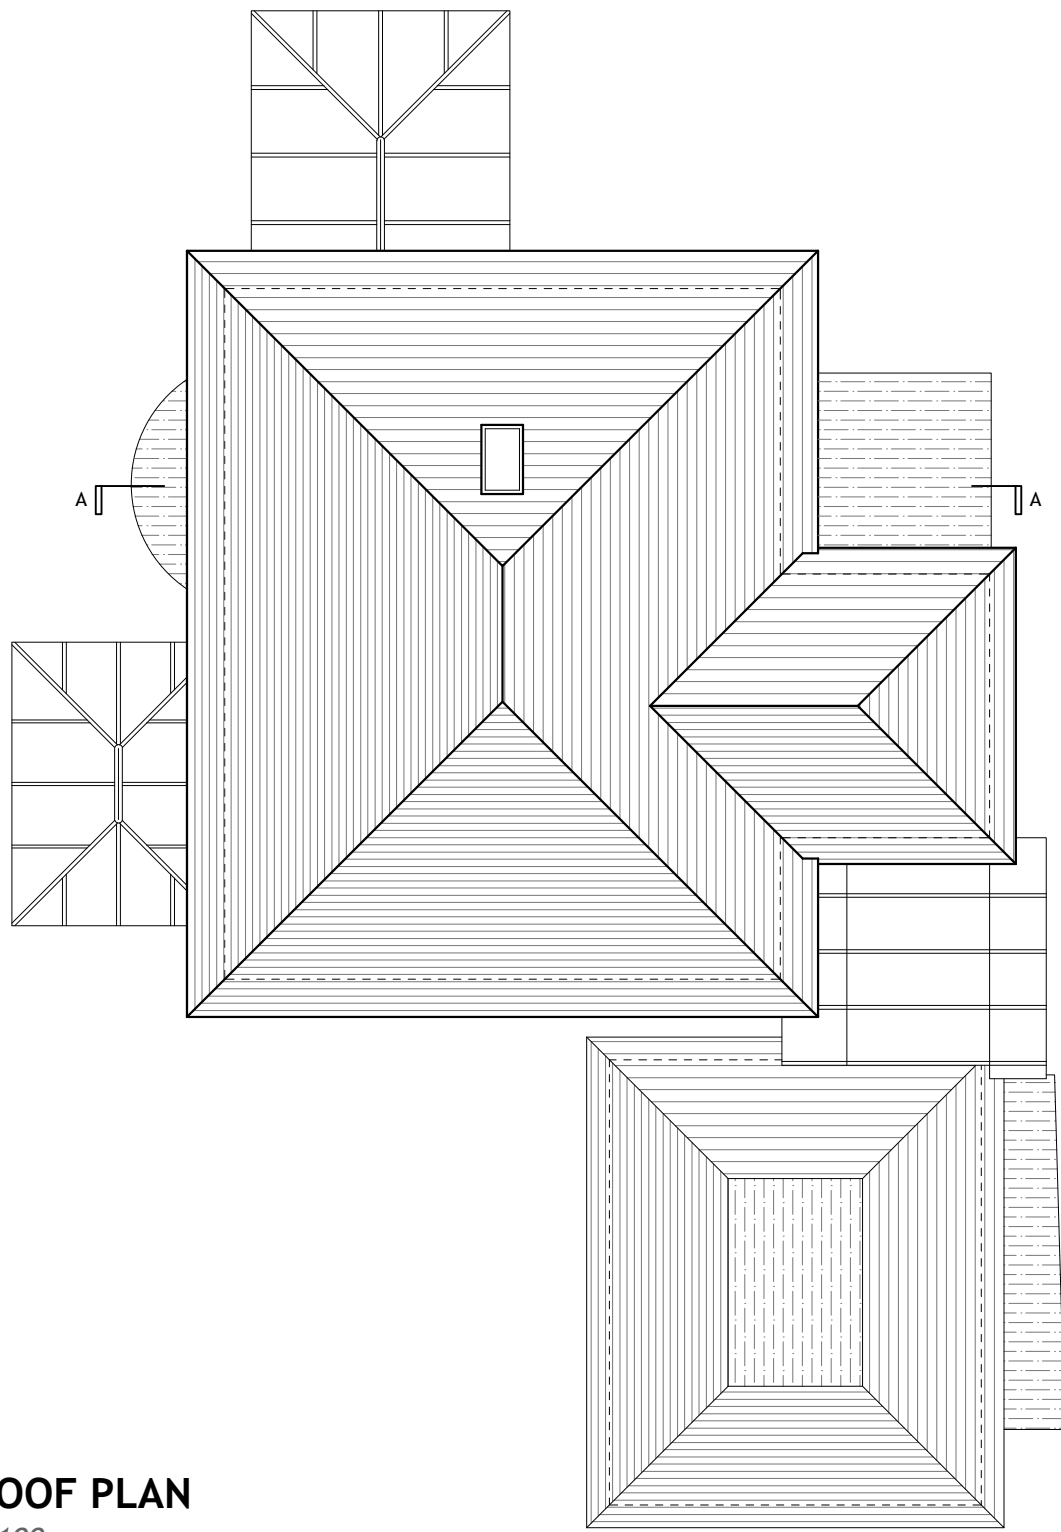

ROOF PLAN
1:100



FRONT (EAST) ELEVATION
1:100




SIDE (SOUTH) ELEVATION
1:100




REAR (WEST) ELEVATION
1:100



SIDE (NORTH) ELEVATION
1:100

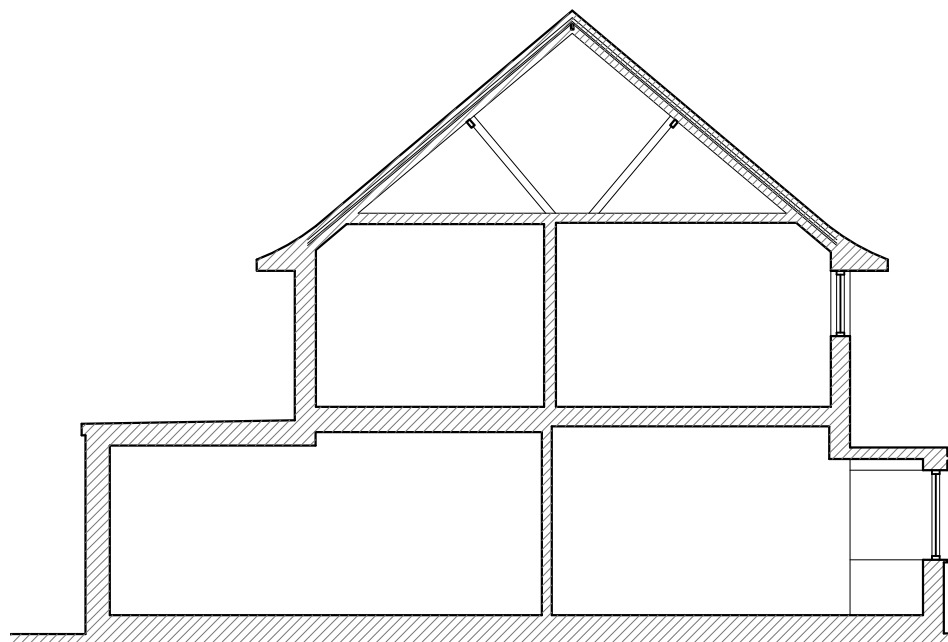


SECTION A-A
1:100



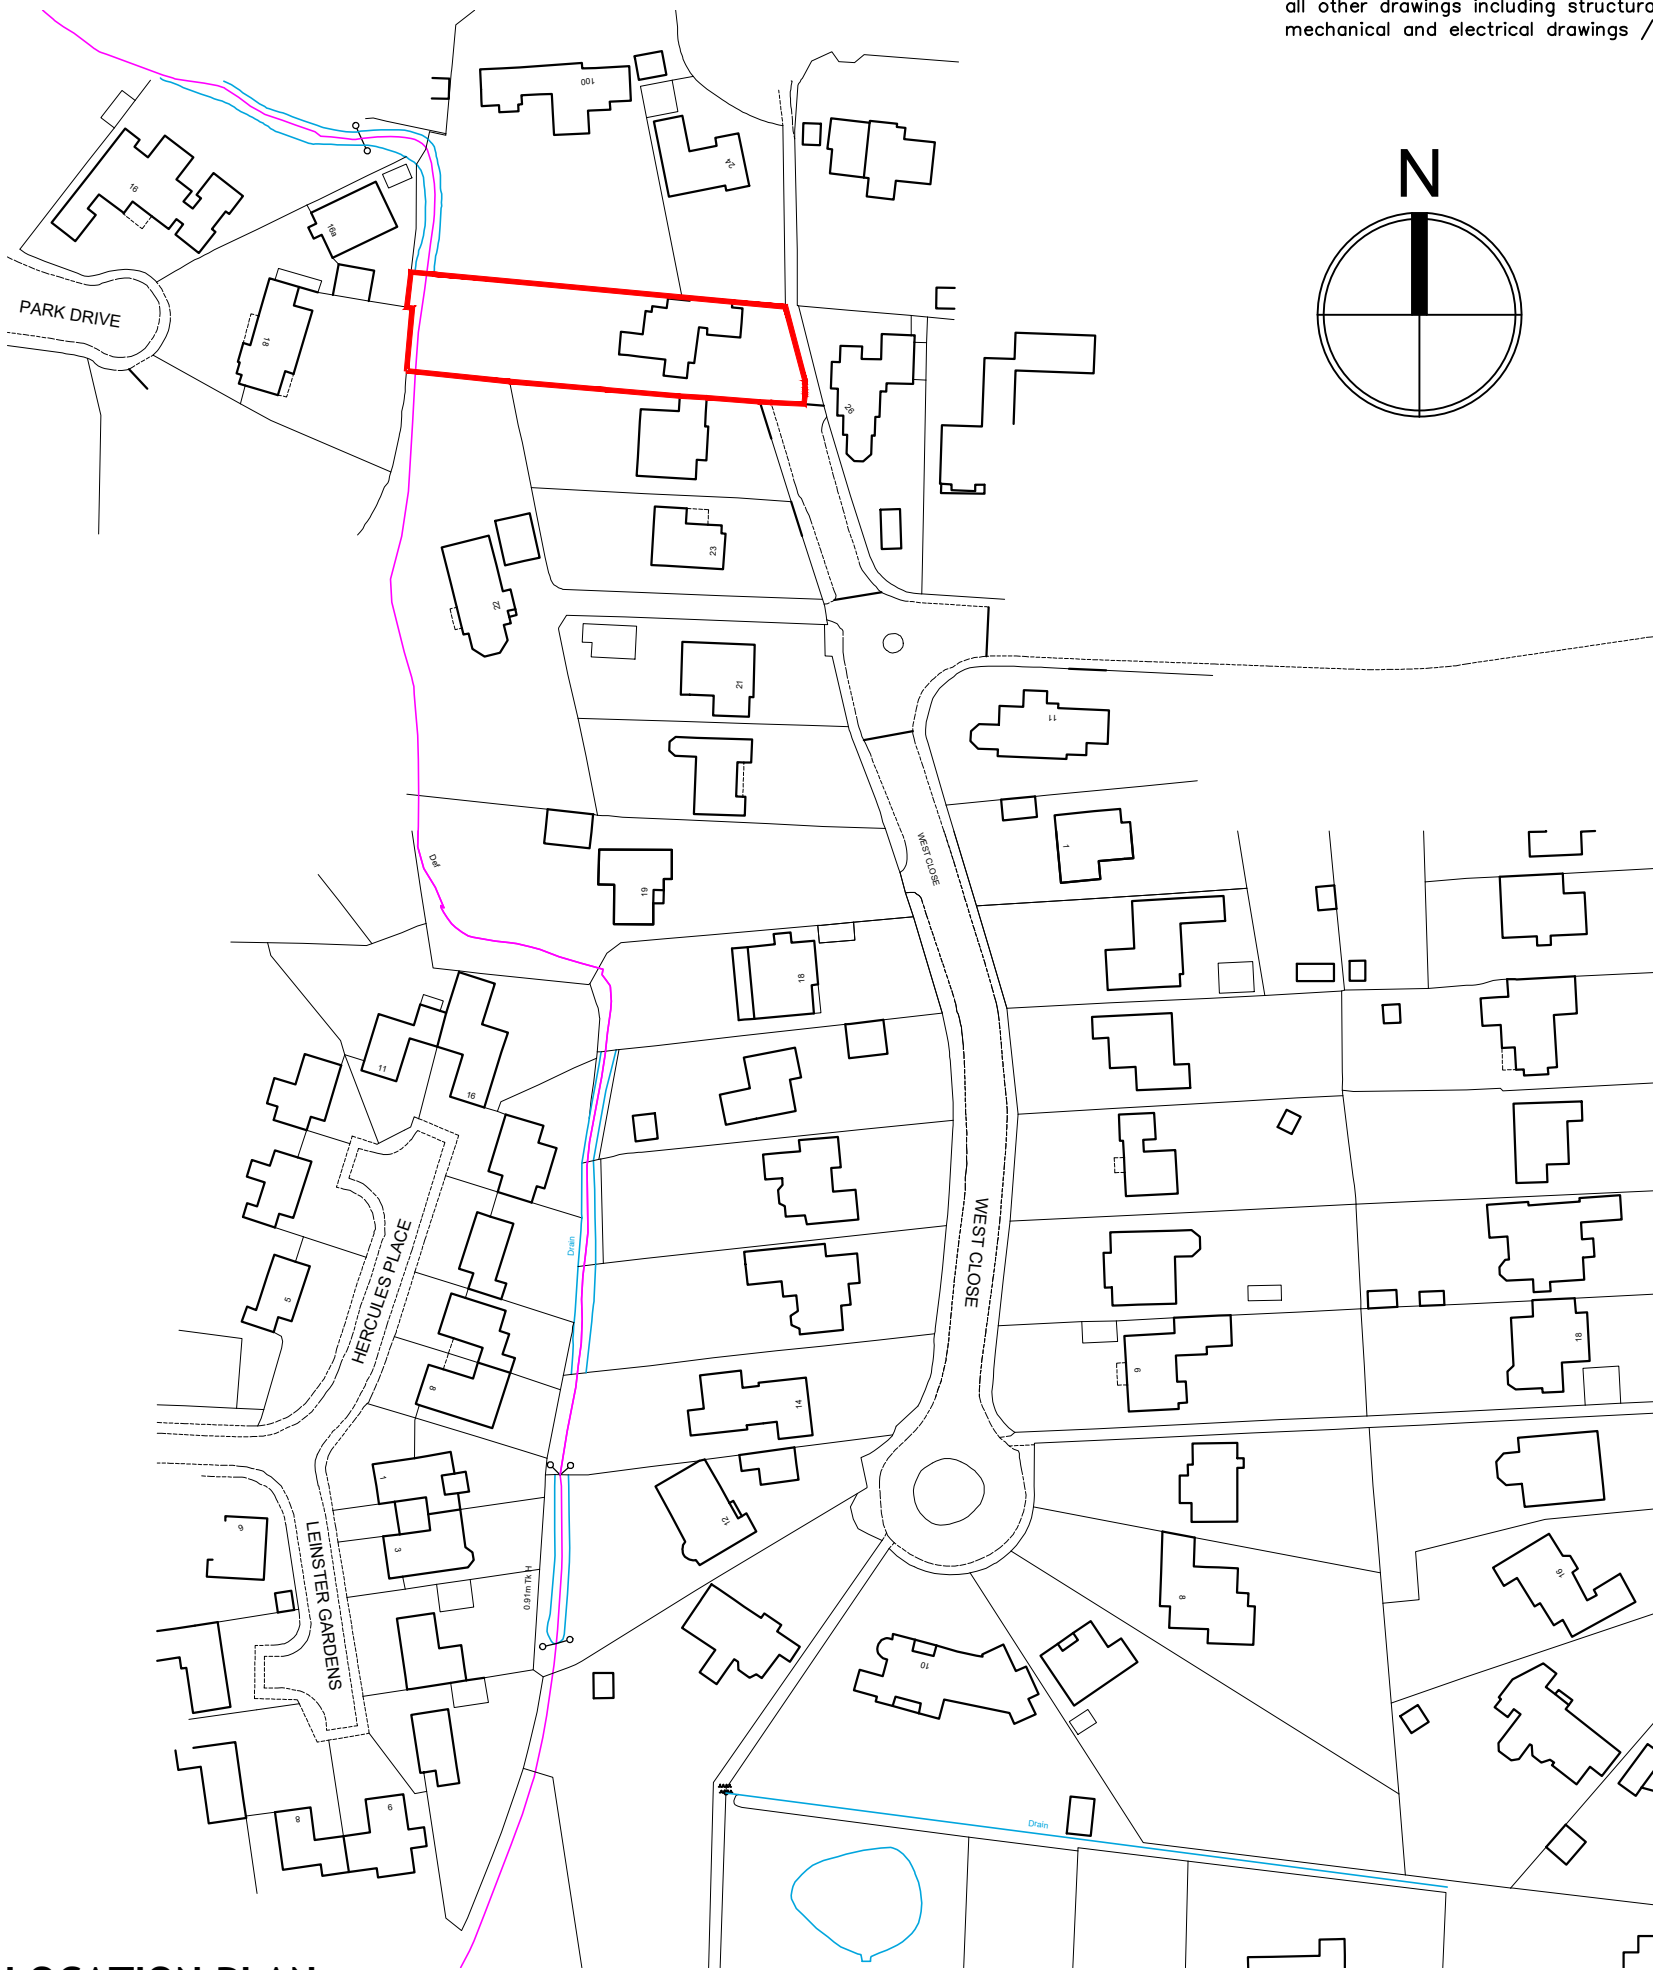


LOCATION PLAN


1:1250
Ordnance Survey (c) Crown Copyright 2020. All rights reserved.
Licence number 100022432

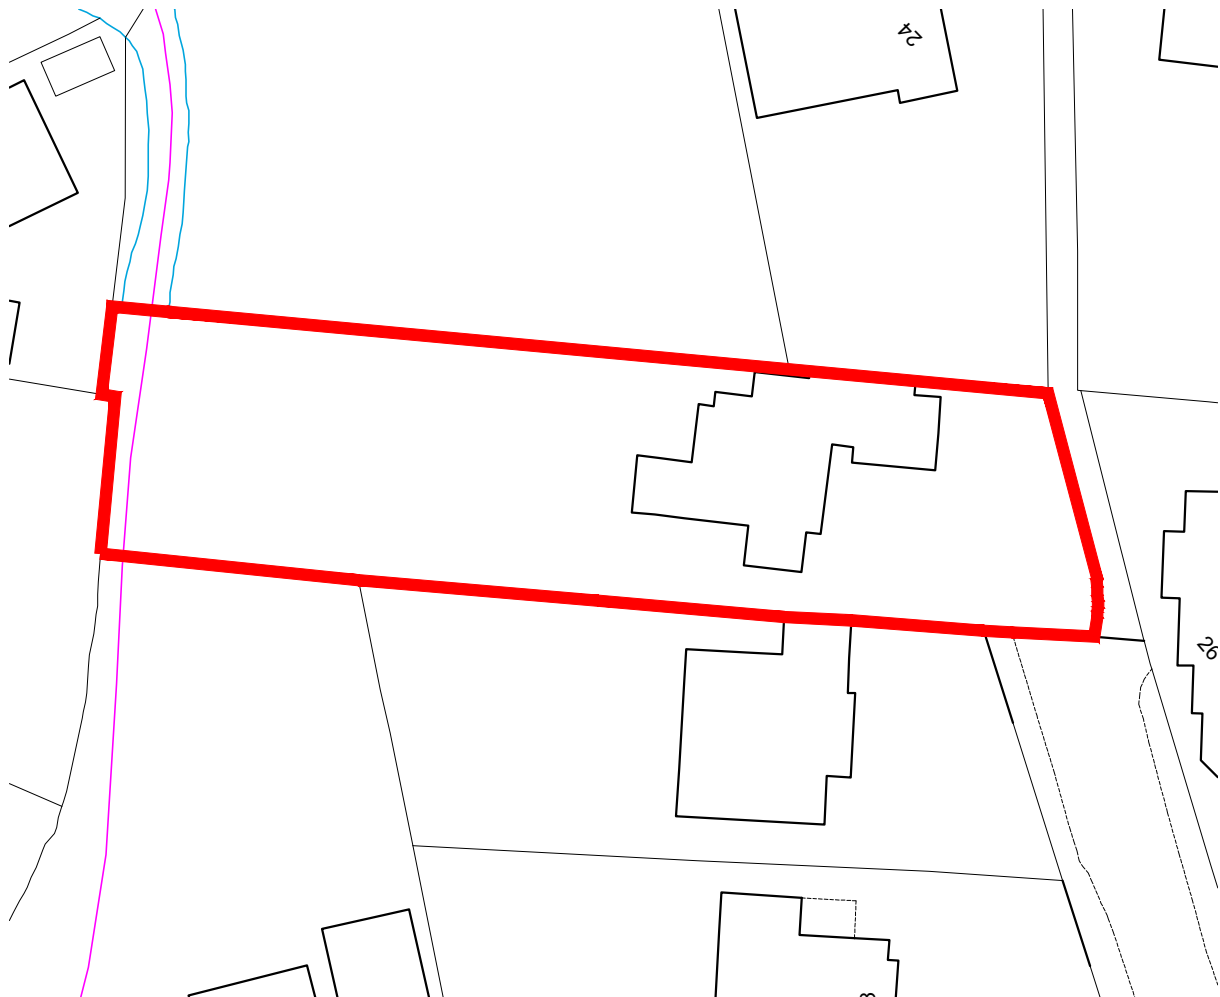

BLOCK PLAN
1:500

   

NOTES:
Dimensions to be checked on site before commencing work.
Any discrepancies shall be reported to the architect immediately.
Do not scale from these drawings except for planning purposes.
Use figured dimensions only.
Where applicable this drawing is to be read in conjunction with other consulted drawings.
All drawings to be read in conjunction with specification and all other drawings including structural engineer and mechanical and electrical drawings / specification

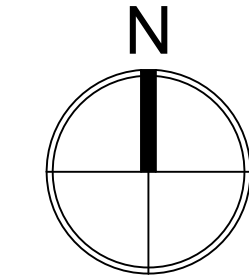

REV	DATE	AMENDMENT	DRAWN

hd
architects
www.hdarchitects.co.uk mail@hdarchitects.co.uk
Helyer Davies Architects Ltd
1 The Old Flour Mill,
Emsworth, PO10 7BT
01243 370 715

PROJECT
25 West Close
Middleton-on-sea
West Sussex

DRAWING - EXISTING
Plans
Elevations & Section
Block Plan
Location Plan
SCALE
1:100 @ A1
1:100 @ A1
1:500 @ A1
1:1250 @ A1

DATE OCTOBER 2020 DRAWN NW
DRAWING NUMBER 20027_01 REVISION *