
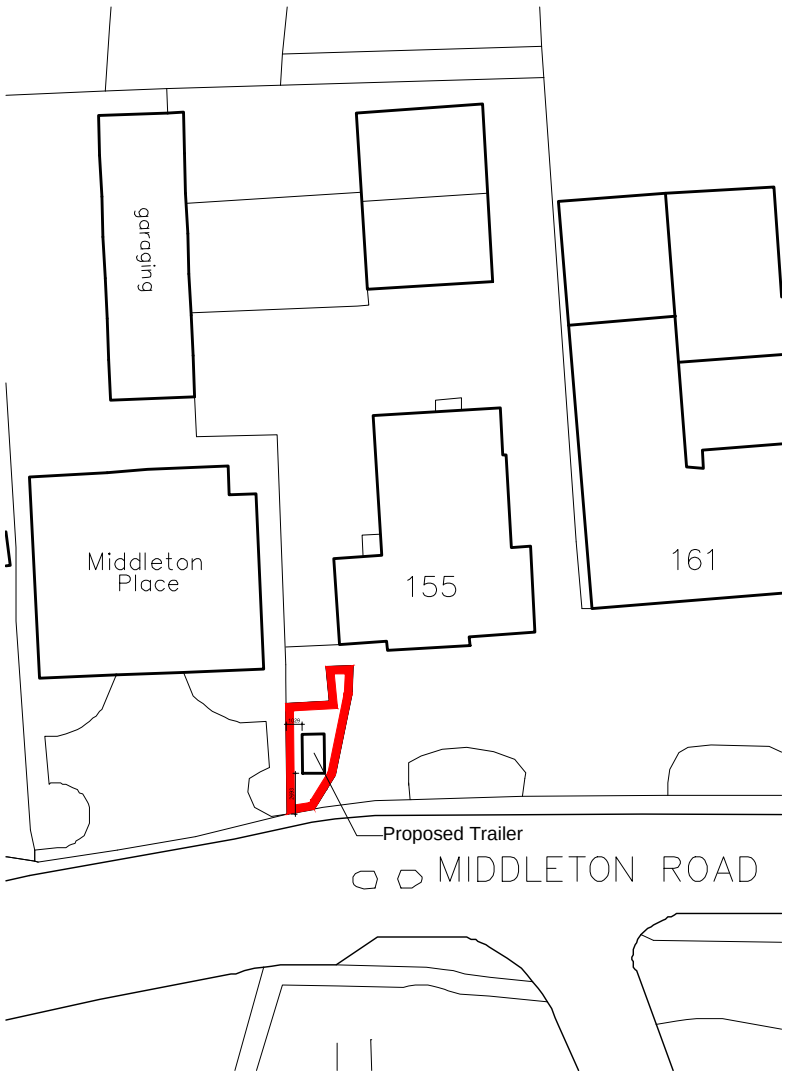
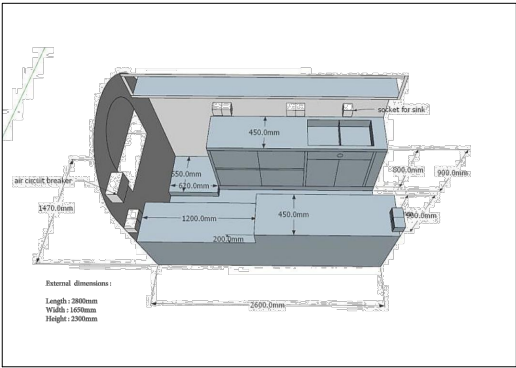



1:1250 Scale Bar (Metres)
0 20 40 60

LOCATION PLAN (1:1250)

1:100 Scale Bar (Metres)
0 1 2 3 4 5 10 15

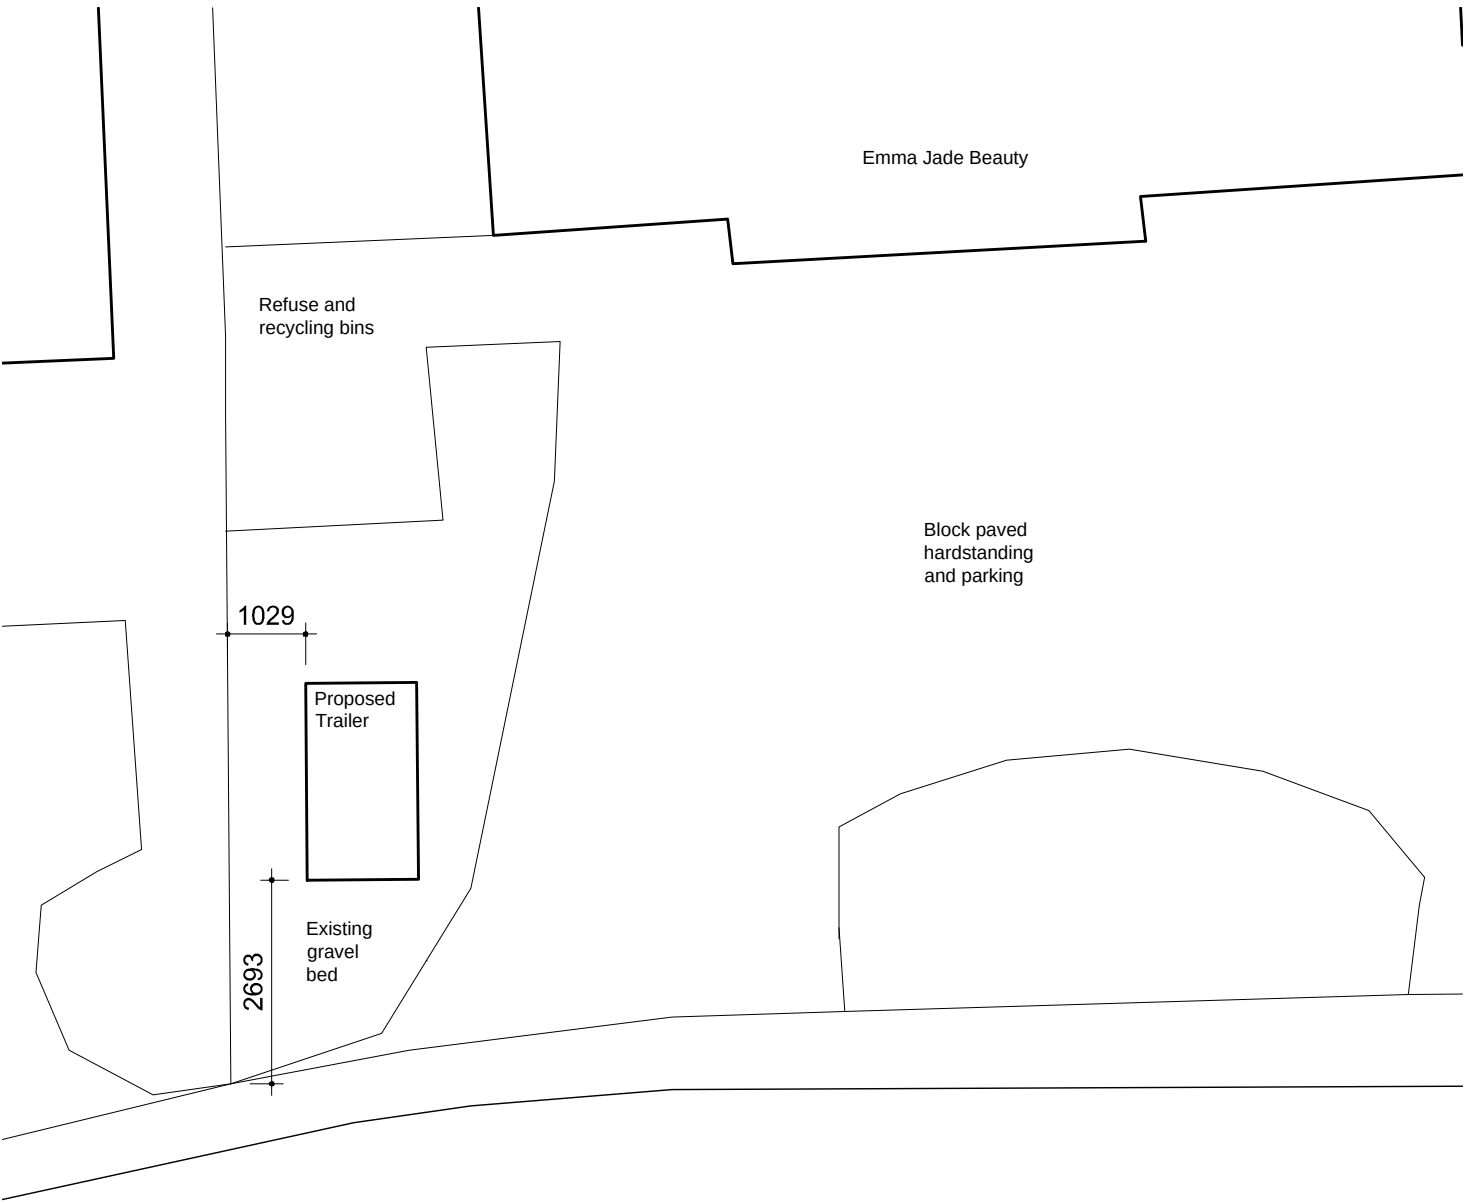

SITE PLAN (1:100)

 

BLOCK PLAN (1:500)

1:500 Scale Bar (Metres)
0 5 10 15 20 25 30

Proposed Trailer (nts)



Indicative signwriting (nts)

Rev	By	Date	Note
A	L.O.	27/06/2021	Trailer adjusted and signage added
1	L.O.	24/06/2021	First Issue

Client Mr C. Bliss

Job 155 Middleton Road
Middleton, Bognor Regis.
West Sussex. PO22 6DF

Drawing Proposed Coffee Trailer
Proposed Plans

Date June 2021 Scale As Noted at A3

Drawn By L.O. Dwg. No. 010621 / SL-30 A

Cube17 Limited, 19 Parkfield Avenue, Bognor Regis, West Sussex. PO21 3BW.

Tel. - 07747 771013 - email. info@cube17.co.uk

CUBE17

