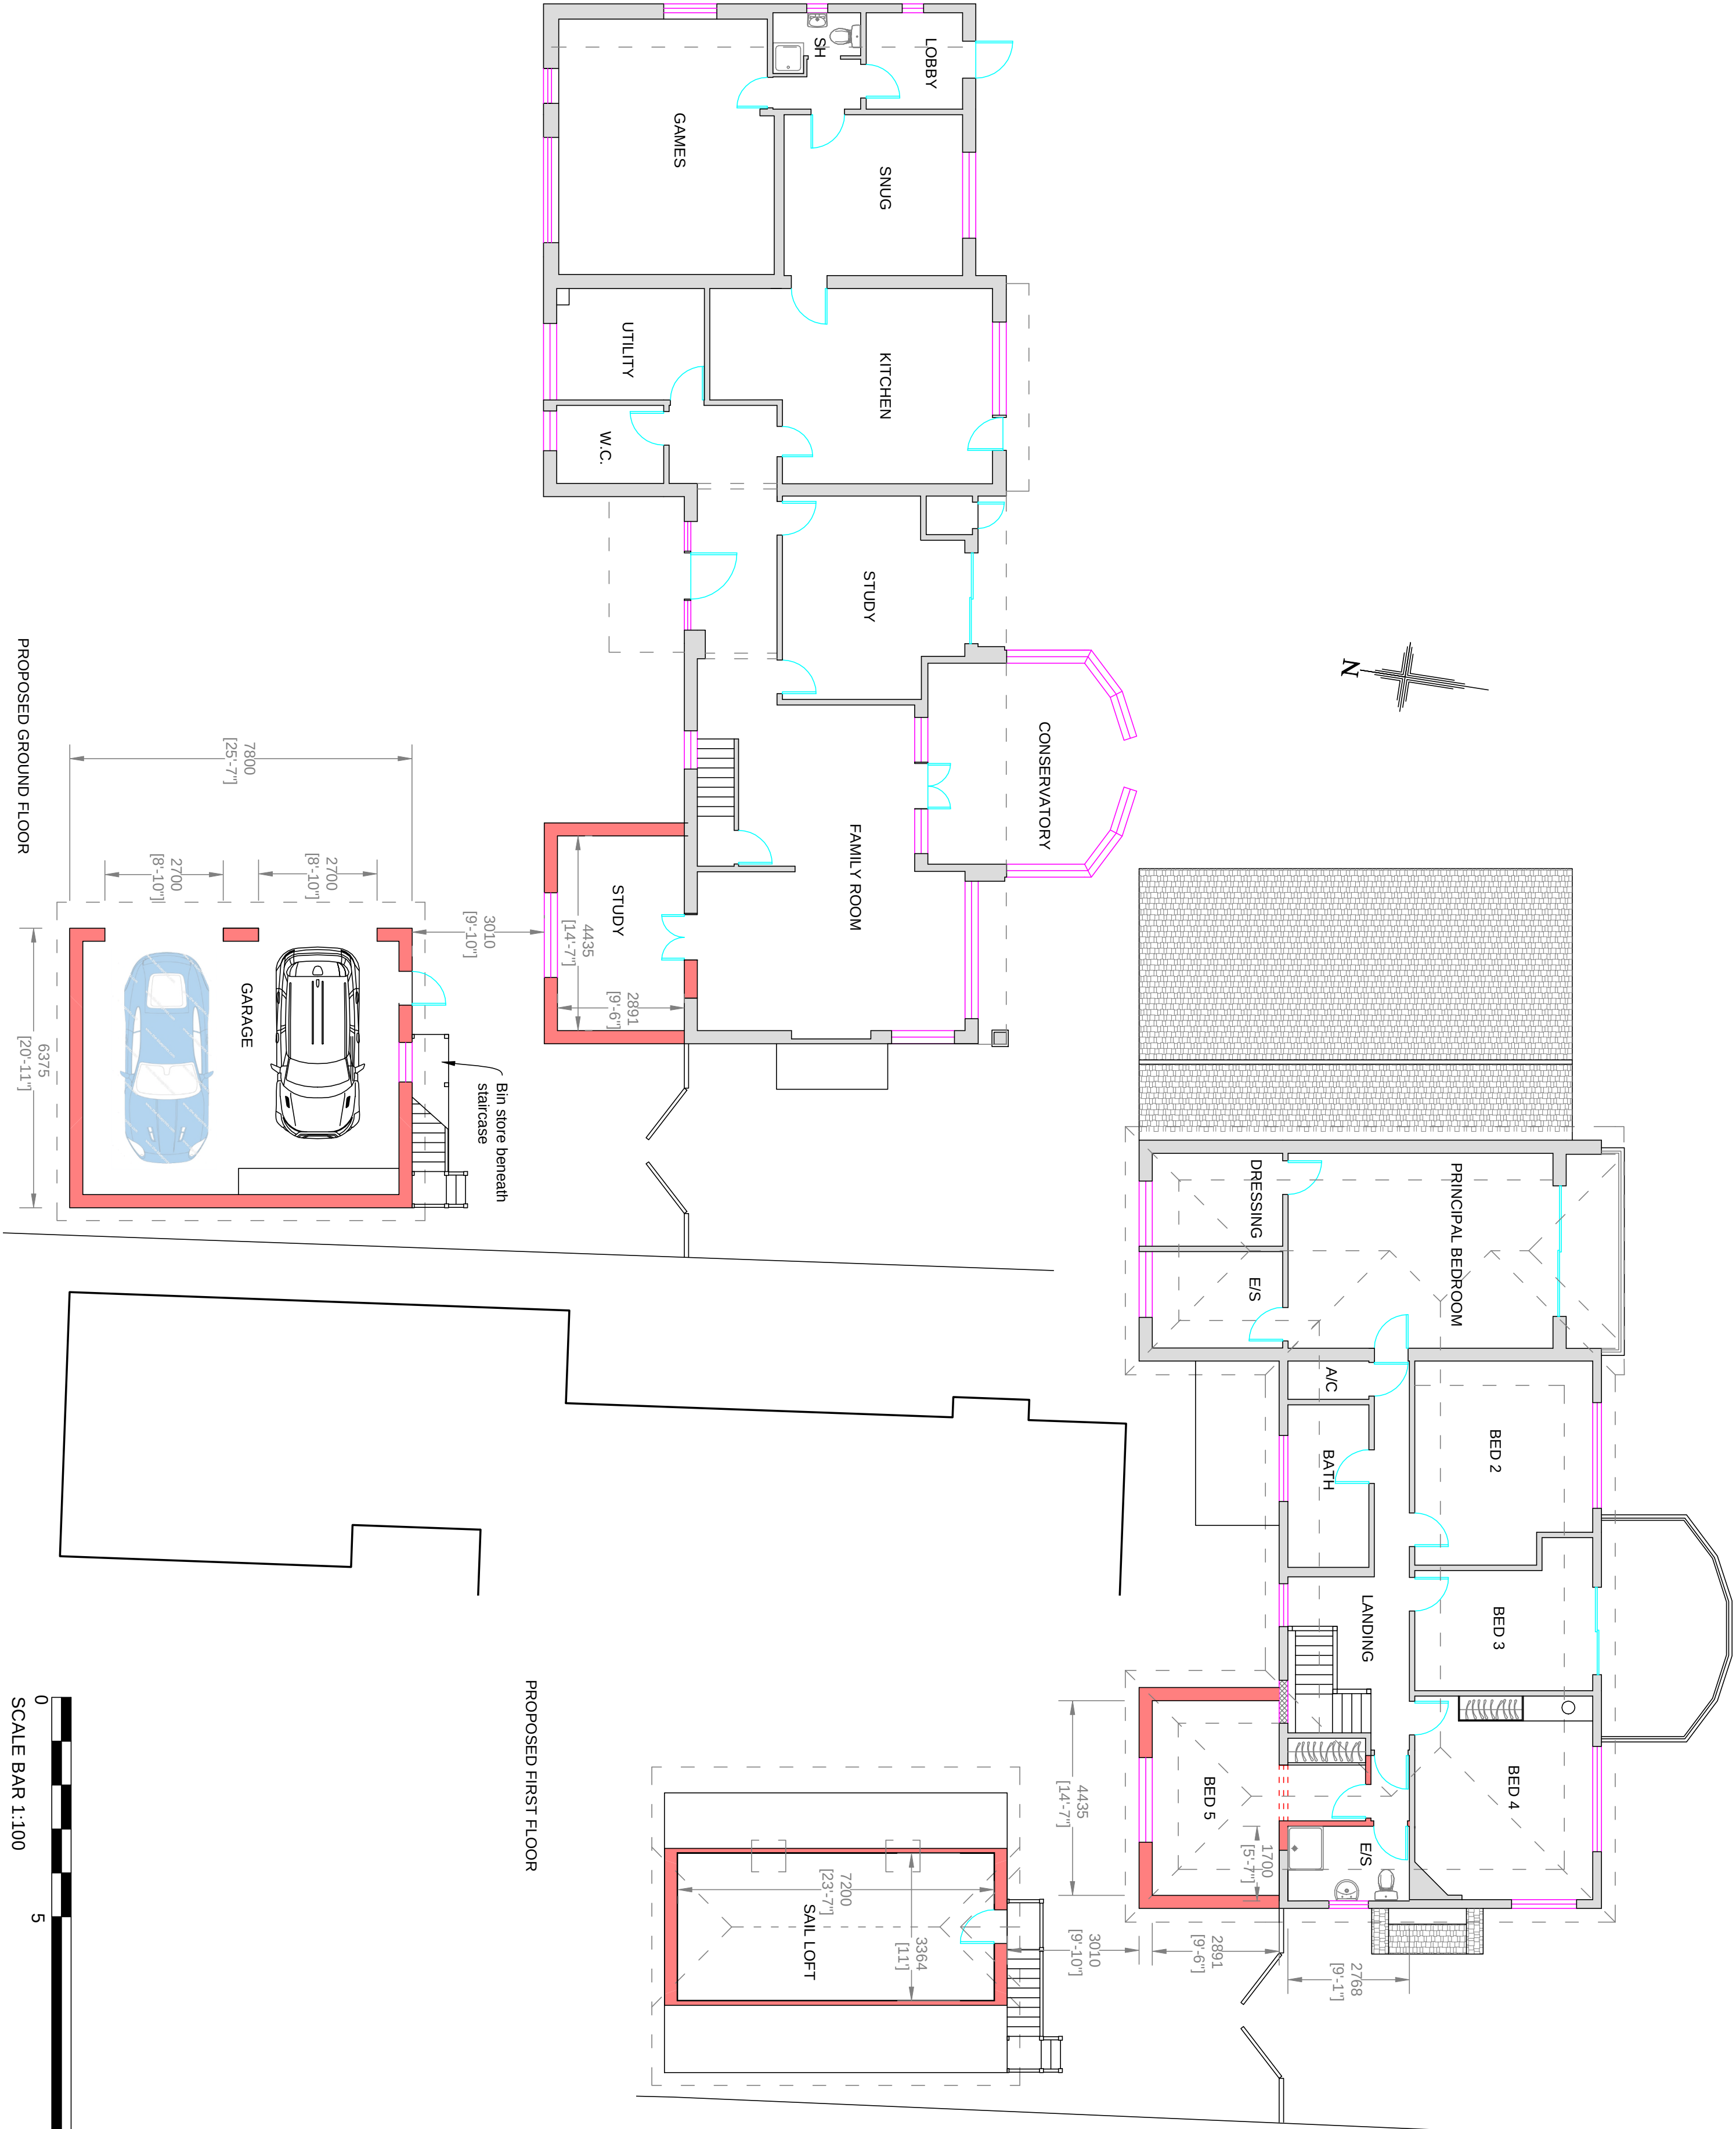


A: Window to new bathroom	
REVISIONS	
Ordinance Survey Licence number 100080379	
(c) Crown copyright 2019. All rights reserved.	
Notes	
1. All dimensions are given in millimetres unless otherwise stated.	
2. Dimensions are given to the centre of the wall unless otherwise stated.	
3. Dimensions shown must not be relied upon and must be checked on site and verified prior to commencement of work.	
4. Where applicable this drawing is to be read in conjunction with other consultants' drawings & calculations.	
5. Do not scale from these drawings, except for planning purposes.	
6. Any Work undertaken prior to Planning and Building Regulations Approval is done so entirely at the Client's/Contractors own risk.	
7. The client is reminded of their obligations under the Party Wall etc. Act 1997 where appropriate.	
(c) 2019 - A.H.Sutcliffe	
SUTCLIFF CONSULTANTS Ltd	
Chartered Building Engineers, Surveyors & Architectural Consultants	
	
11 Crossbush Road Felpham, Bognor Regis West Sussex, PO22 7LS	
Tel: 01243 586004 Fax: 08708 793194 Mob: 07799 393250	
Email: mail@sutcliffeconsultants.co.uk	
PROJECT DETAIL	
27 Sea Way Middleton-on-Sea Bognor Regis PO22 7RZ	
Front extension and detached garage	
FOR:	
DRAWING SCALE: 1:100 @ A2	
Proposed floor plans	
DATE: May 2021	
DRAWN: A. H. Sutcliffe	
DRAWING: 2107/05	
REVISION: A	