




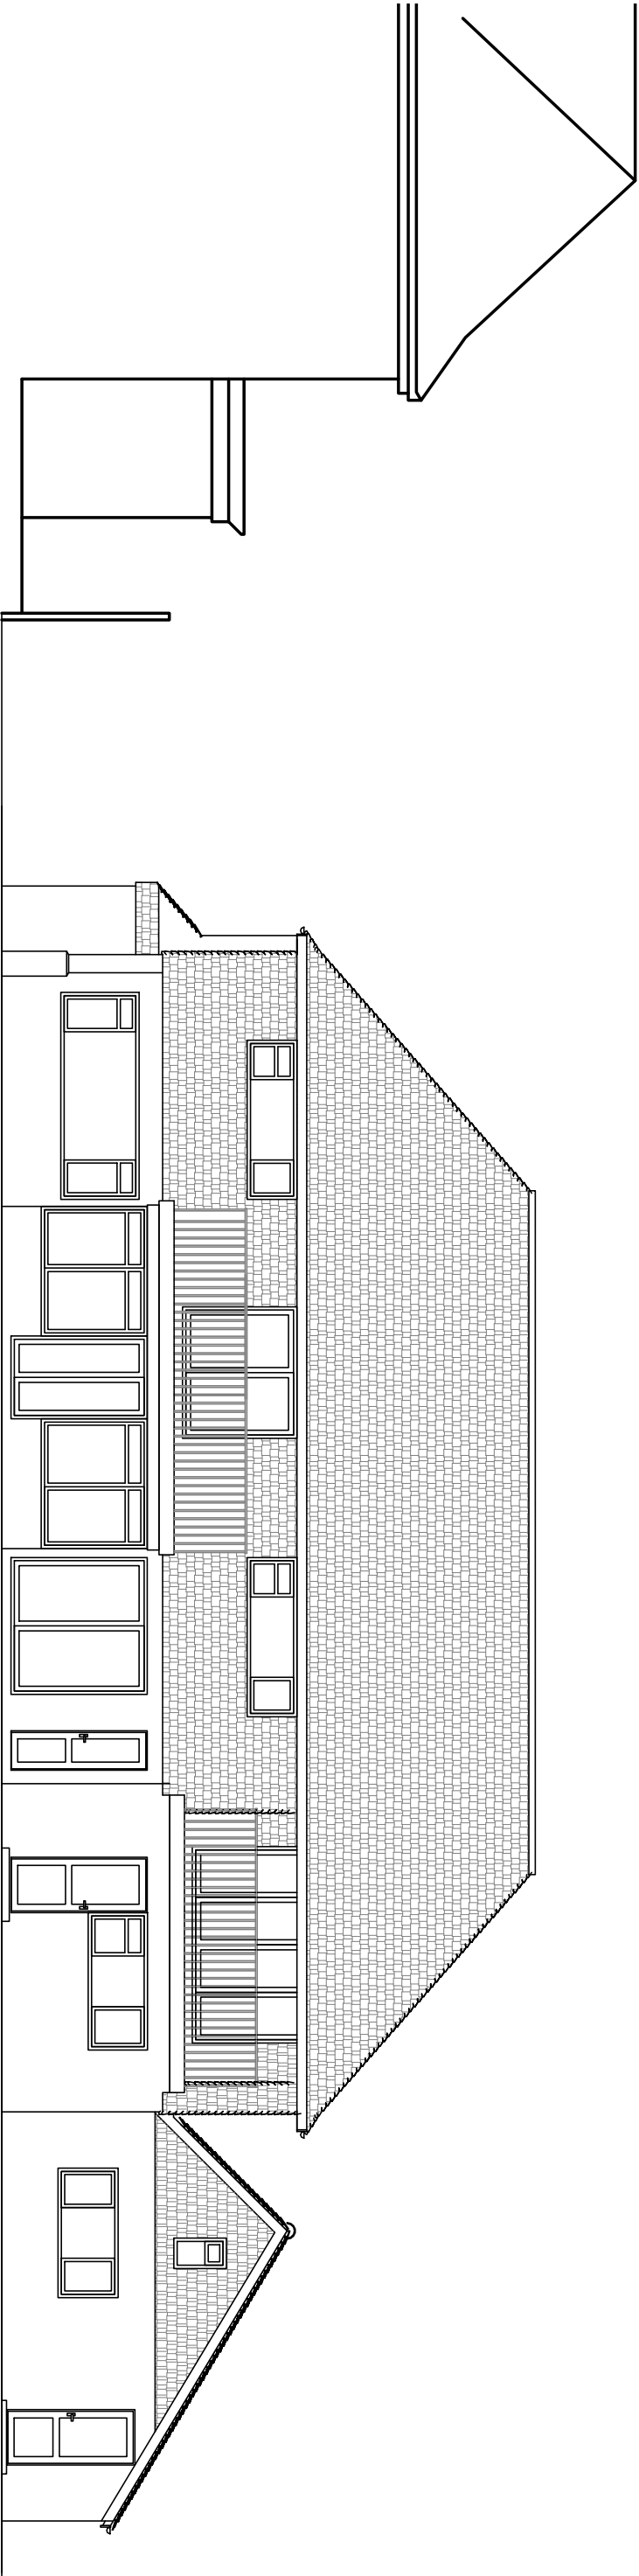


EXISTING REAR ELEVATION

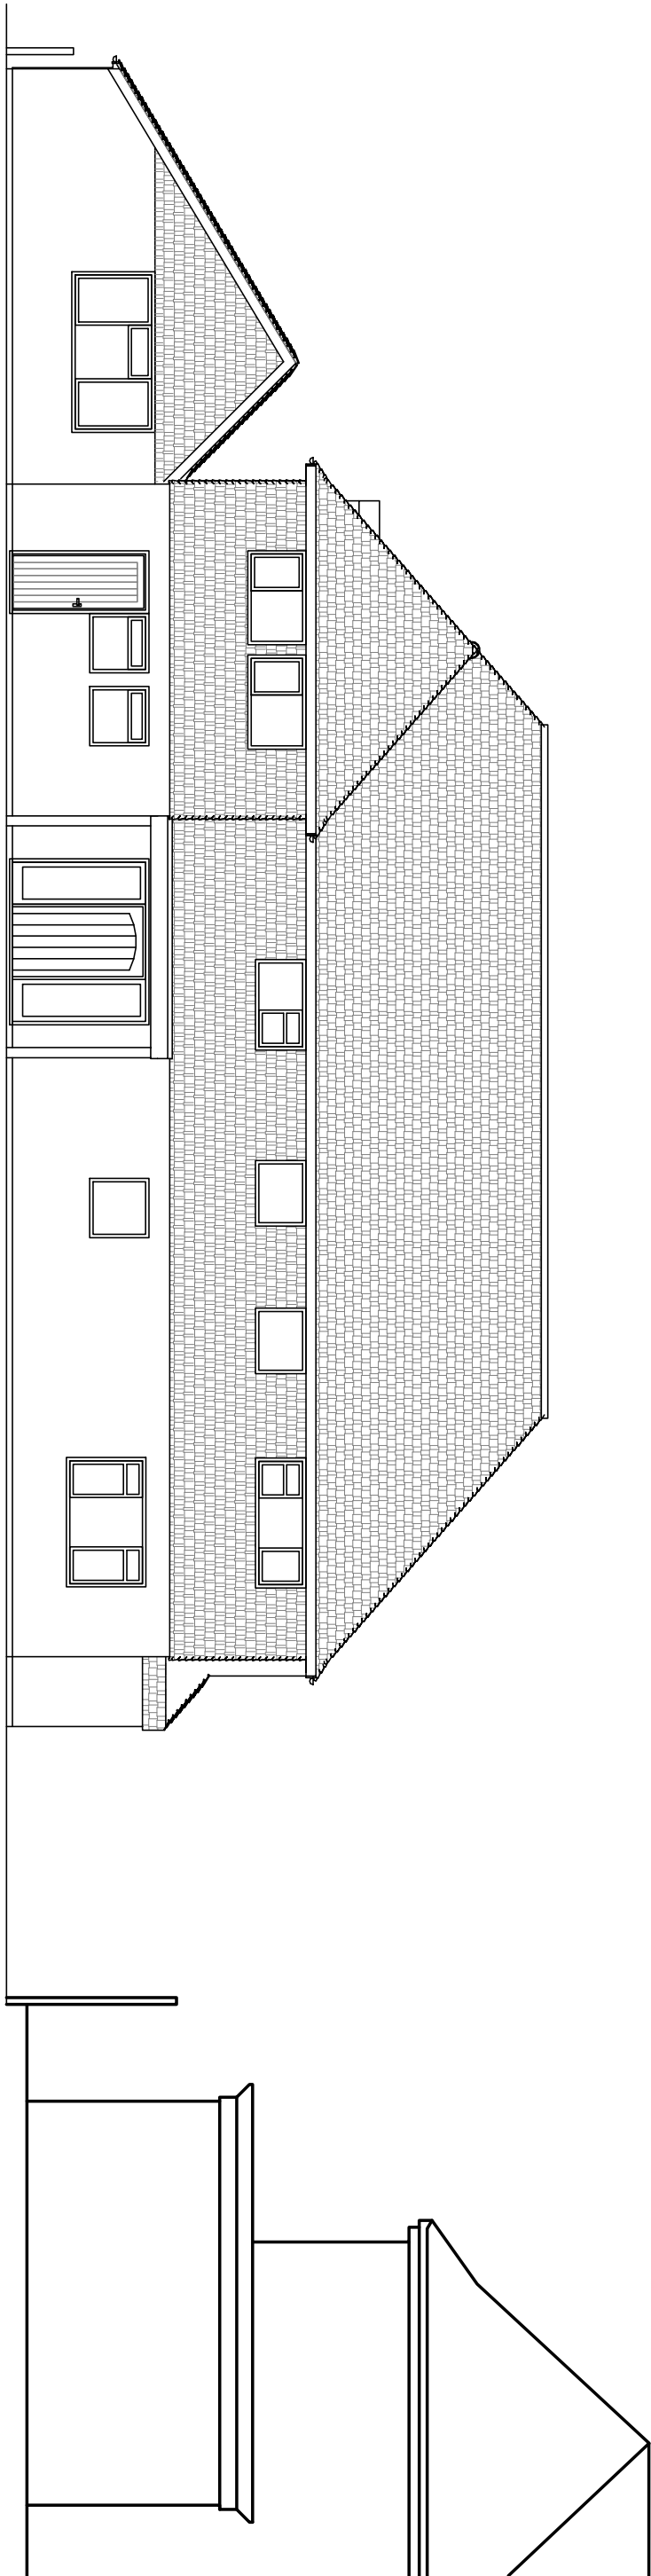

EXISTING FRONT ELEVATION

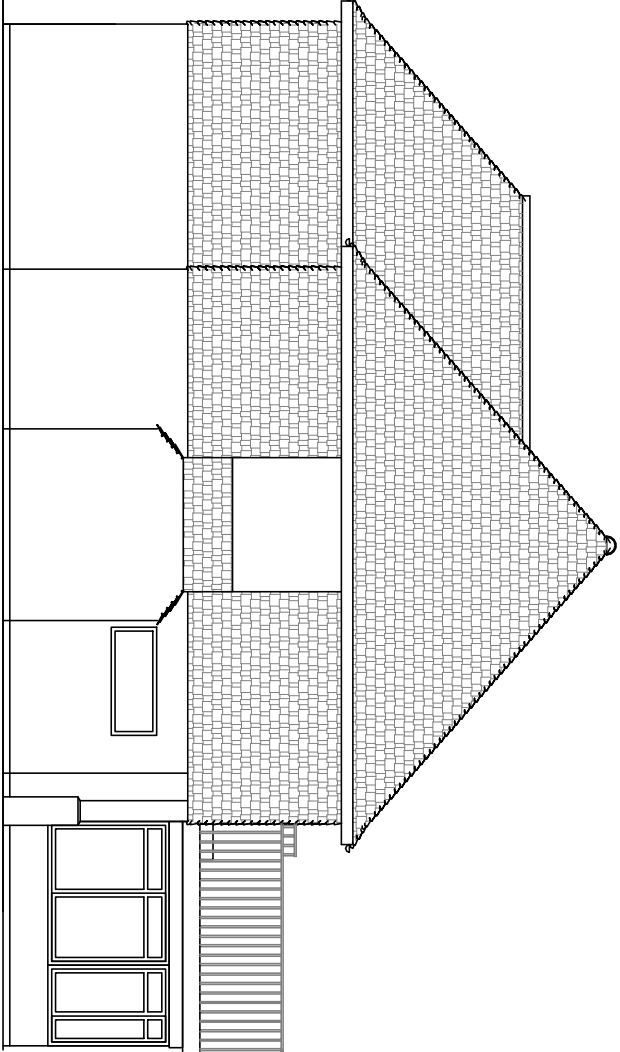

EXISTING SIDE (WEST) ELEVATION

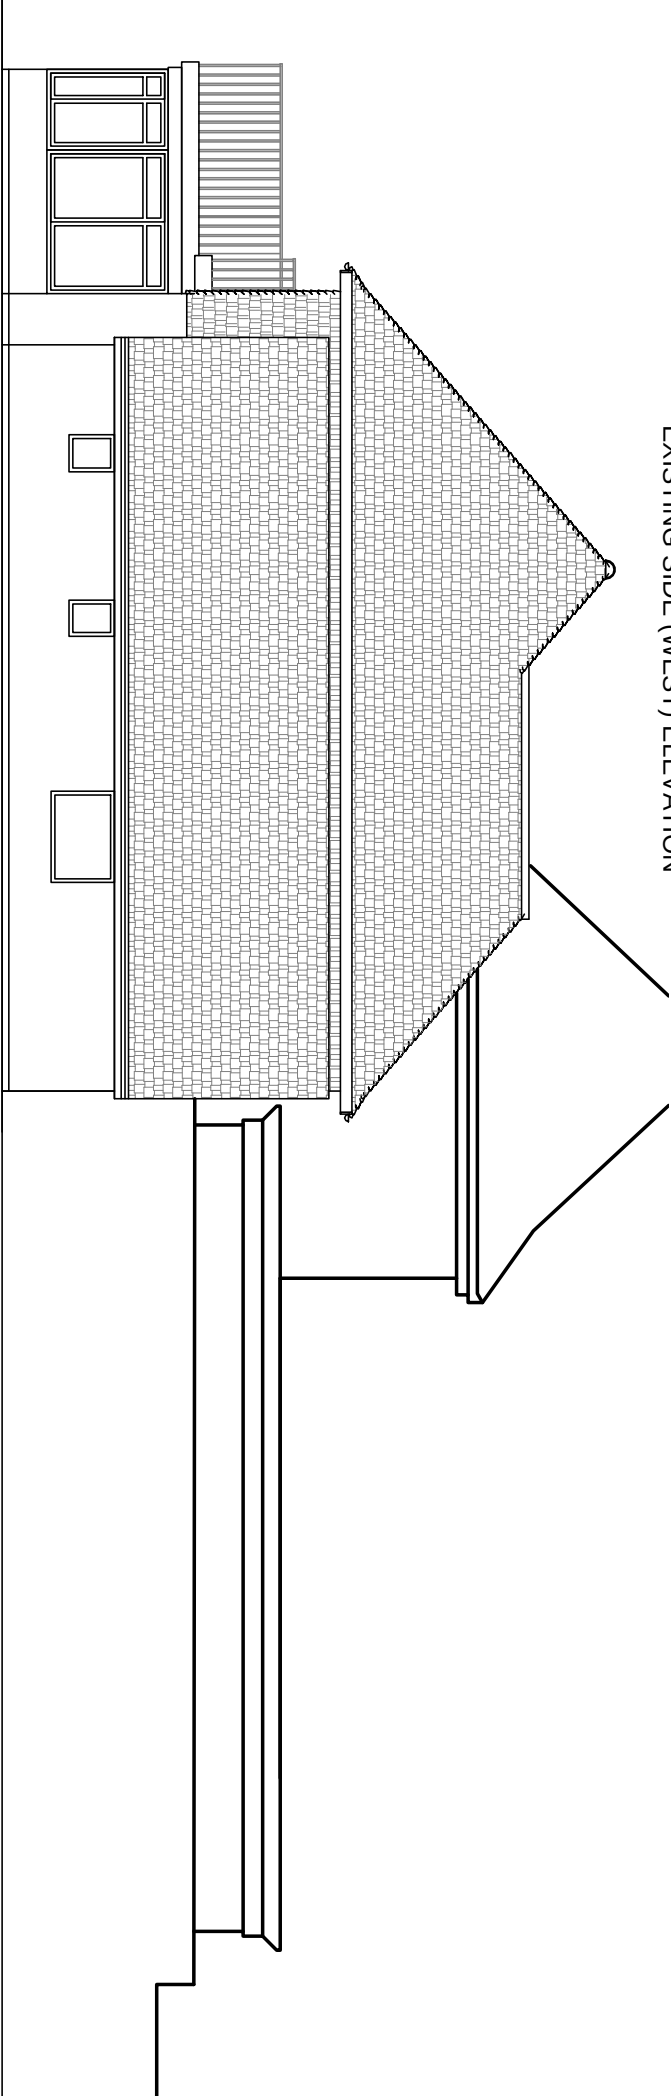

EXISTING SIDE (EAST) ELEVATION

REVISIONS

Ordinance Survey Licence number 100080379
(c) Crown copyright 2019. All rights reserved.

Notes

1. All drawings are computerised drawings for the purposes of obtaining planning & building regulations approvals & are based on certain overall measurements. They do not constitute working drawings.
2. Distortion and uneven walls etc. have been ignored with some average measurements.
3. Dimensions shown must not be relied upon and must be checked on site and verified prior to commencement of work.
4. Where applicable this drawing is to be read in conjunction with other consultants' drawings & calculations.
5. Do not scale from these drawings, except for planning purposes.
6. Any Work undertaken prior to Planning and Building Regulations Approval is done so entirely at the Client's risk.
7. The client is reminded of their obligations under the Party Wall etc. Act 1997 where appropriate.

(c) 2019 - A.H.Sutcliffe

SUTCLIFF CONSULTANTS Ltd
Chartered Building Engineers,
Surveyors & Architectural Consultants


RICS

11 Crossbush Road
Felpham, Bognor Regis
West Sussex, PO22 7LS
Tel: 01243 586004
Fax: 08708 793194
Mob: 07799 393250
Email: mail@sutcliffeconsultants.co.uk

PROJECT DETAIL

27 Sea Way
Middleton-on-Sea
Bognor Regis PO22 7RZ
Front extension and detached garage
FOR:

DRAWING	SCALE: 1:100 @ A2
Existing elevations	
DATE:	May 2021
DRAWN:	A. H. Sutcliffe
DRAWING: 2107/02	REVISION:

 

SCALE BAR 1:100