




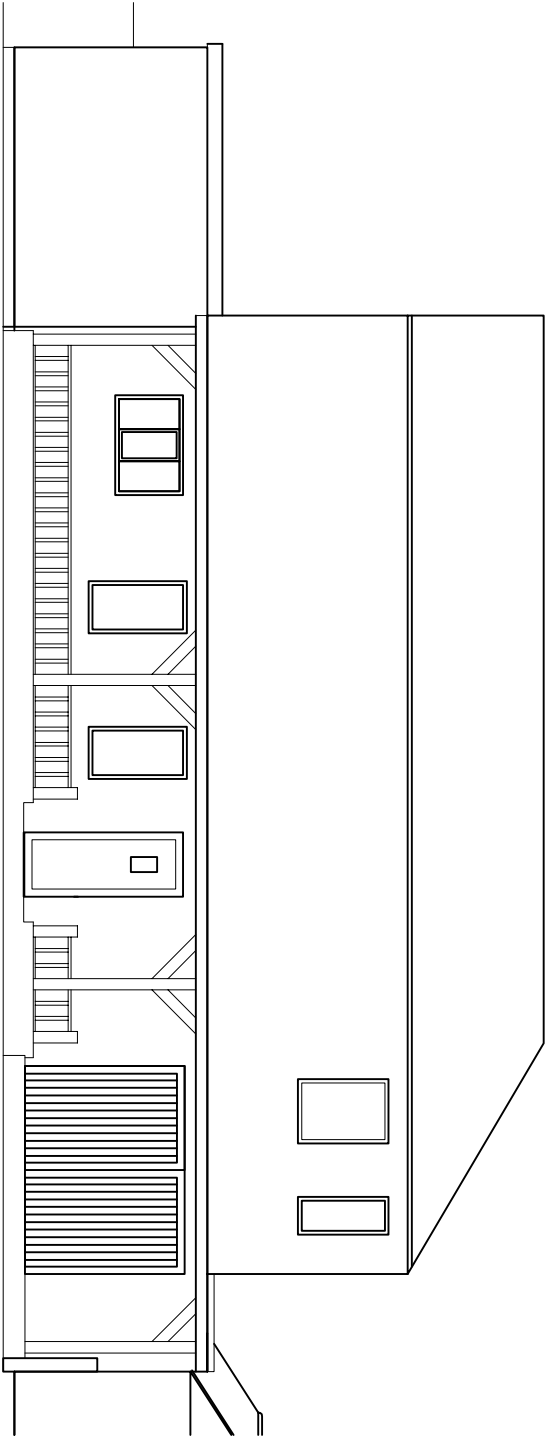


EXISTING FRONT ELEVATION

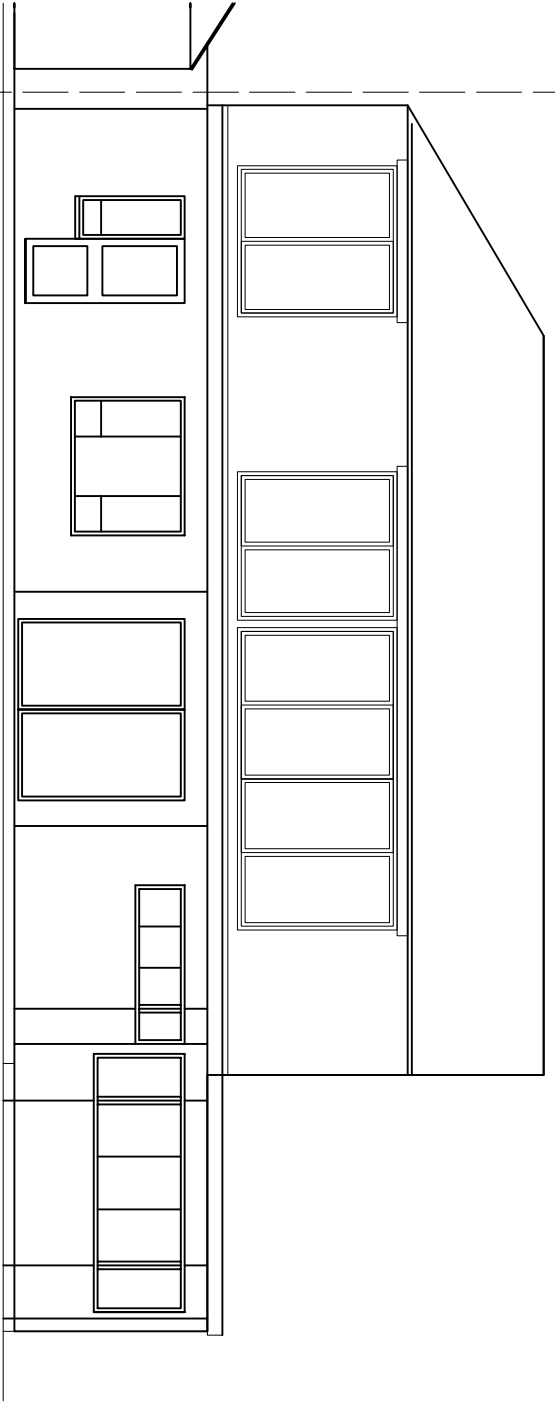


EXISTING REAR ELEVATION

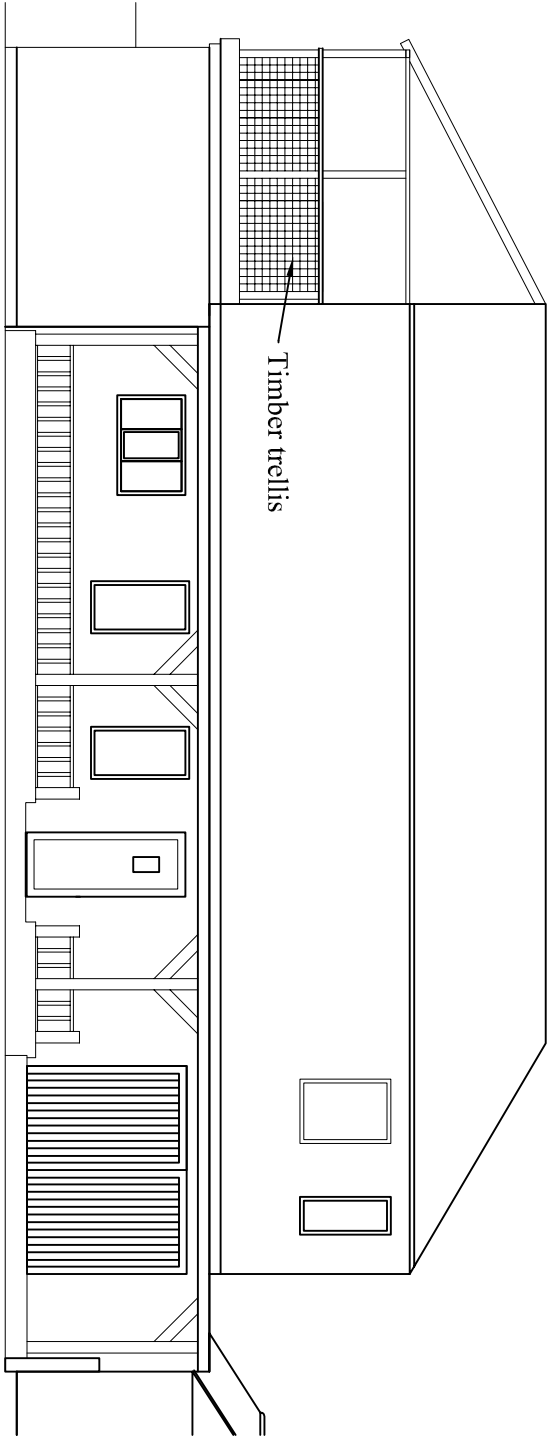


PROPOSED FRONT ELEVATION

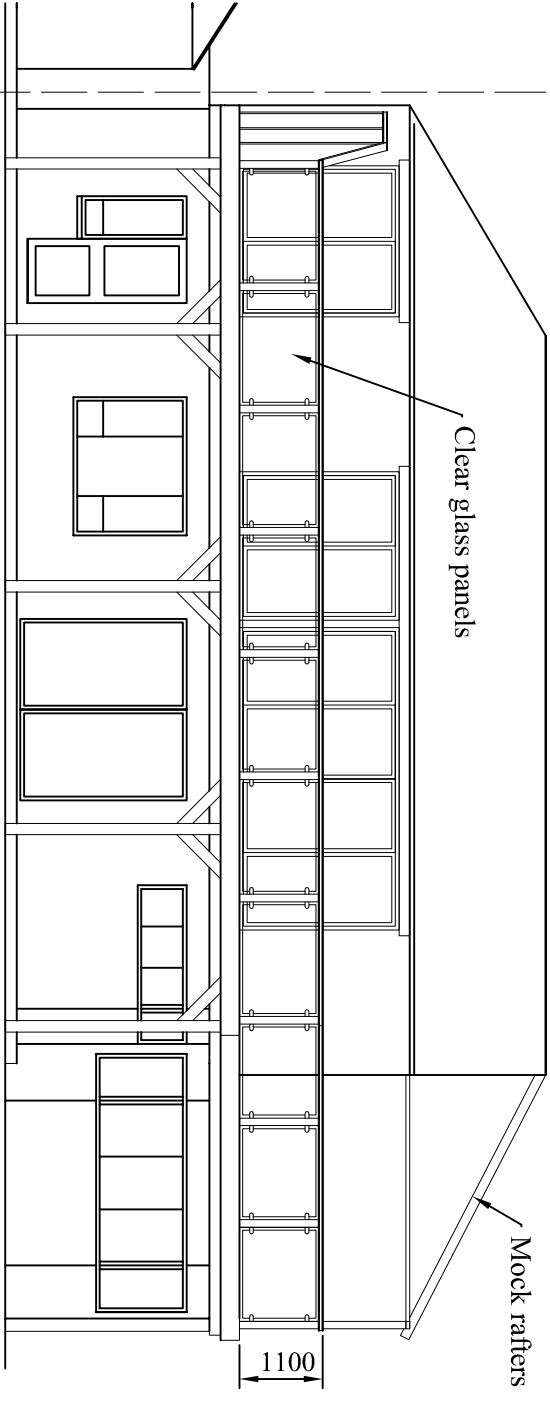


PROPOSED REAR ELEVATION

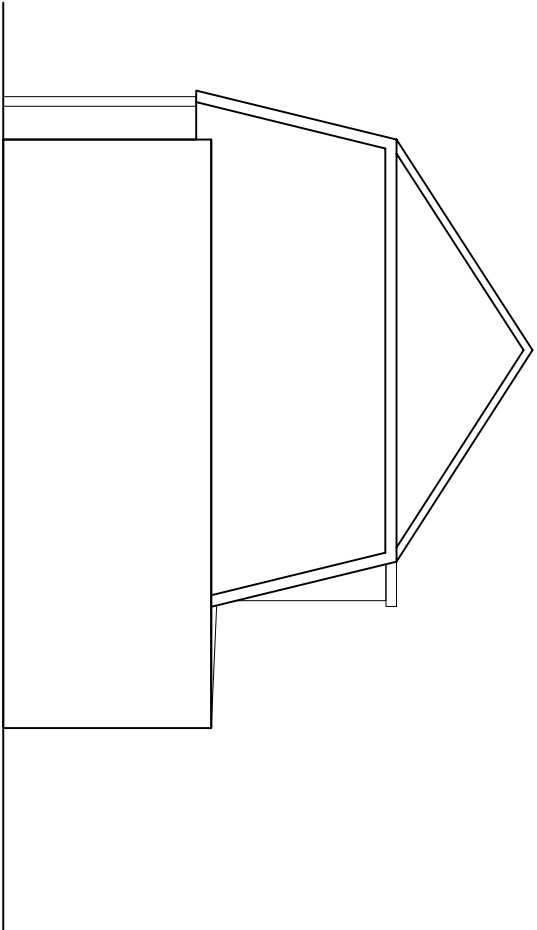


EXISTING WEST ELEVATION

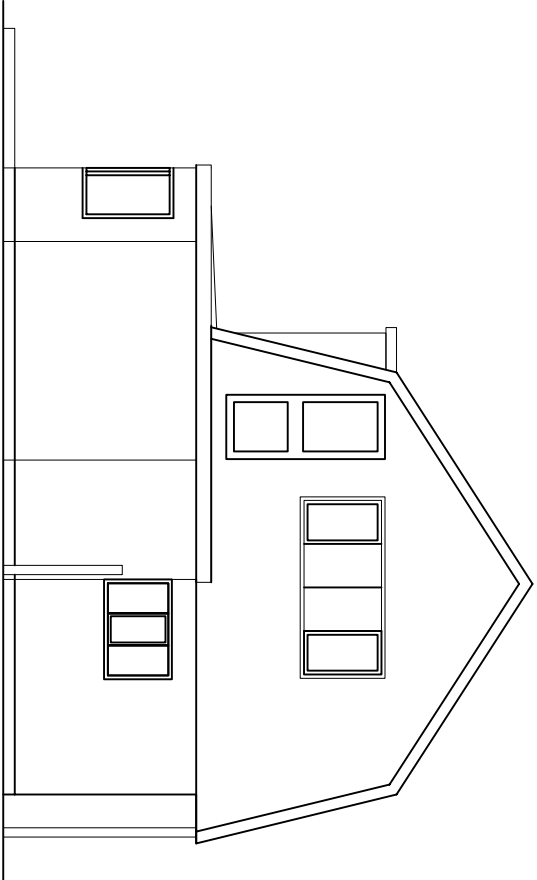


EXISTING EAST ELEVATION

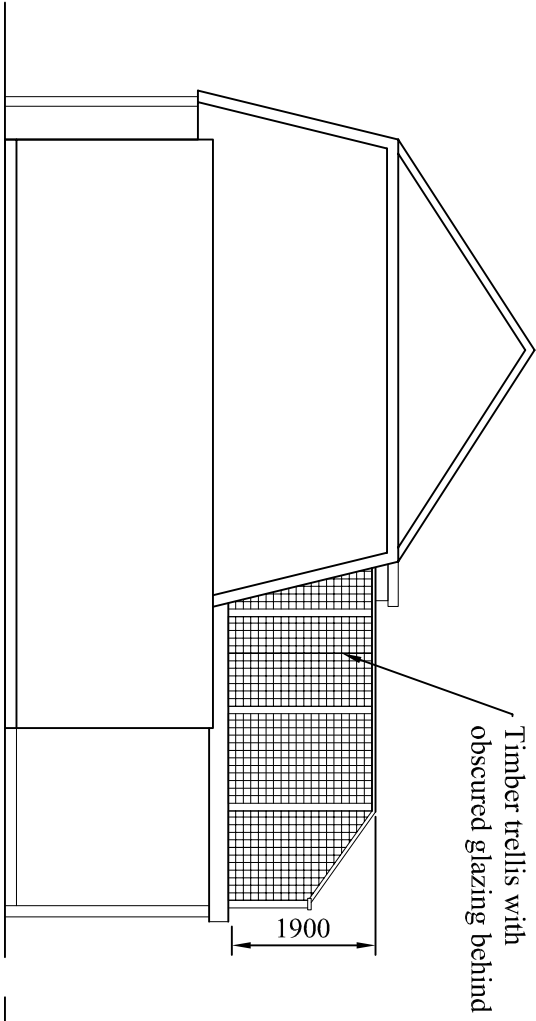


PROPOSED WEST ELEVATION

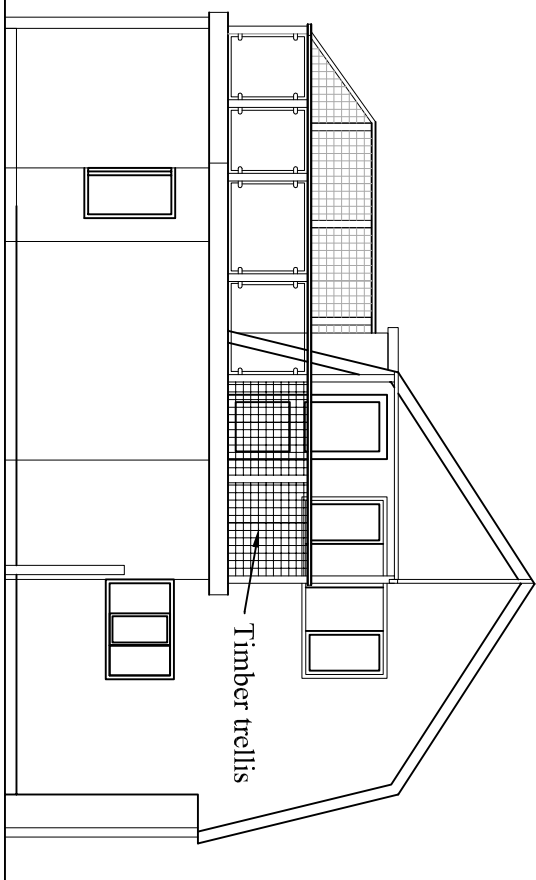


PROPOSED EAST ELEVATION

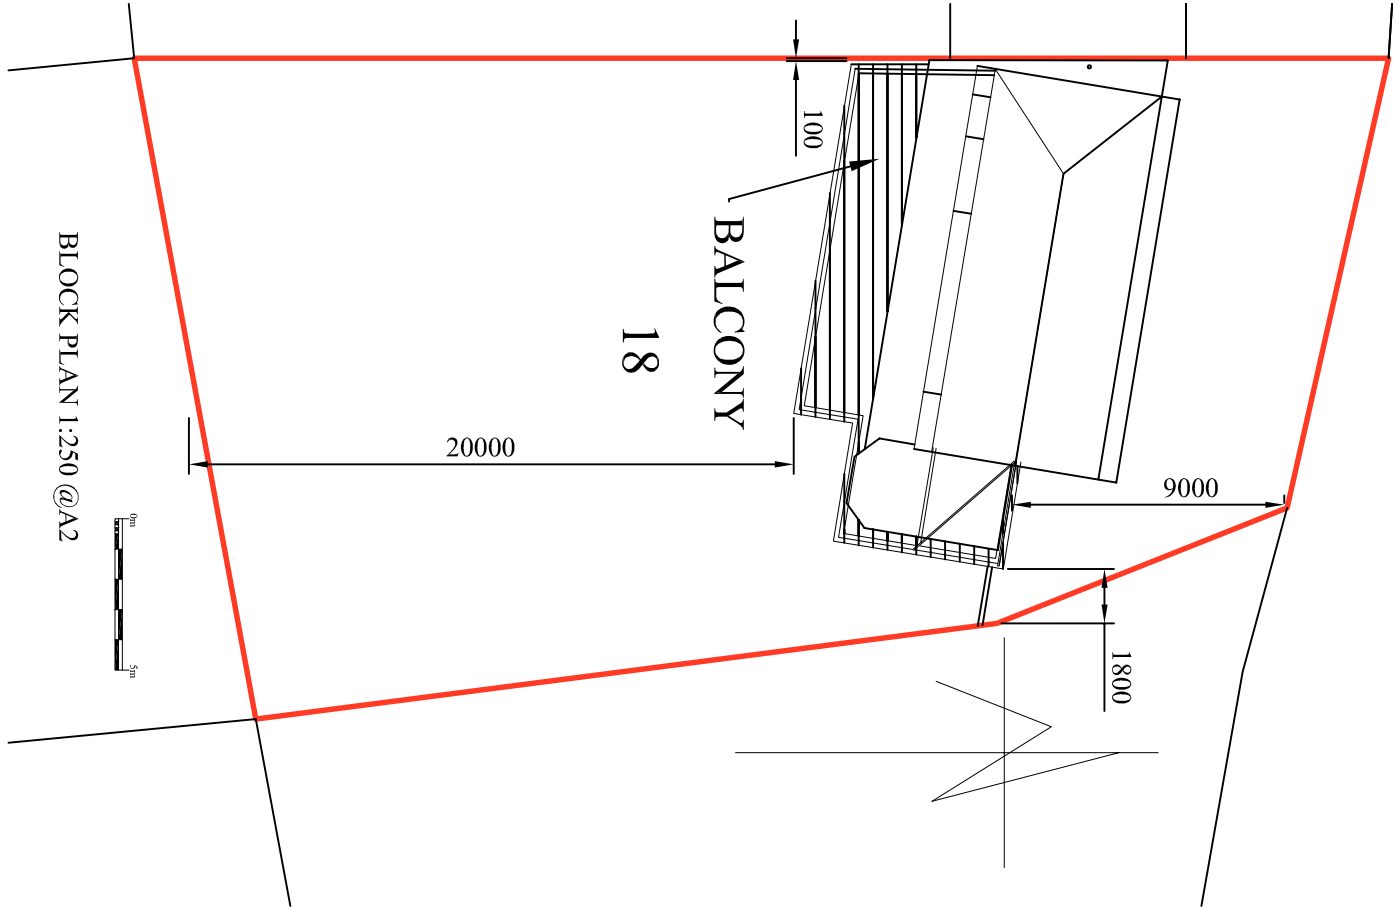


BLOCK PLAN 1:250 @A2

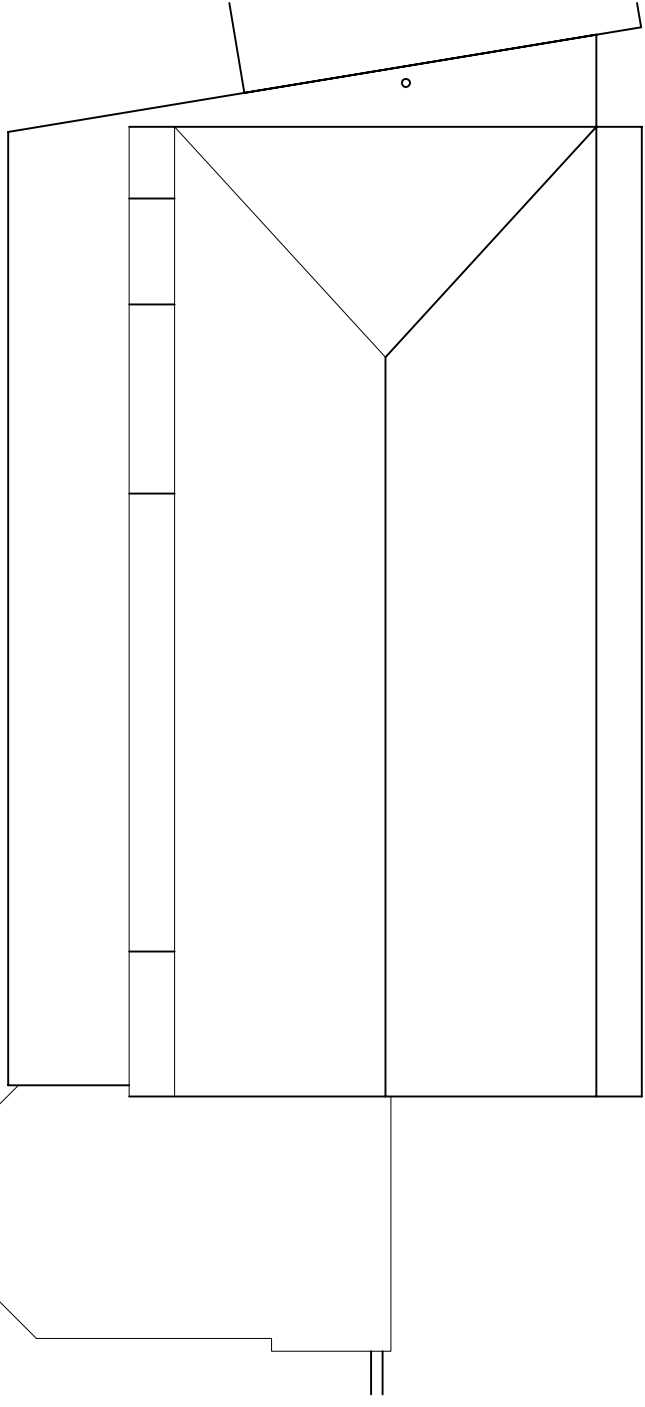

EXISTING ROOF PLAN

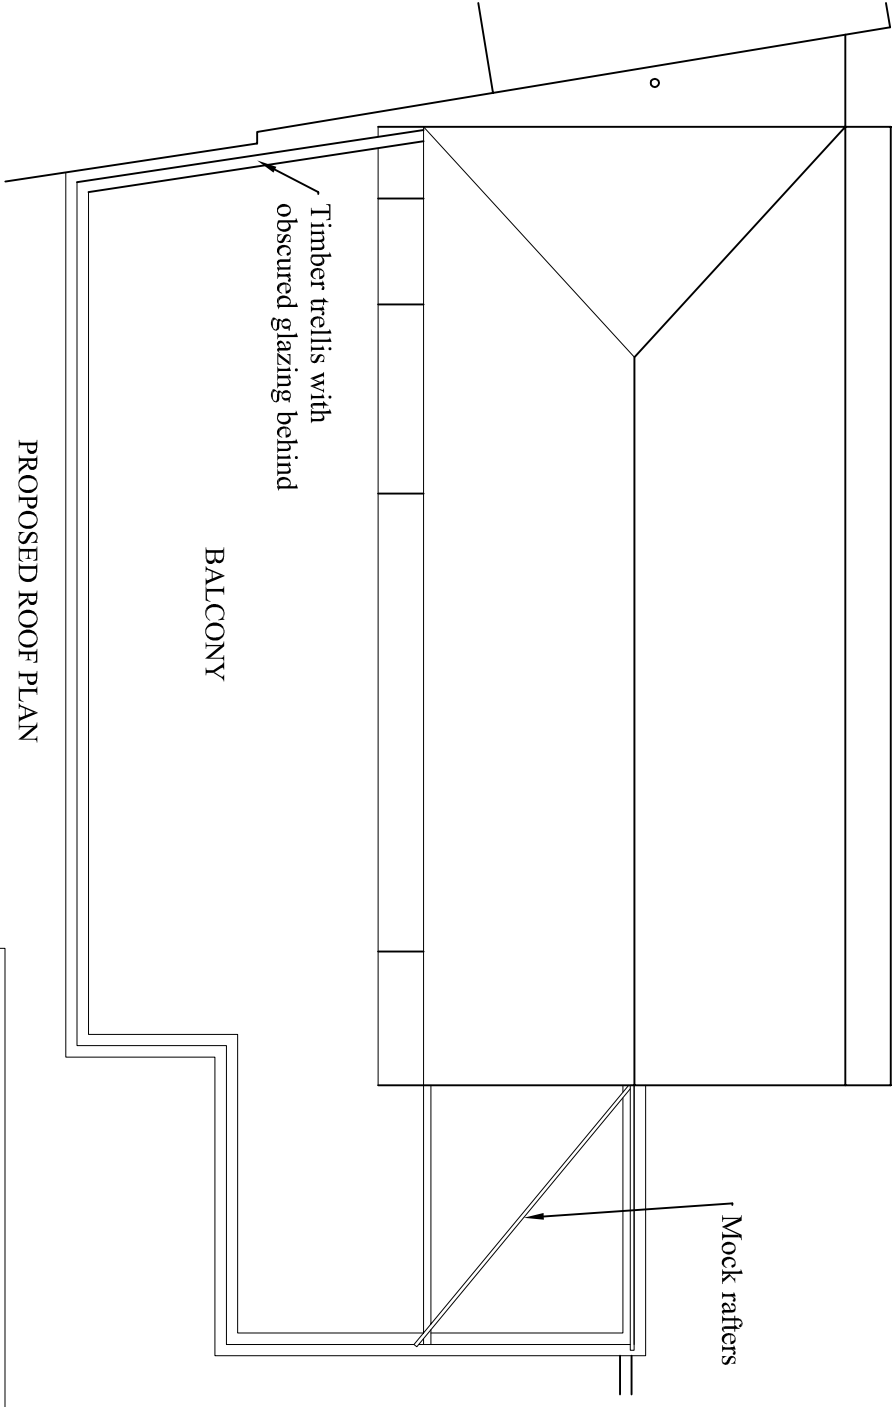

PROPOSED ROOF PLAN

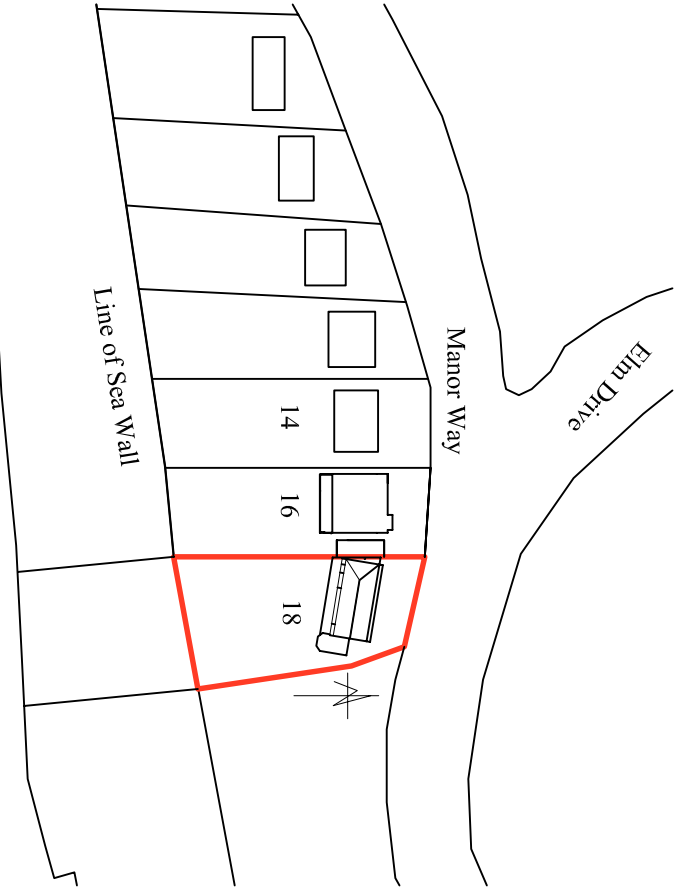

LOCATION PLAN 1:1250 @A2

REVISIONS

Ordinance Survey Licence number 100045702

© Crown copyright 2009. All rights reserved.

Notes

1. These are computerized drawings for the purposes of obtaining planning & building regulations approvals & are based on certain assumptions.
2. Distortion and uneven walls etc. have been ignored with some average measurements.
3. Dimensions shown must not be relied upon and must be checked on site.
4. Where applicable this drawing is to be read in conjunction with other consultants' drawings & calculations.
5. Do not scale from these drawings, except for planning purposes.
6. This drawing is for information only and does not constitute an approval or done so entirely at the Client's convenience only.

© 2009 - A.H. Sutcliffe

SUTCLIFF CONSULTANTS Ltd

The Beach House
16 Manor Way, Elmerr Sands
West Sussex, PO22 6LA
Tel/Fax: 01243 586004

PROJECT DETAIL

18 Manor Way
Elmerr Sands
West Sussex, PO22 6LA

FOR: Mr & Mrs P. Jones

DRAWING SCALE
Plans & elevations 1:100, 1:250, 1:1250
DATE: September 2009
DRAWN: A. H. Sutcliffe
DRAWING: 0938/01 REVISION: