




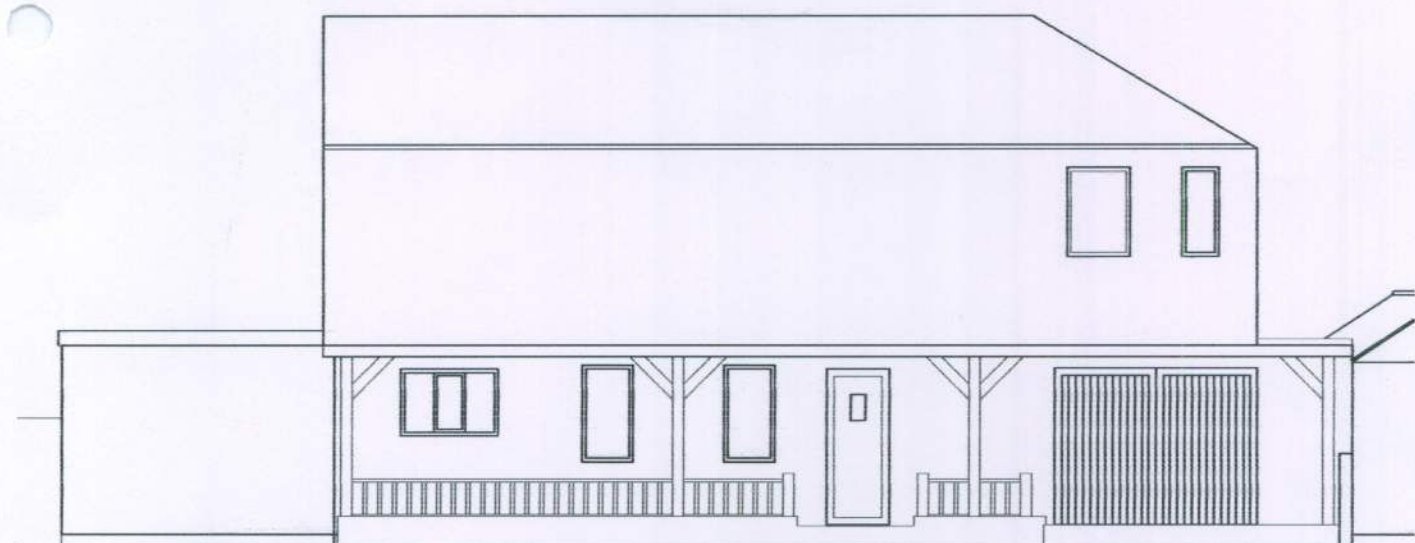


EXISTING FRONT ELEVATION

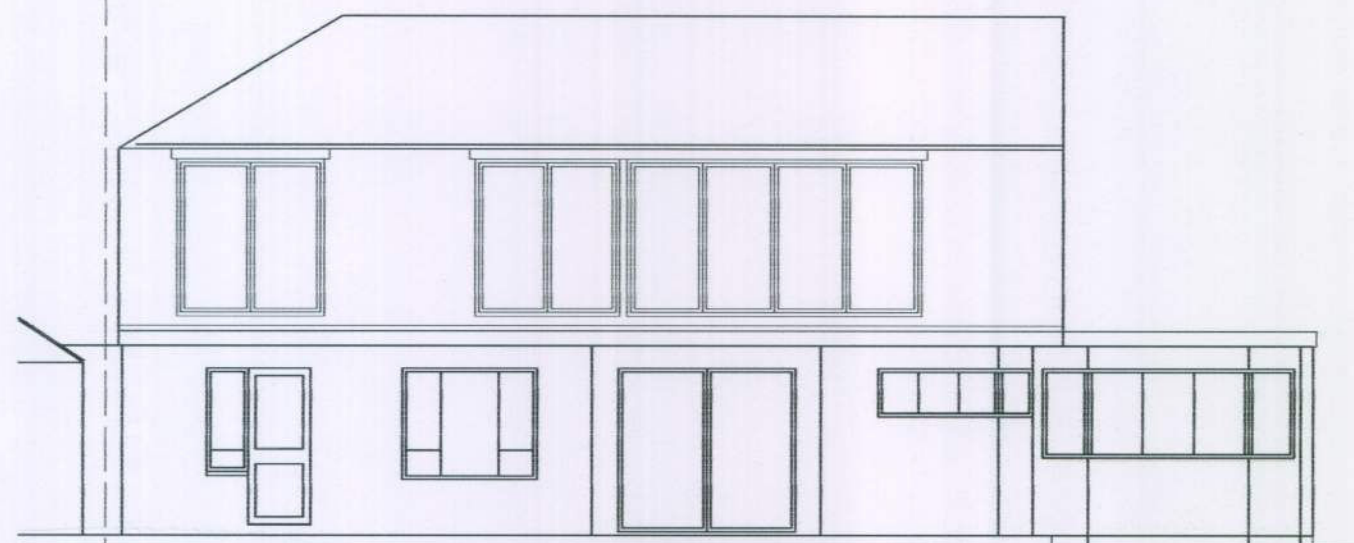


EXISTING REAR ELEVATION

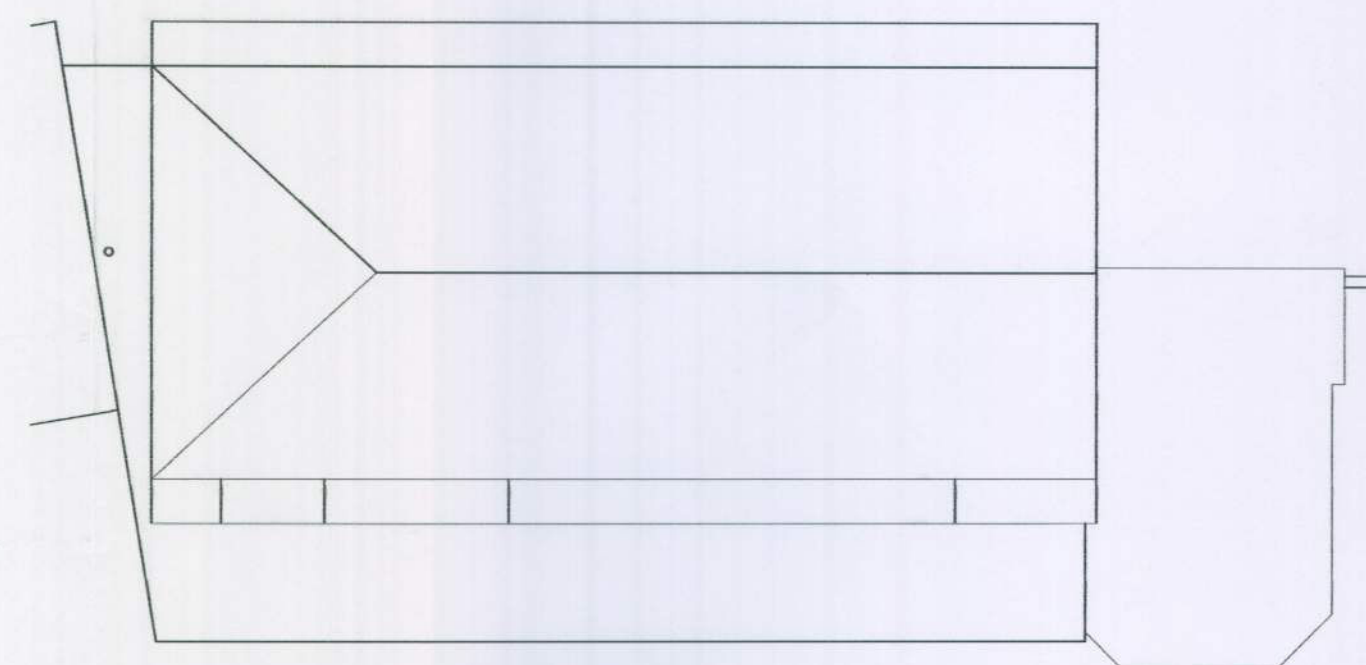


EXISTING ROOF PLAN

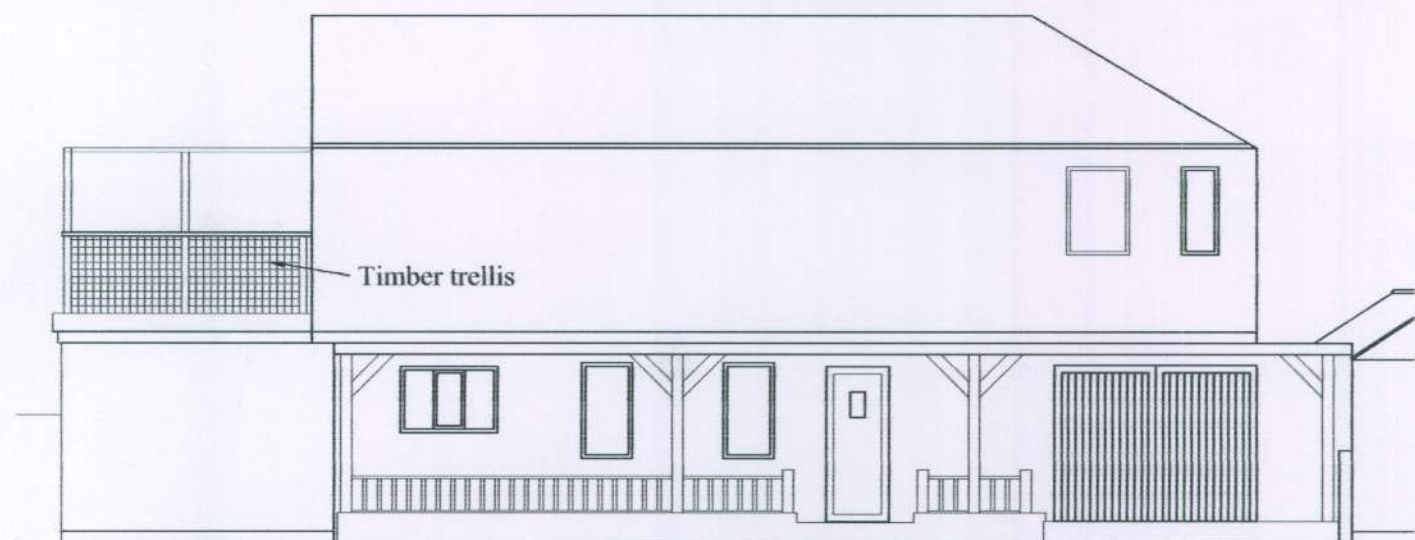


PROPOSED FRONT ELEVATION

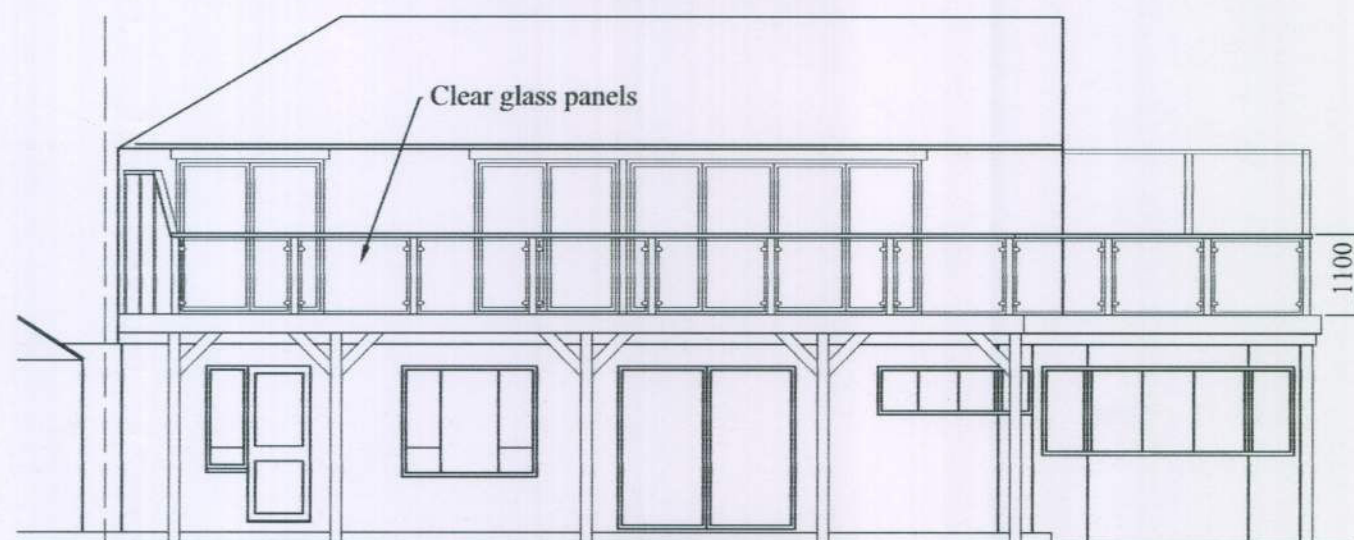

PROPOSED REAR ELEVATION

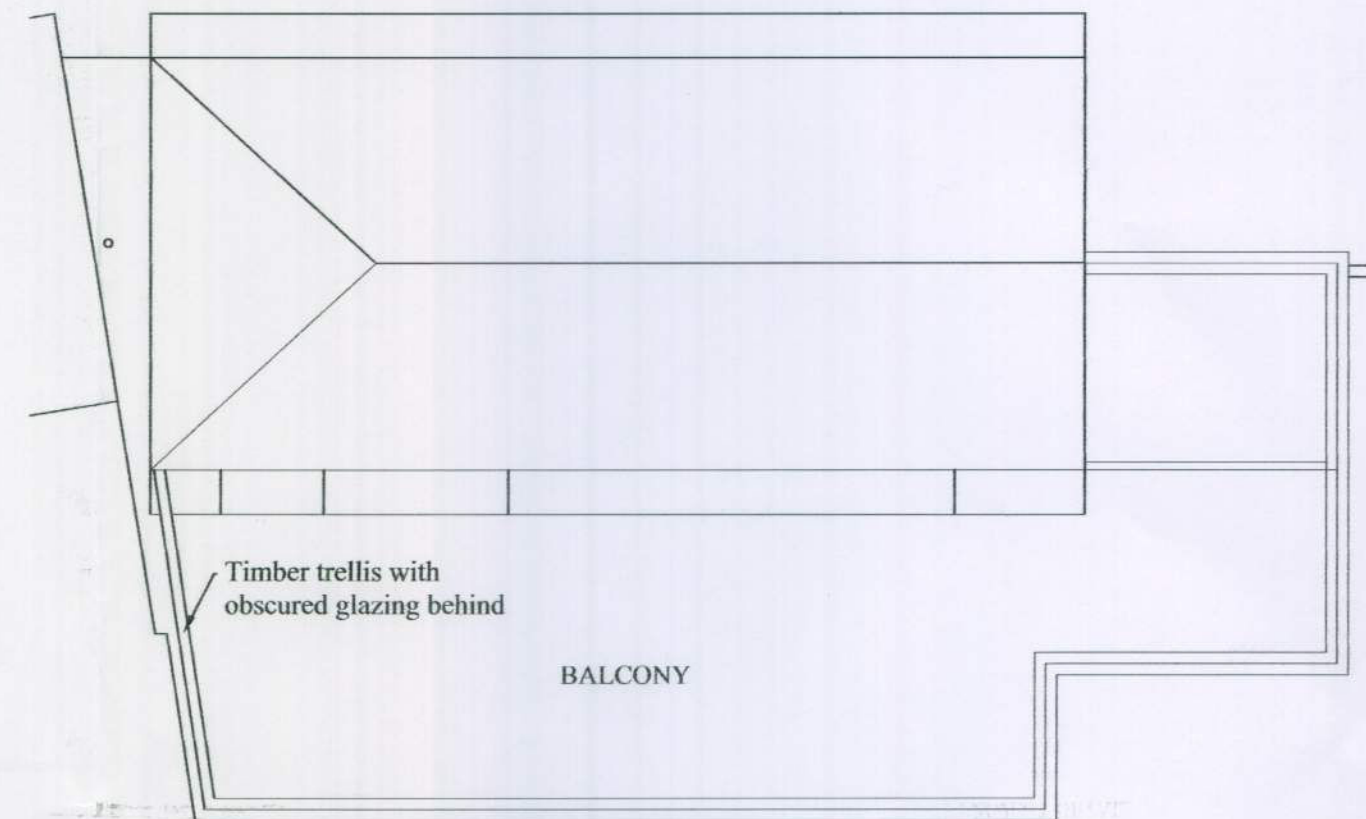


PROPOSED ROOF PLAN

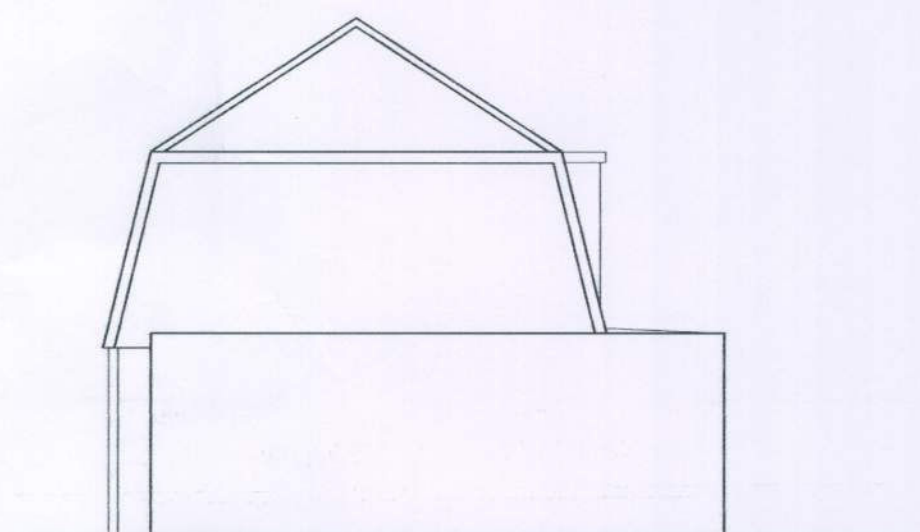


EXISTING WEST ELEVATION




EXISTING EAST ELEVATION

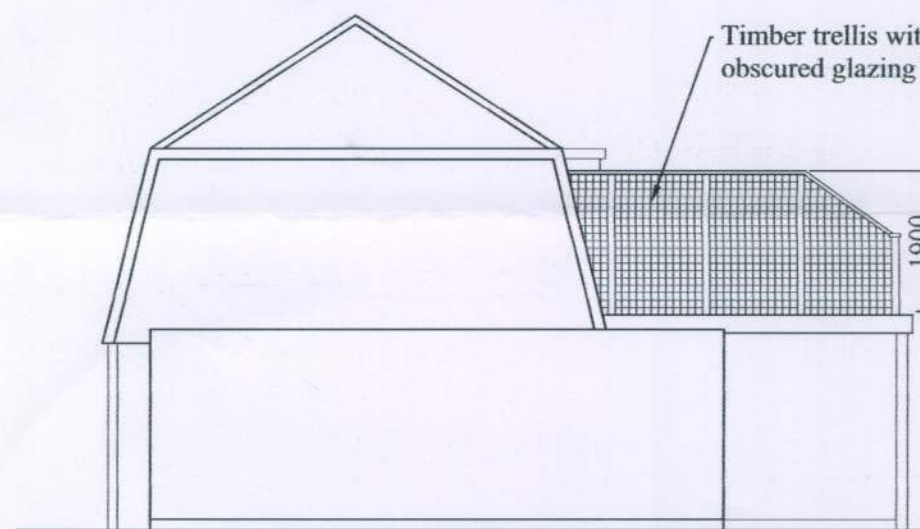


PROPOSED WEST ELEVATION

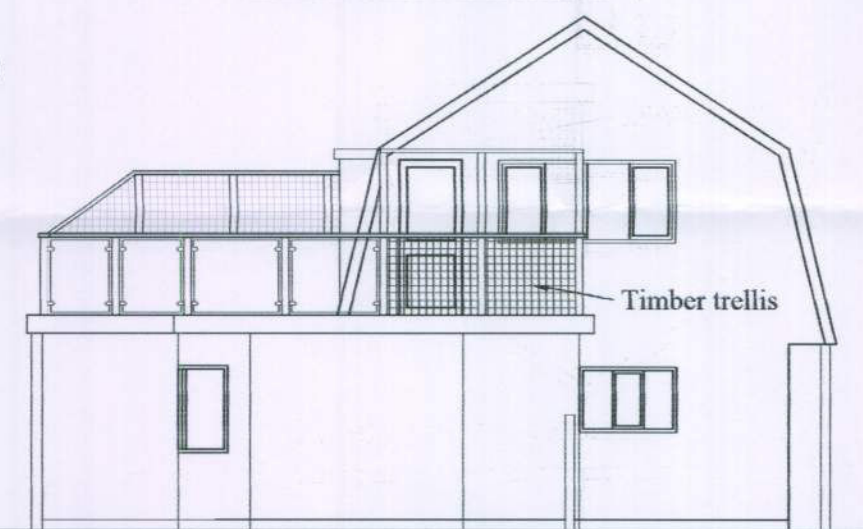

PROPOSED EAST ELEVATION

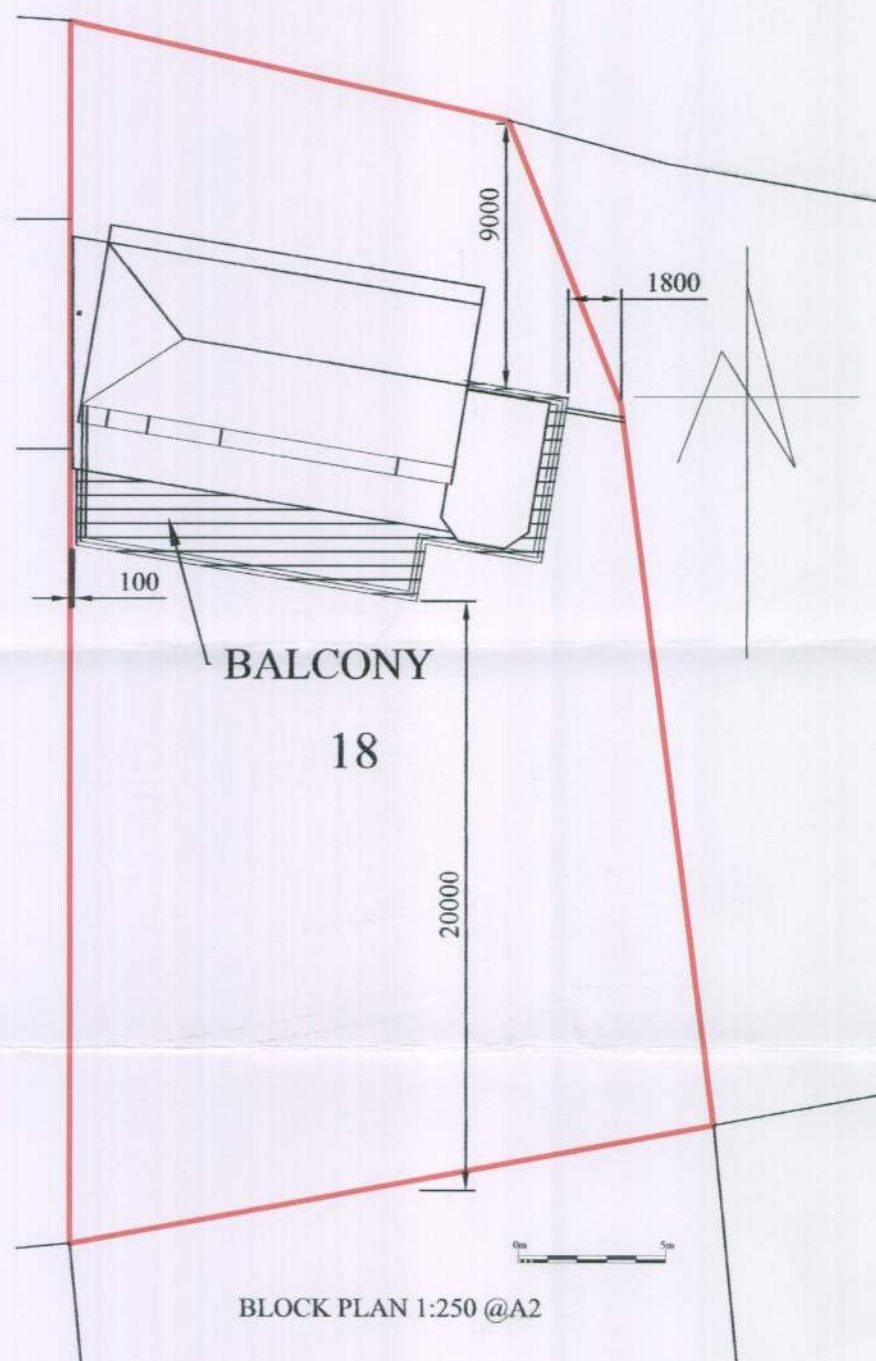

BLOCK PLAN 1:250 @A2

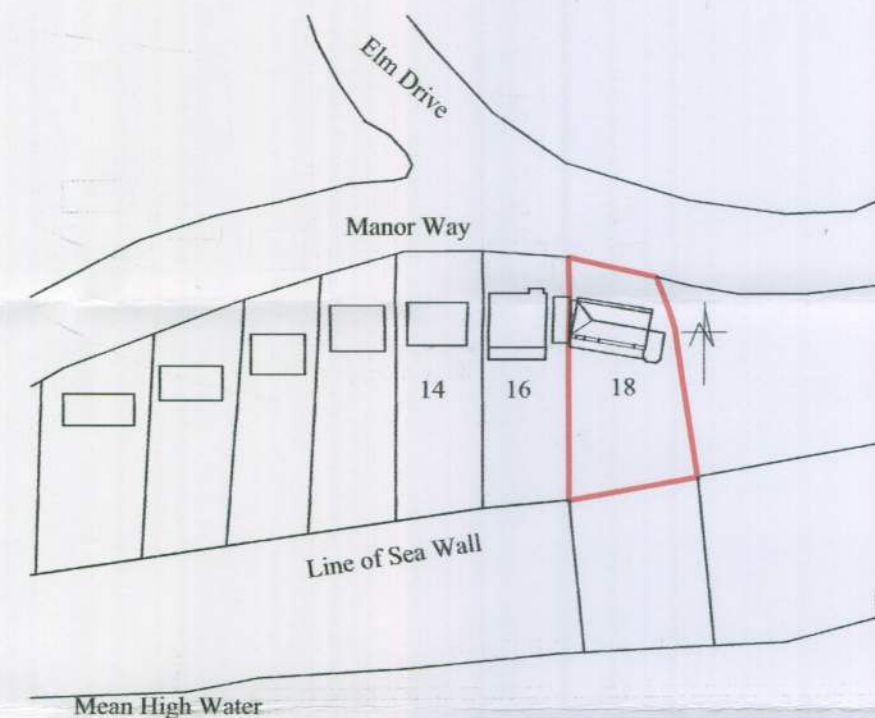

Mean High Water

REVISIONS	
A:	Mock rafters removed
B:	Uprights & rails reinstated to east end

Ordnance Survey Licence number 100045702
© Crown copyright 2009. All rights reserved.

Notes
1. These are computerised drawings for the purposes of obtaining planning & building regulations approvals & are based on certain overall measurements. They do not constitute working drawings.
2. Distortion and uneven walls etc. have been ignored with some average measurements.
3. Dimensions shown must not be relied upon and must be checked on site and verified prior to commencement of work.
4. Where applicable this drawing is to be read in conjunction with other consultants' drawings & calculations.
5. Do not scale from these drawings, except for planning purposes.
6. Any Work undertaken prior to Planning and Building Regulations Approval is done so entirely at the Client/Contractors own risk.
© 2009 A.H.Sutcliffe

SUTCLIFF CONSULTANTS Ltd
The Beach House
16 Manor Way, Elmer Sands
West Sussex, PO22 6LA
Tel/Fax: 01243 586004

PROJECT DETAIL
18 Manor Way
Elmer Sands
West Sussex PO22 6LA
Balcony
FOR: Mr & Mrs P. Jones

DRAWING	SCALE
Plans & elevations	1:100, 1:250, 1:1250
DATE: September 2009	
DRAWN: A. H. Sutcliffe	
DRAWING: 0938/01	REVISION: B

