



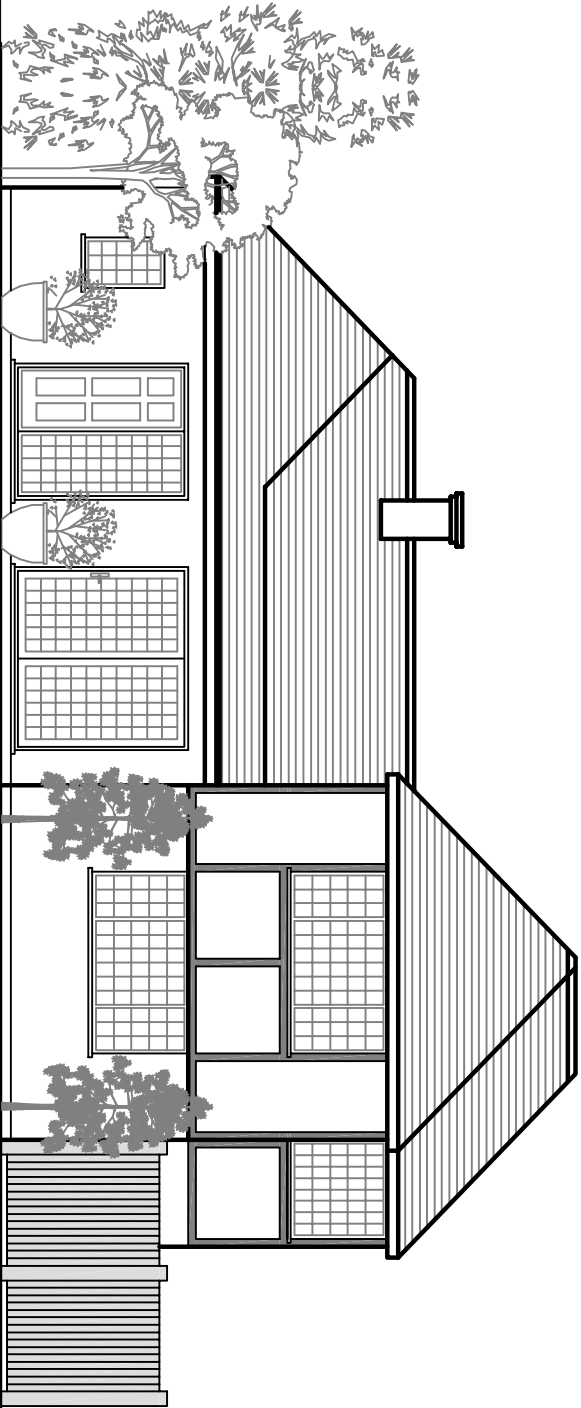

Existing Front Elevation

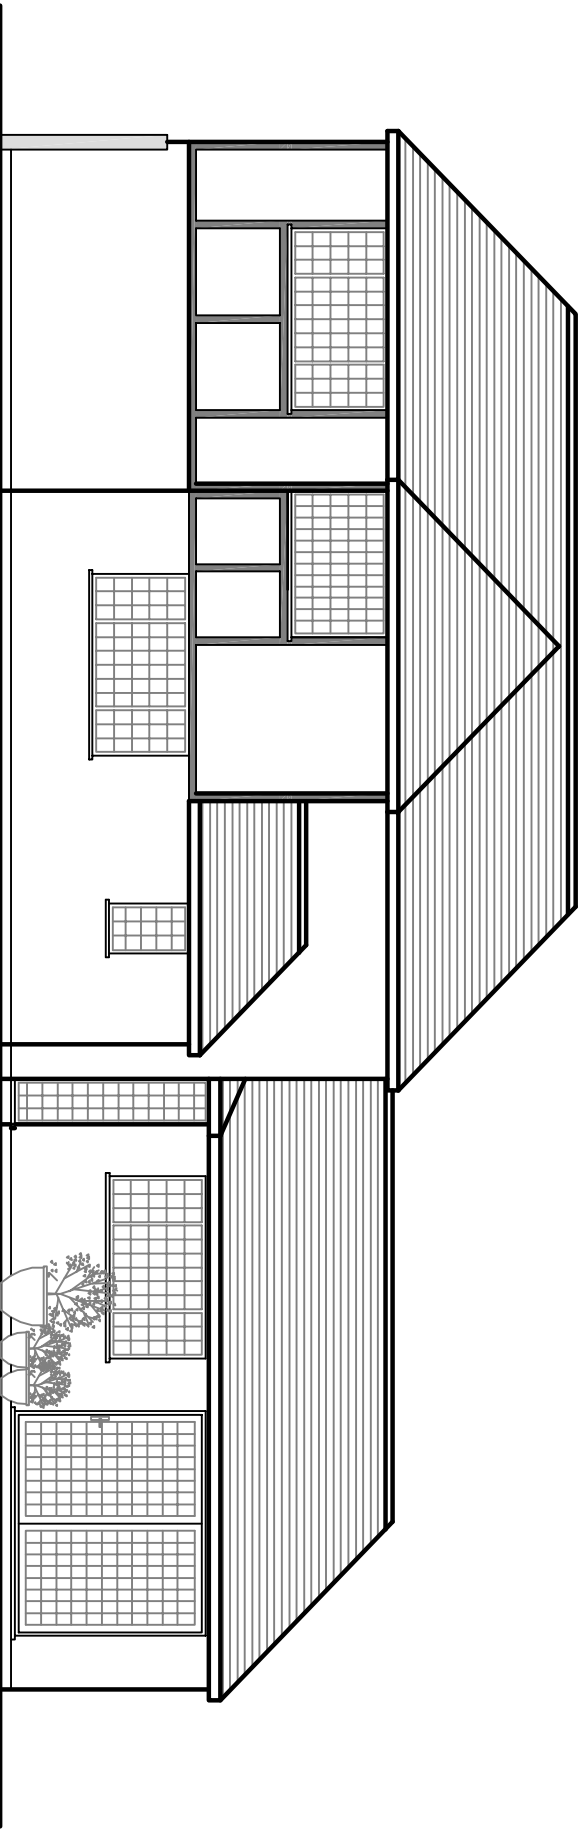

Existing Side Elevation

Itemref	Quantity	Title/Name, designation, material, dimension etc			Article No./Reference	
Designed by JD	Checked by	Approved by - date	File name	Date September 2011	Scale 1:100	
2 West Close			Mr & Mrs Thomas			
			02	Edition 0	Sheet	