


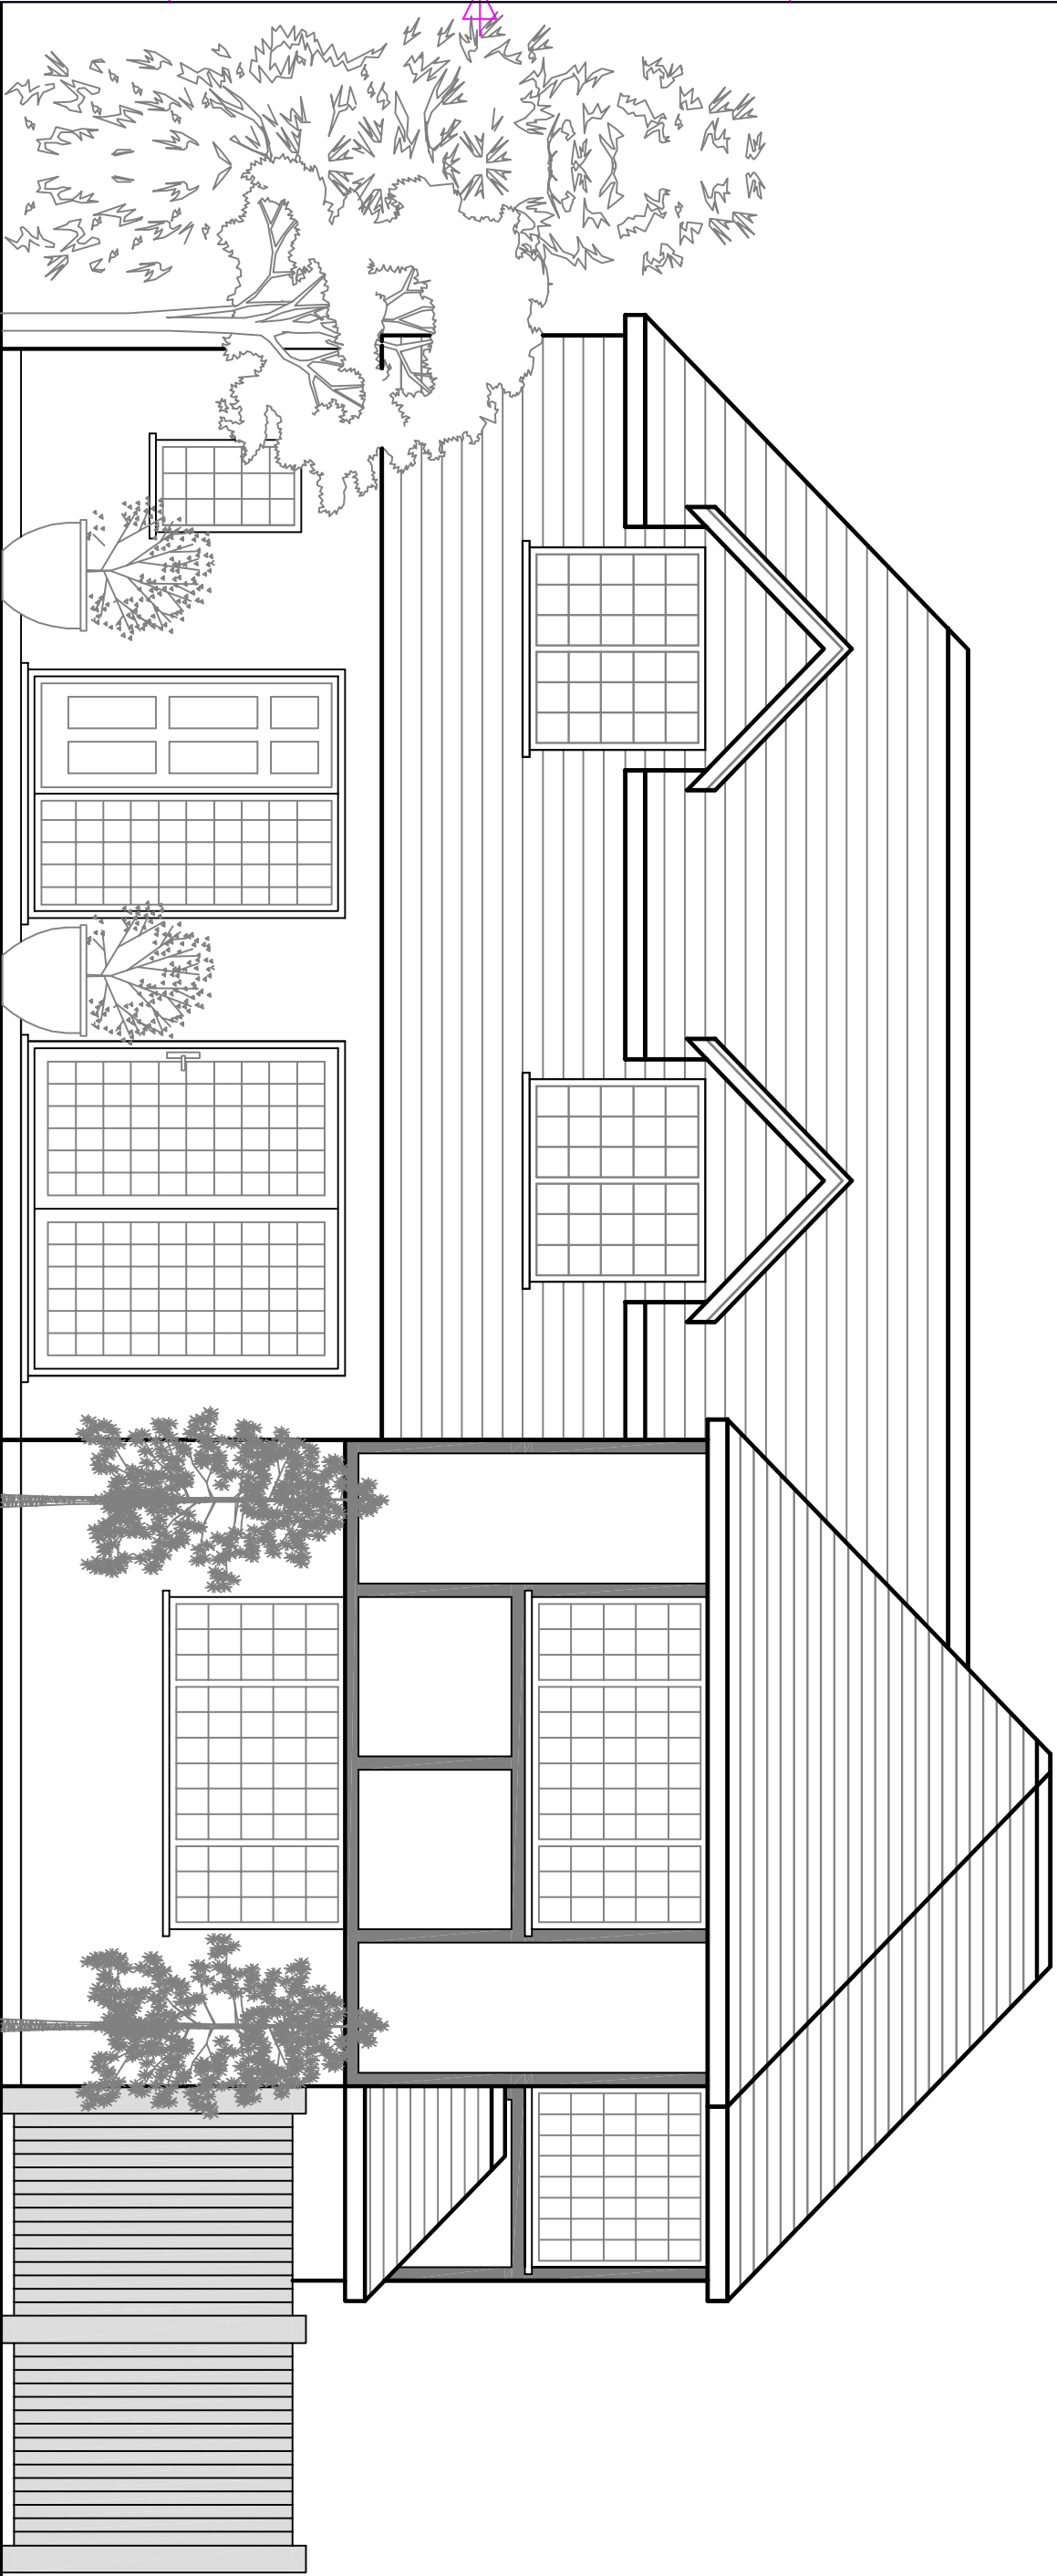

Proposed Front Elevation

Itemref	Quantity	Title/Name, designation, material, dimension etc			Article No./Reference	
Designed by JD		Checked by	Approved by - date	File name	Date September 2011	Scale 1:50
2 West Close		Mr & Mrs Thomas				
		05		Edition 0		Sheet