




East Elevation

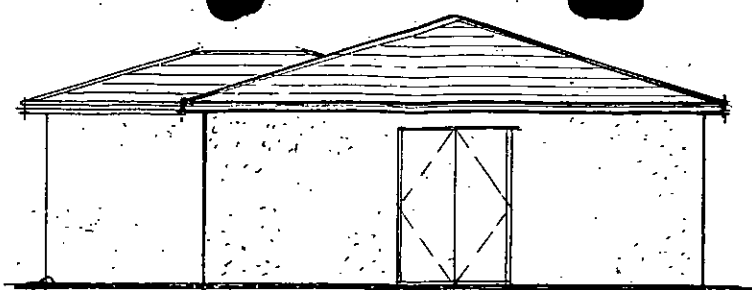

South Elevation

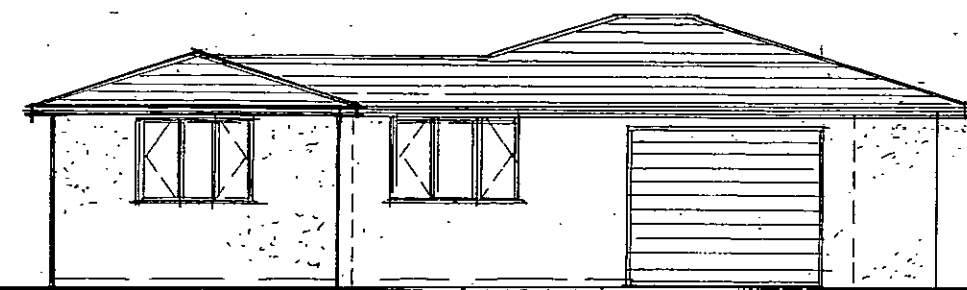


West Elevation

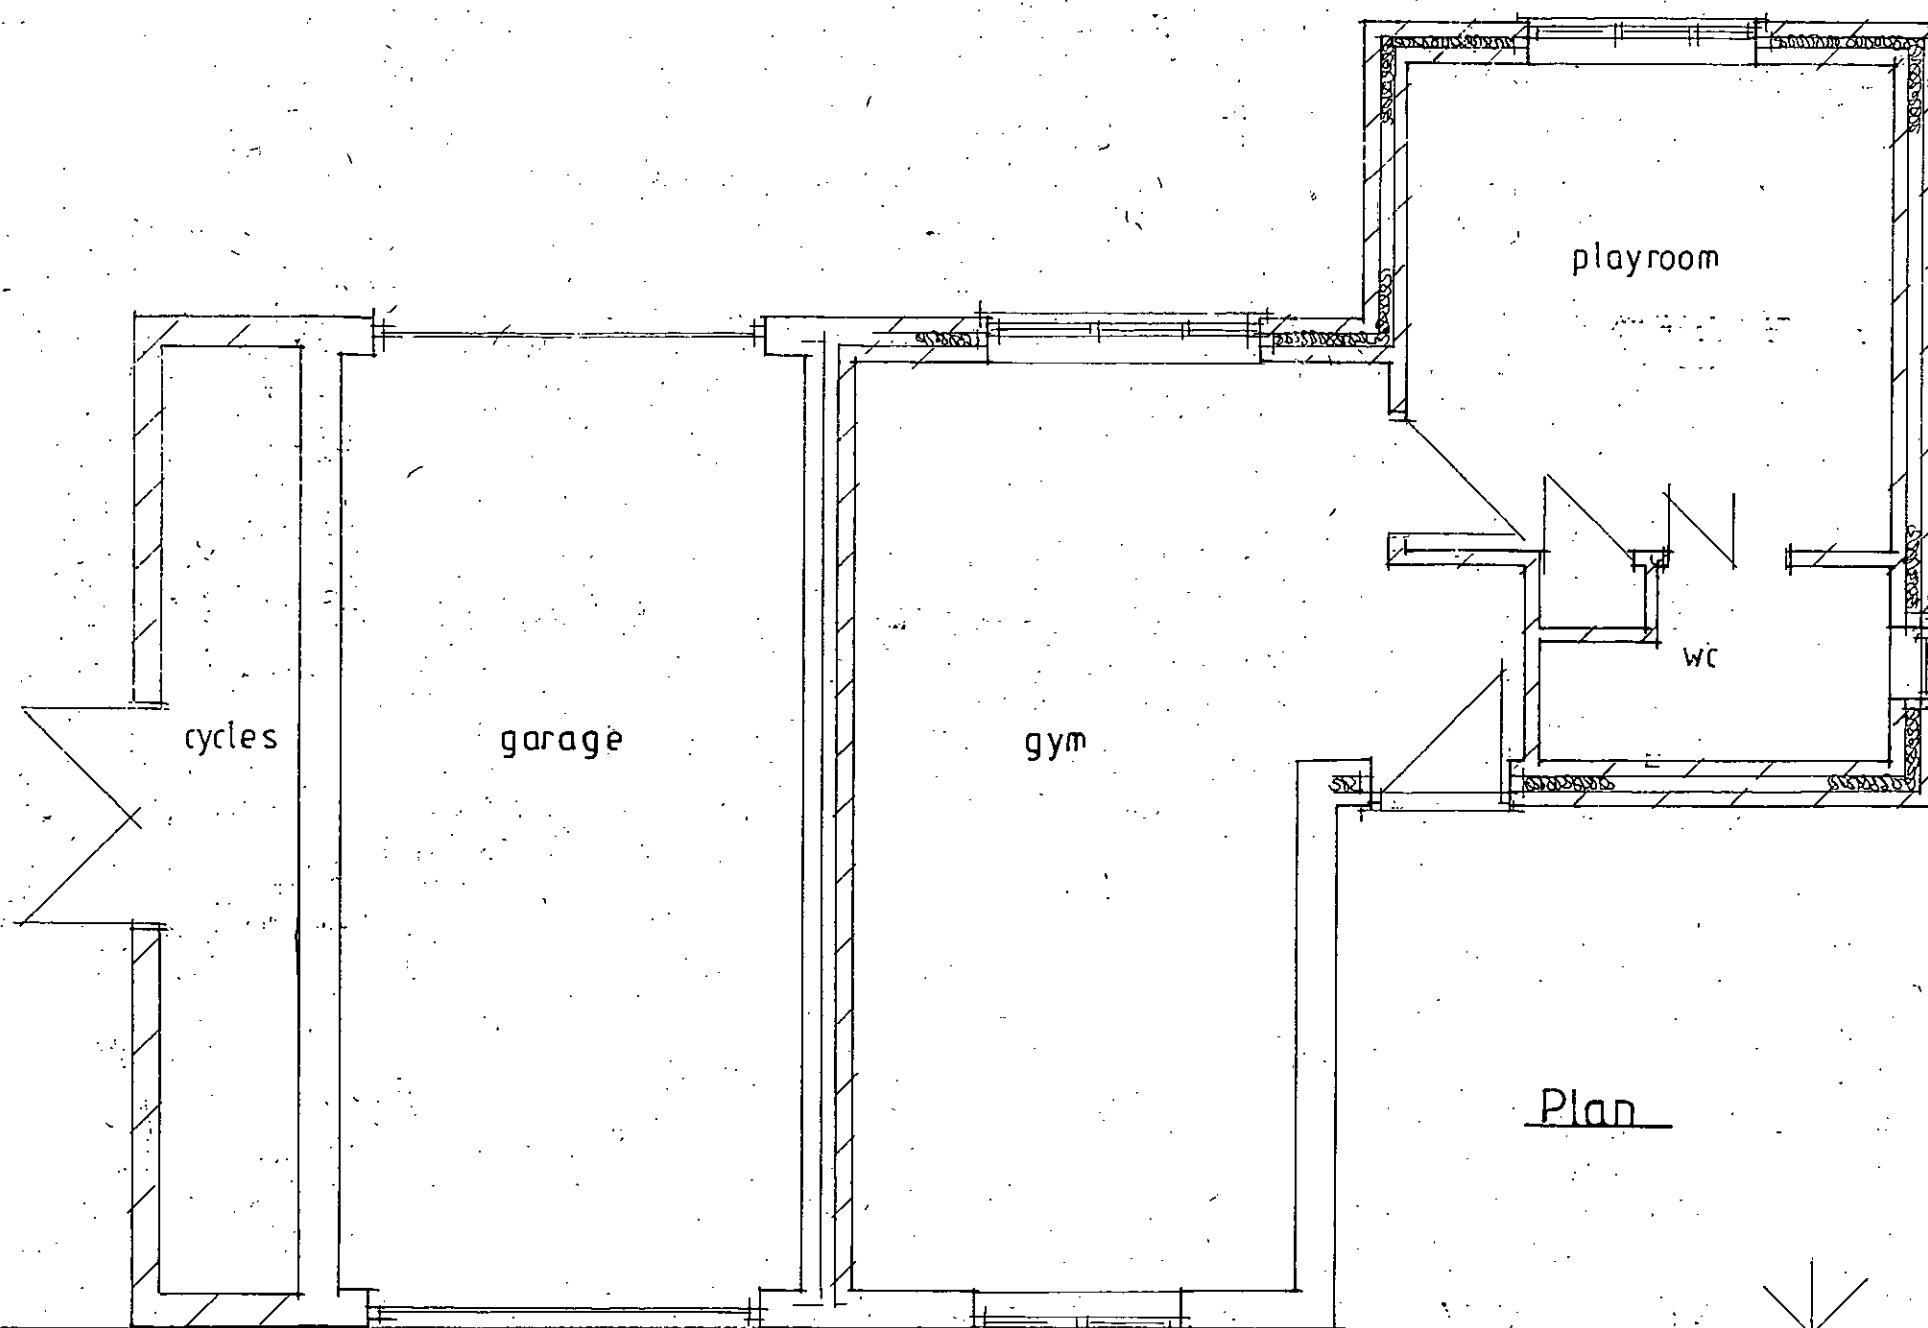


Plan

Holm Oak

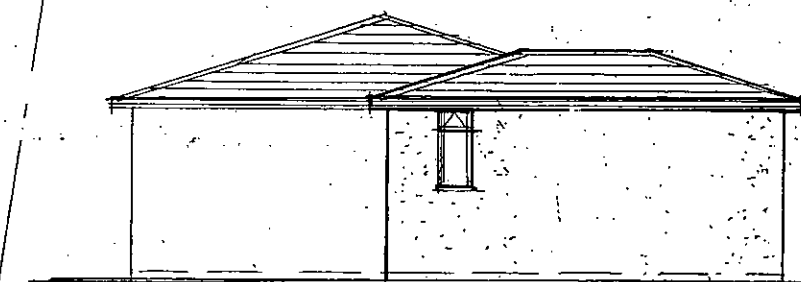

North Elevation

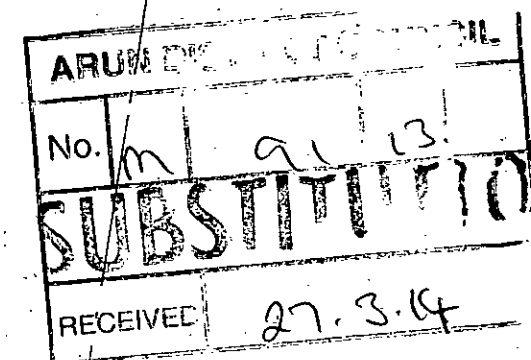

J P Tupper Associates
20 Sudley Road Bognor Regis West Sussex
33 Sea Way, Middleton on Sea, Bognor Regis, West Sussex.
Garage Extension.
Proposed Plan & Elevations.
Scale: 1:50 & 1:100
Date: November 2013
Dwg No.: 6739/03B
All dimensions to be checked on site. Do not scale except for planning purposes.