




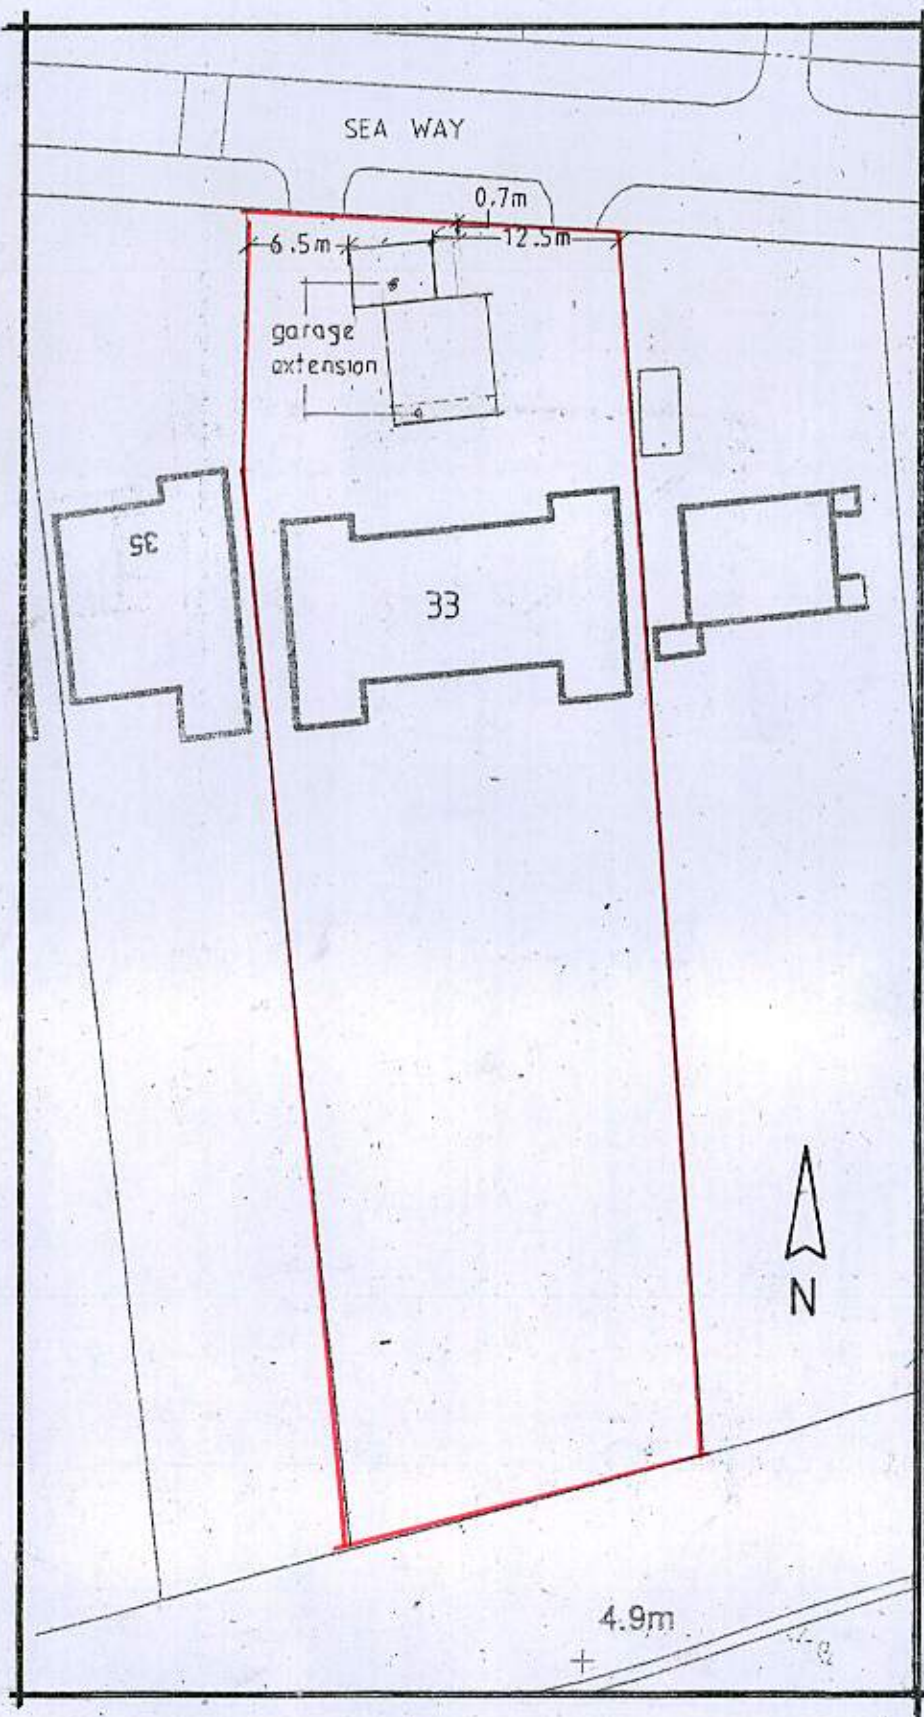

Site and Block Plan

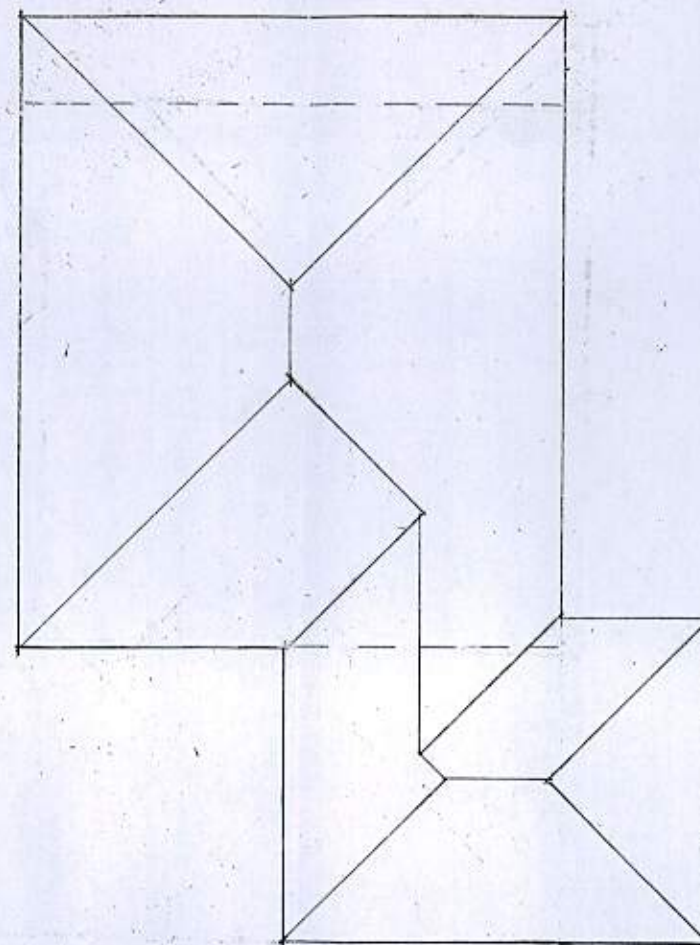

Proposed Roof Plan

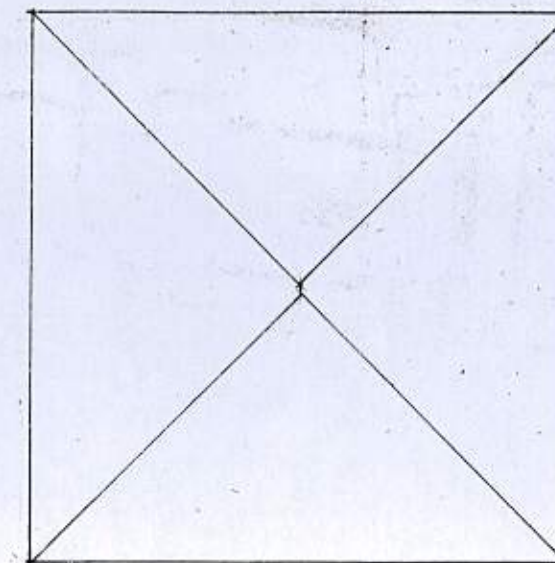

Existing Roof Plan

ARUN DISTRICT COUNCIL			
No.	m	a	13.
SUBSTITUTED			
27.3.14			
RECEIVED	27.3.14		

J P Tupper Associates
 20 Sudley Road
 Bognor Regis
 West Sussex
 33 Sea Way,
 Middleton on Sea,
 Bognor Regis,
 West Sussex.
 Garage Extension.
 Existing & Proposed Roof Plan,
 Site & Block Plan.
 Scale: 1:100 & 1:500
 Date: November 2013
 Dwg No.: 6739/04A
 All dimensions to be checked on site.
 Do not scale except for planning purposes.