




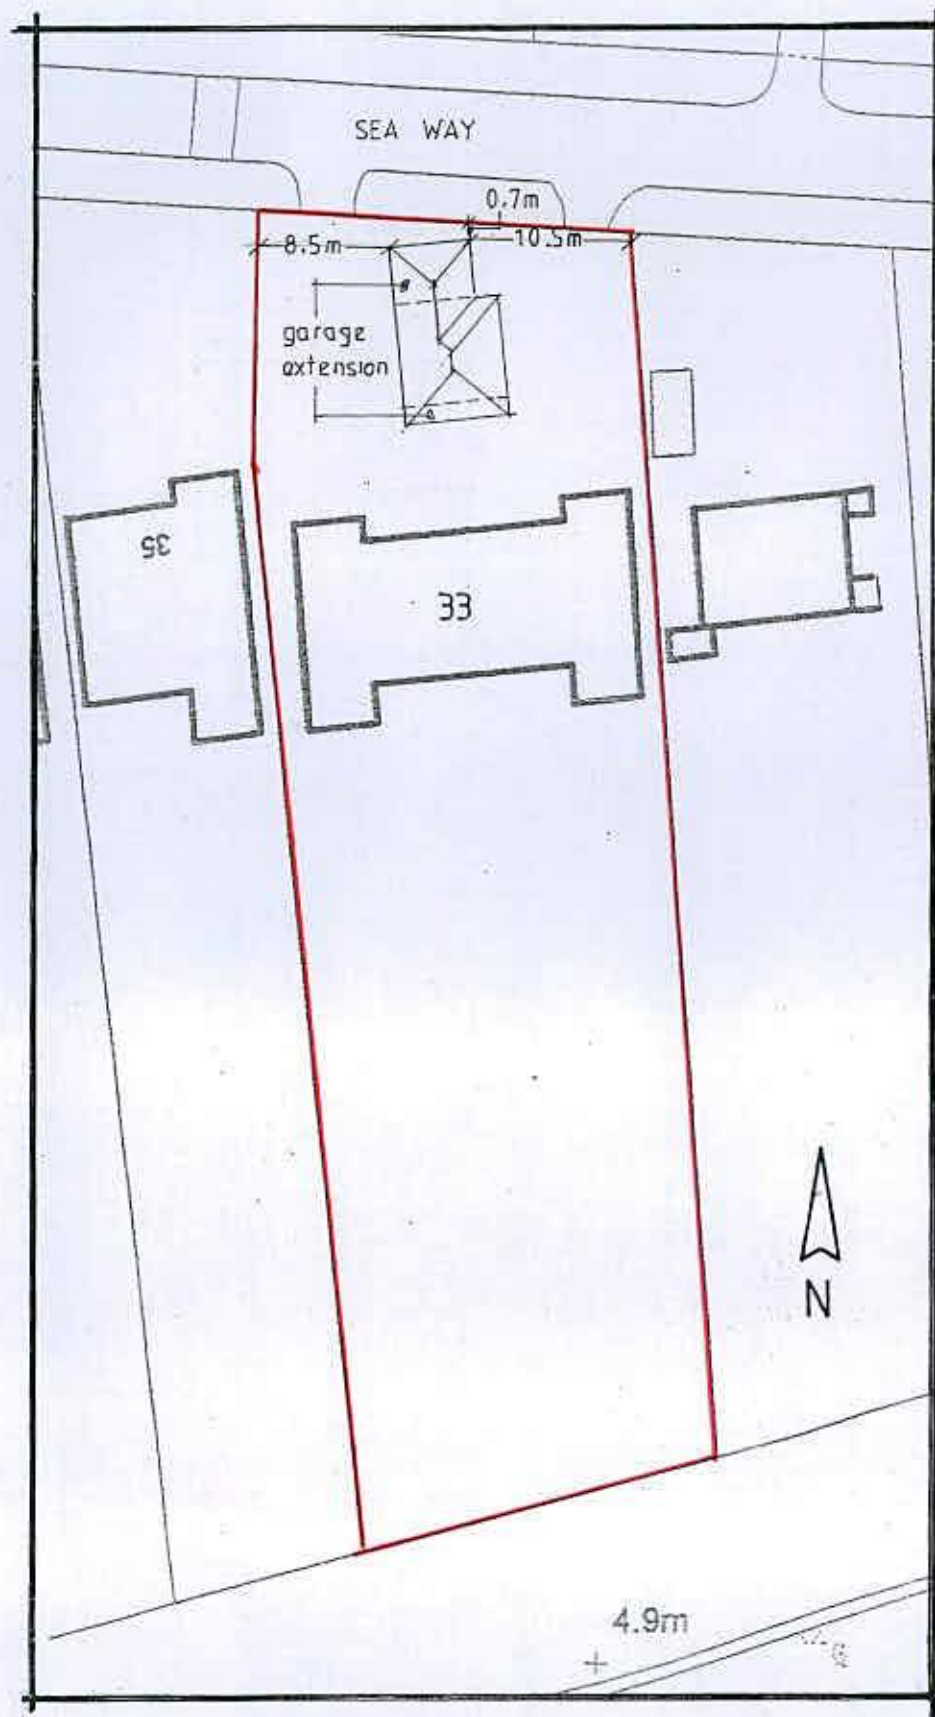

Site and Block Plan

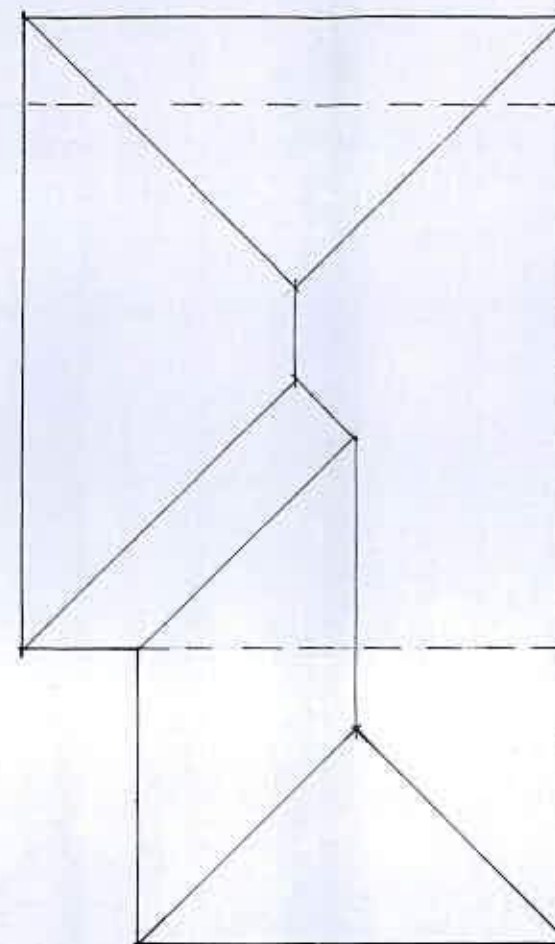

Proposed Roof Plan

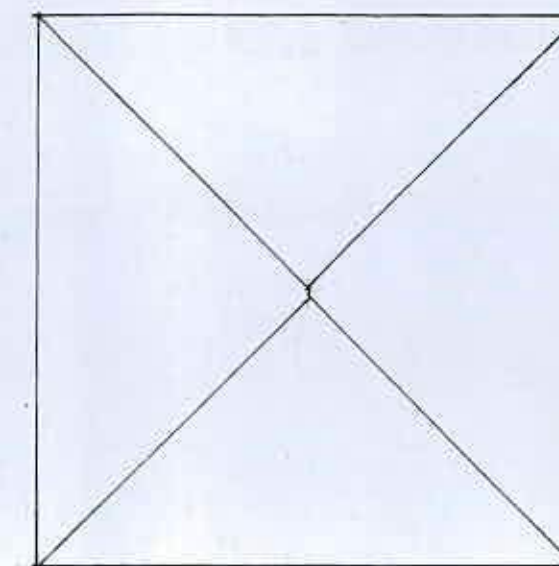

Existing Roof Plan

J P Tupper Associates

20 Sudley Road
Bognor Regis
West Sussex

33 Sea Way,
Middleton on Sea,
Bognor Regis,
West Sussex.

Garage Extension.

Existing & Proposed Roof Plan.
Site & Block Plan.

Scale: 1:100 & 1:500

Date: November 2013

Drp No: 6739/04

All dimensions to be checked on site.
Do not scale except for planning purposes.