




Proposed East Elevation

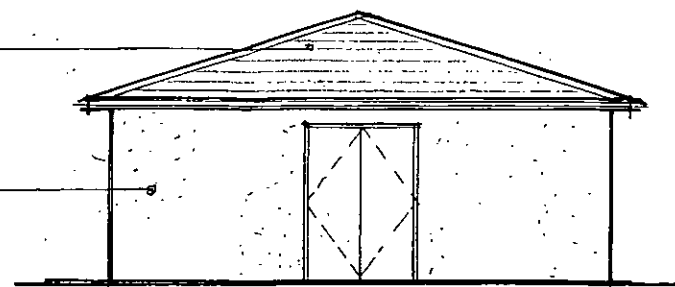


Proposed South Elevation

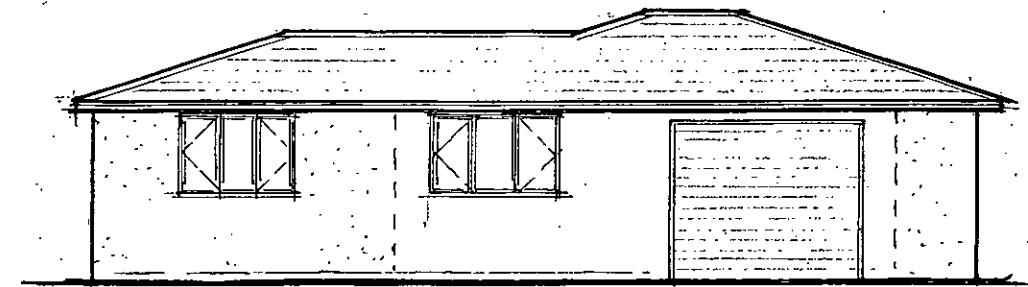

Proposed West Elevation

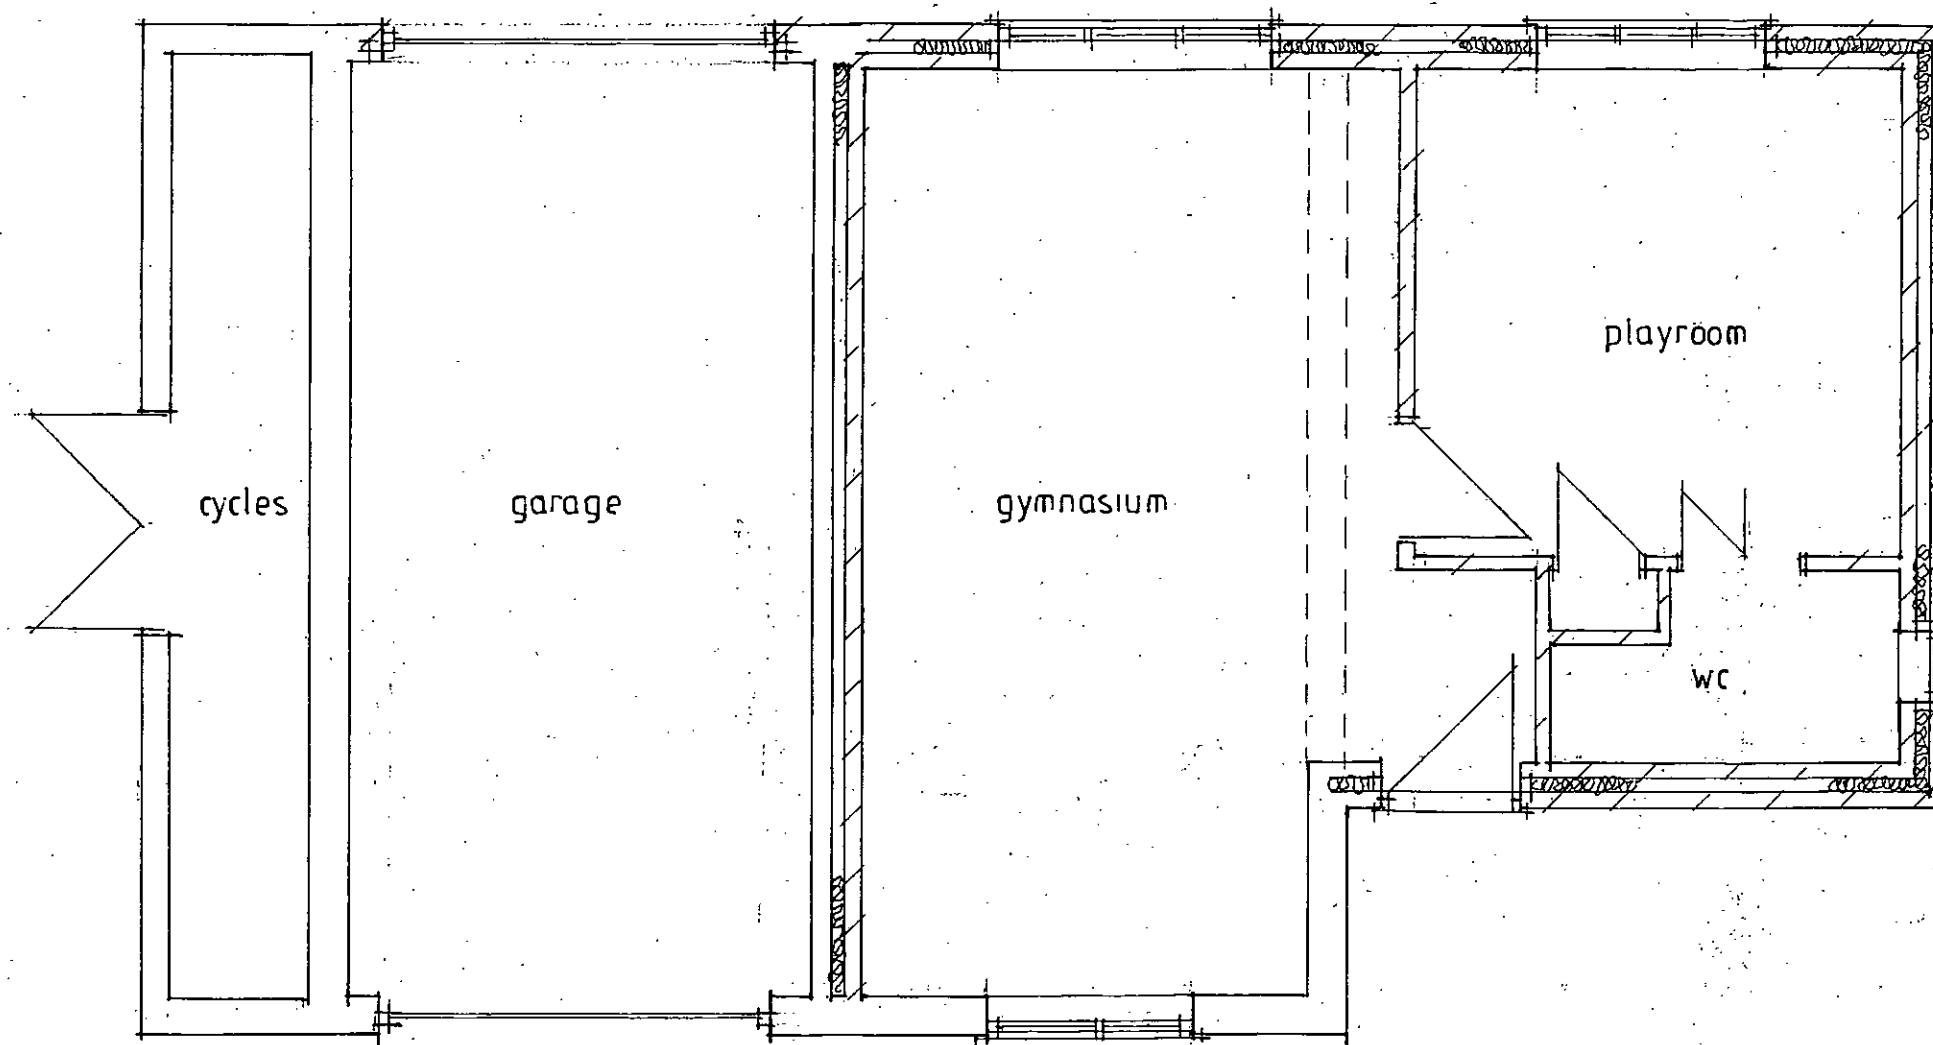

Proposed Plan

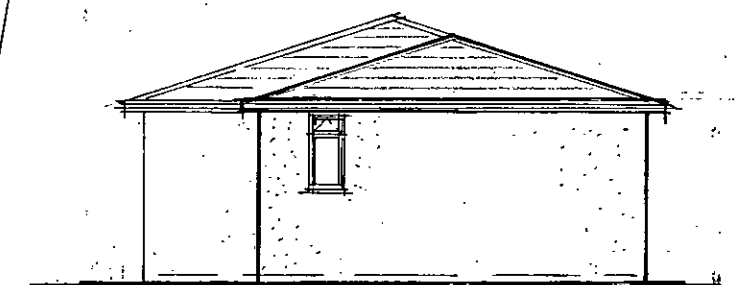

Proposed North Elevation

J P Tupper Associates
20 Sudley Road Bognor Regis West Sussex
33 Sea Way, Middleton on Sea, Bognor Regis, West Sussex.
Garage Extension:
Proposed Plan & Elevations.
Scale: 1:50 & 1:100
Date: November 2013
Org No.: 6739/03.
All dimensions to be checked on site. Do not scale except for planning purposes.