


SITE BOUNDARY

SECTION

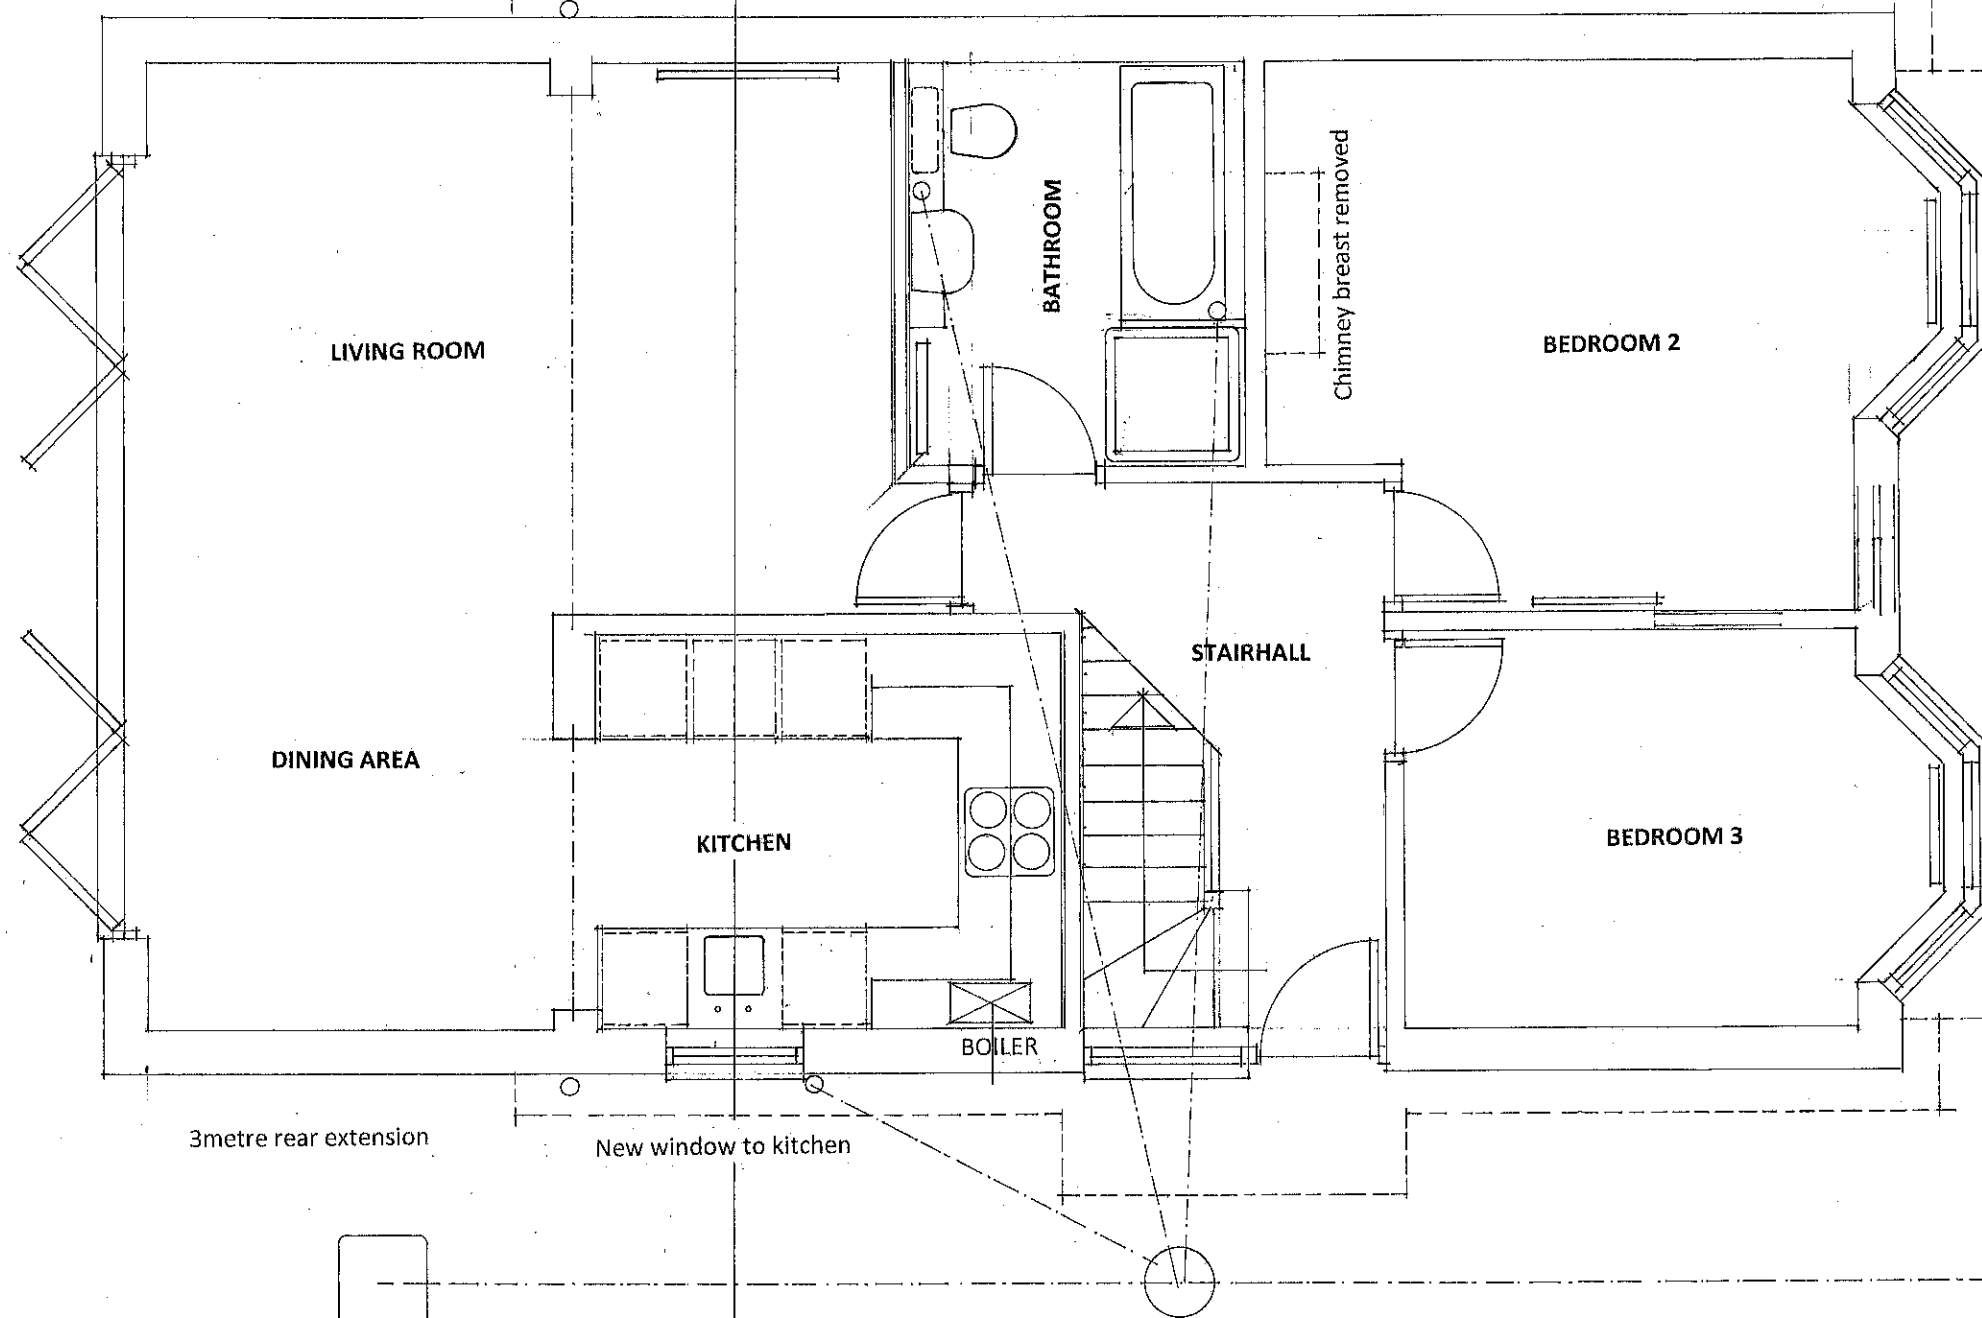

Porch removed and door opening blocked up

This drawing is the copyright of the Architect and must not be reproduced or used without the Architect's permission. Figured dimensions are to take precedence over scaled dimensions. The Contractor is responsible for checking all figured dimensions on drawings against actual site dimensions. Scaled dimensions are not to be used for construction and setting out purposes. Any discrepancies are to be reported to the Architect. This drawing should be read in conjunction with schedules, specifications and engineers drawings and details where applicable.

DAVID BENNETT ARCHITECT

THE OLD COTTAGE, 10 VICARAGE LANE
FELPHAM, WEST SUSSEX PO22 7EA
01243 842619 and 07932 757144
Email:davidkbennett47@gmail.com

CLIENT

MR AND MRS SIMONDS-GOODING

PROJECT

31 ANCTON WAY, ELMER, PO22 6JP

DRAWING TITLE

PROPOSED GROUND FLOOR PLAN

SCALE

1/50 at A3

REFERENCE

11419.05

SITE BOUNDARY

3metre rear extension

New window to kitchen

GARAGE

REAR GARDEN

LIVING ROOM

DINING AREA

KITCHEN

BATHROOM

STAIRHALL

BEDROOM 2

BEDROOM 3

Chimney breast removed

BOILER