




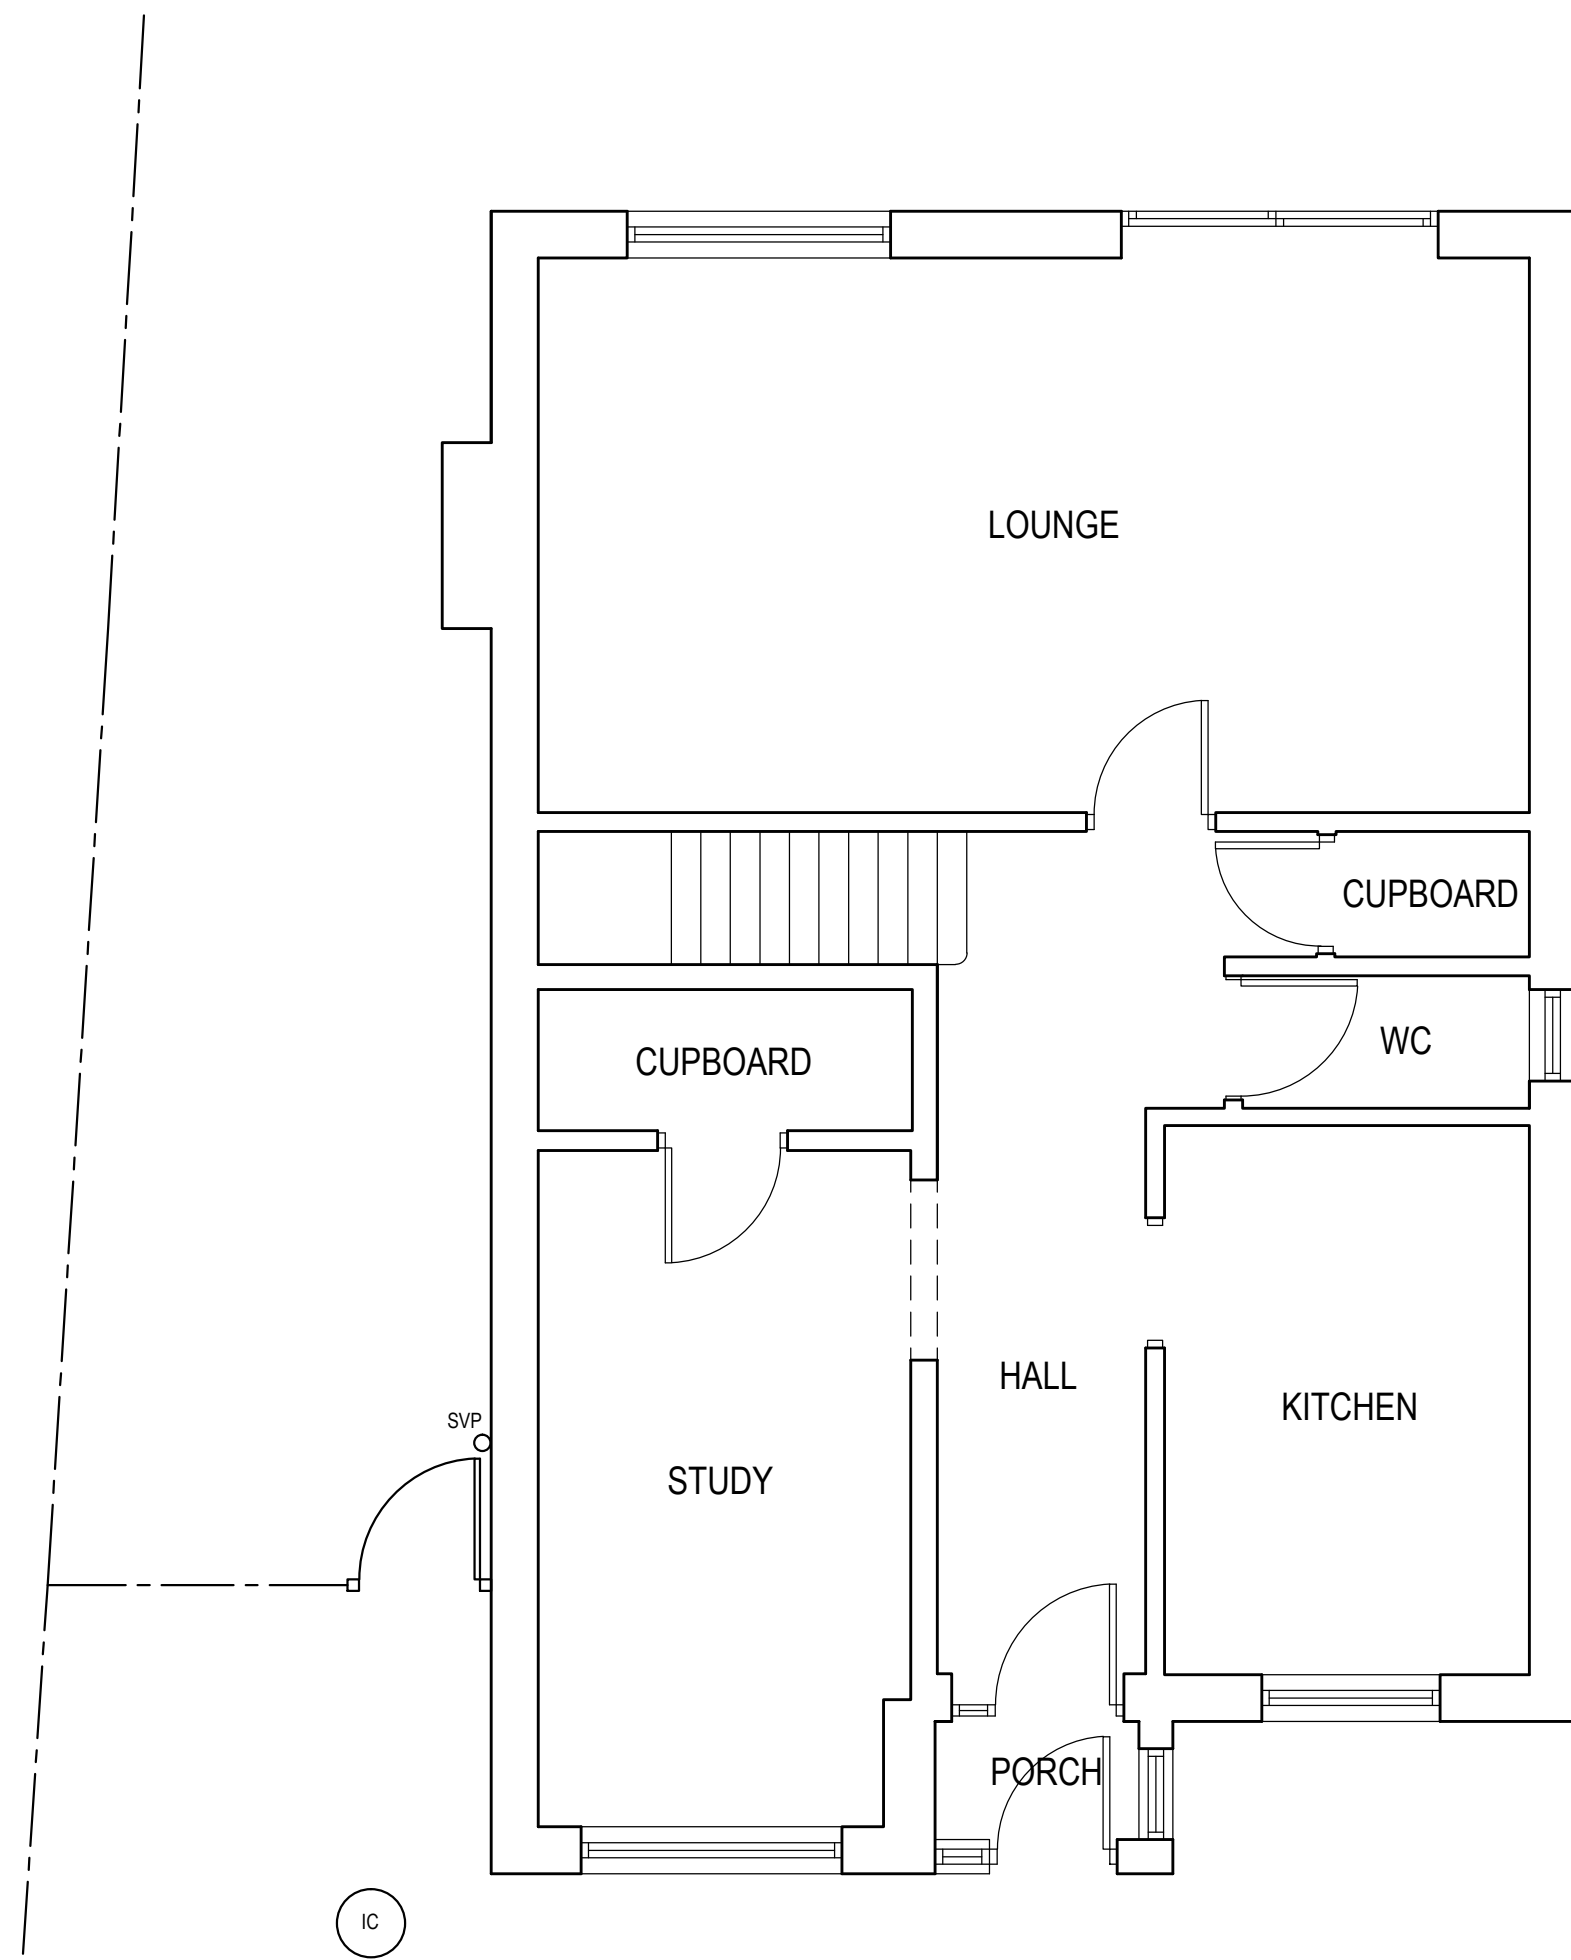


GROUND FLOOR PLAN EXISTING 1:50

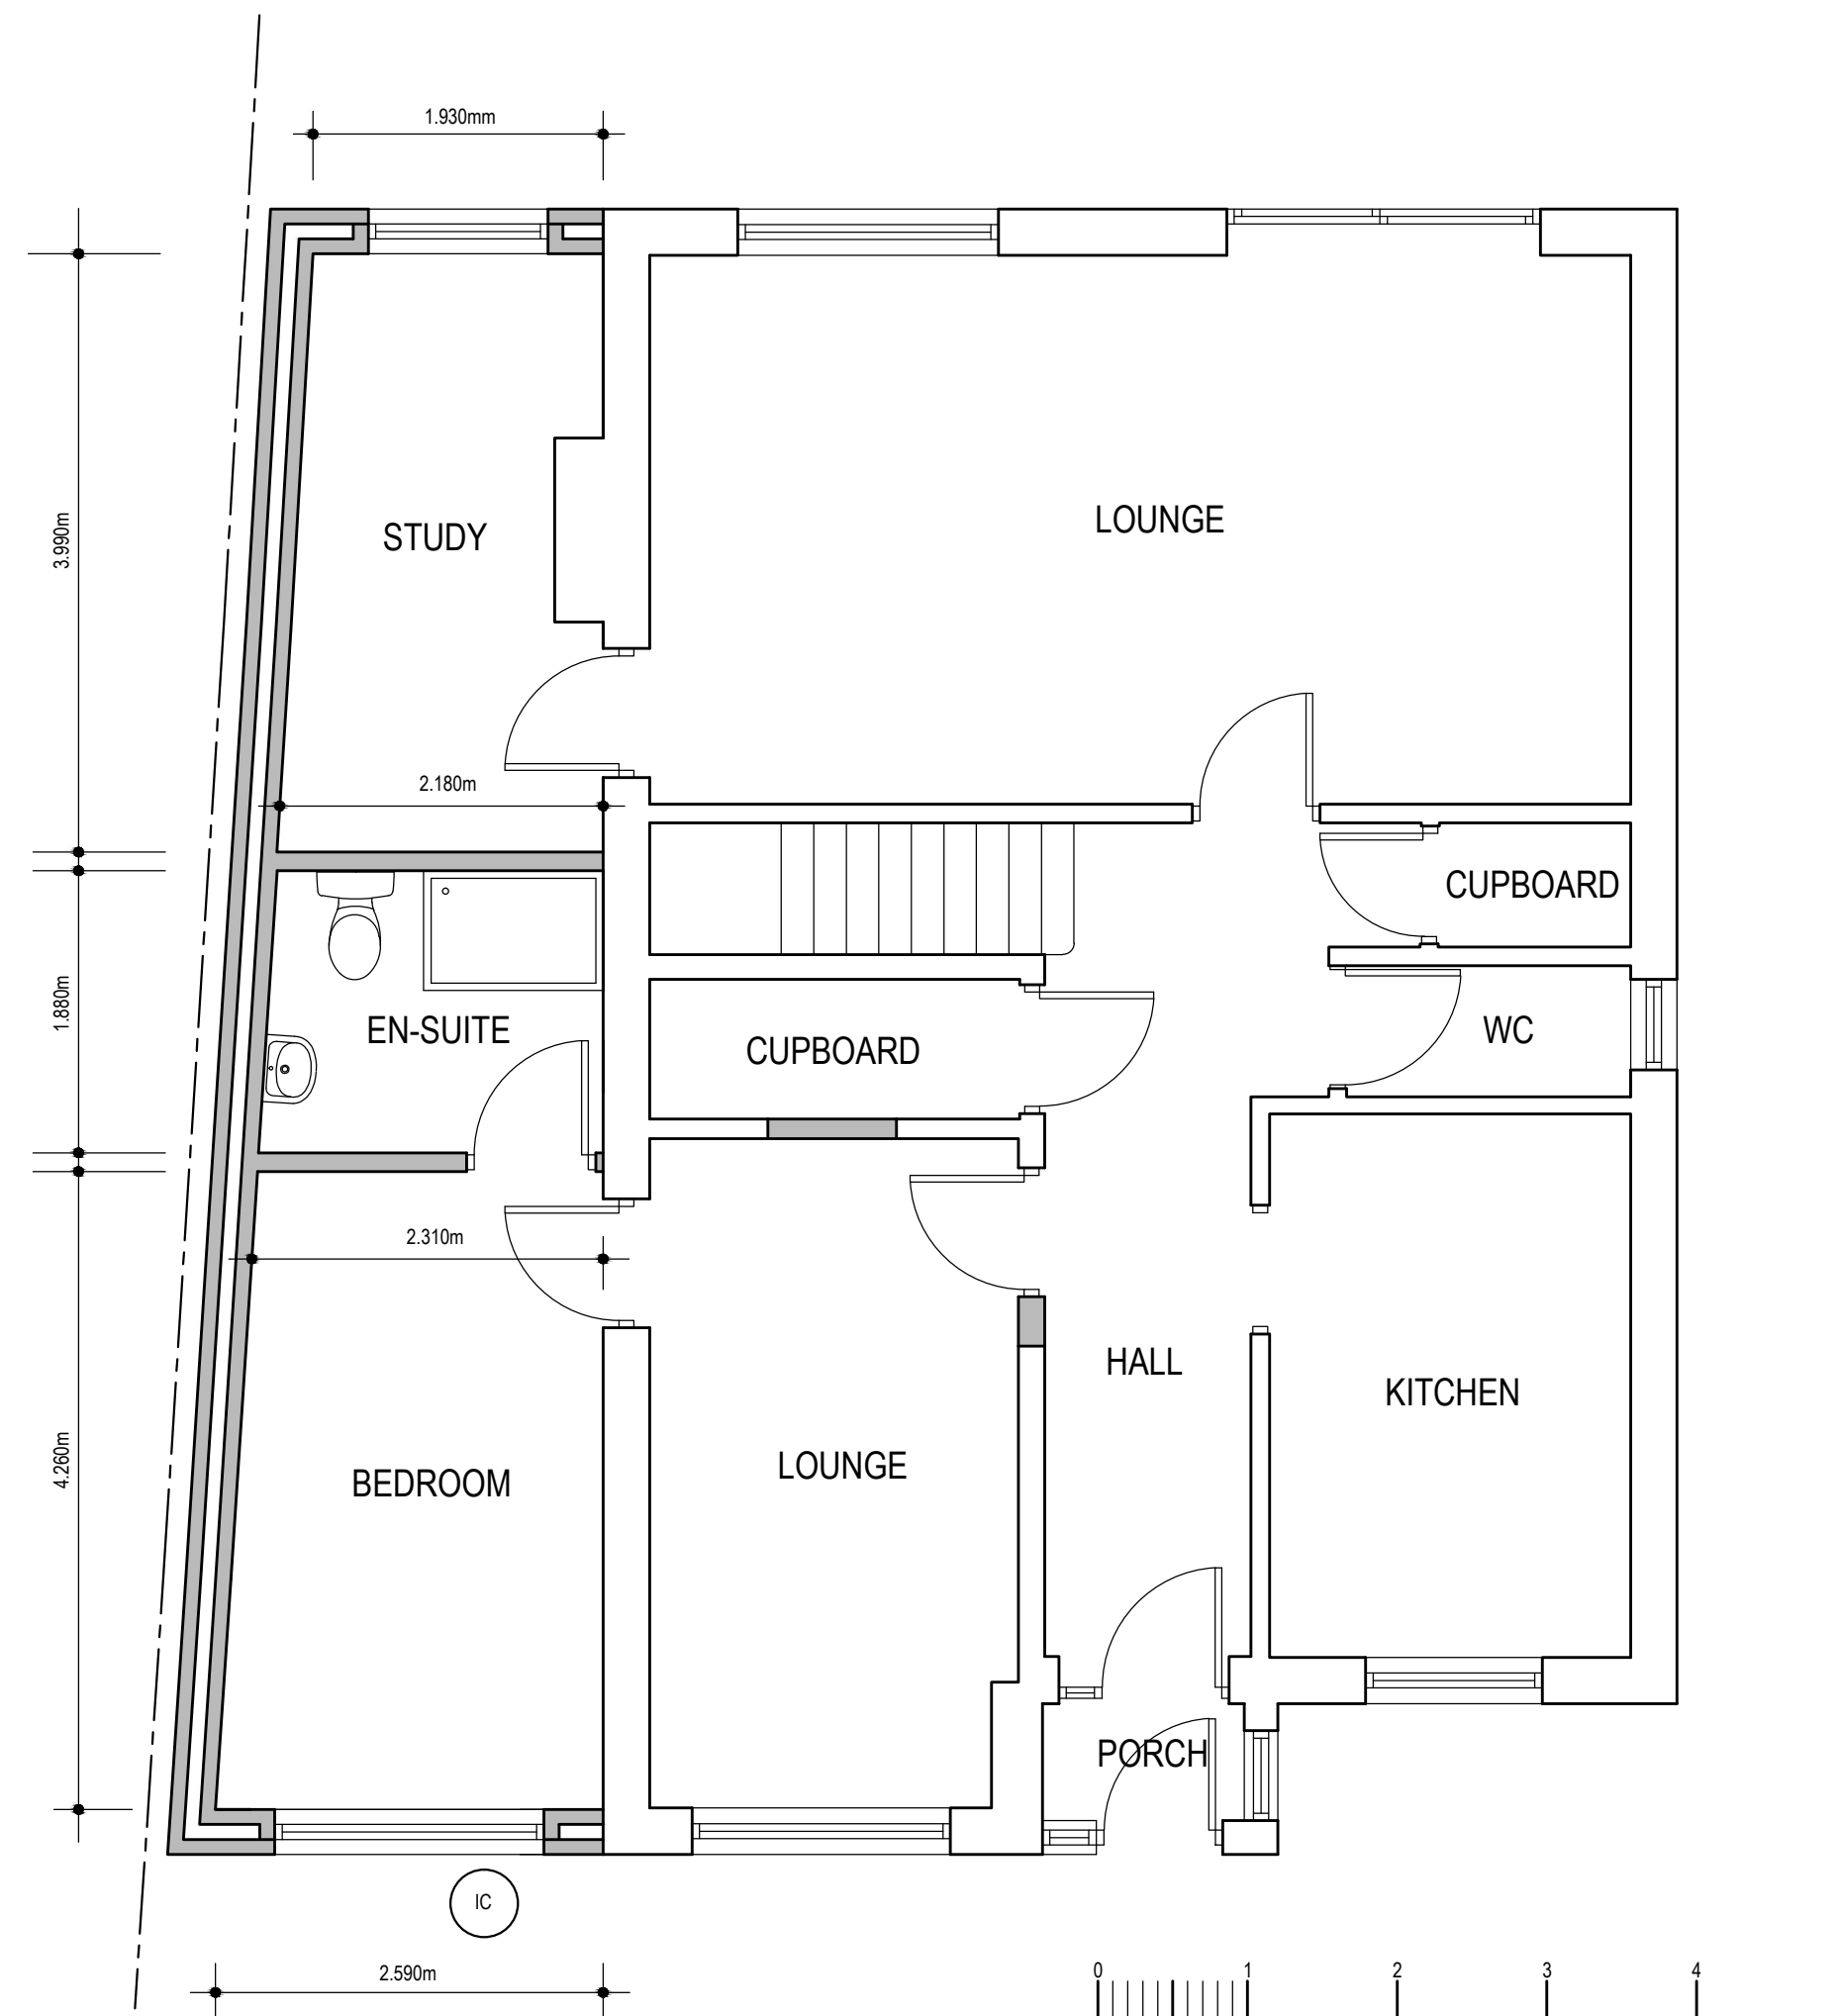

GROUND FLOOR PLAN PROPOSED 1:50

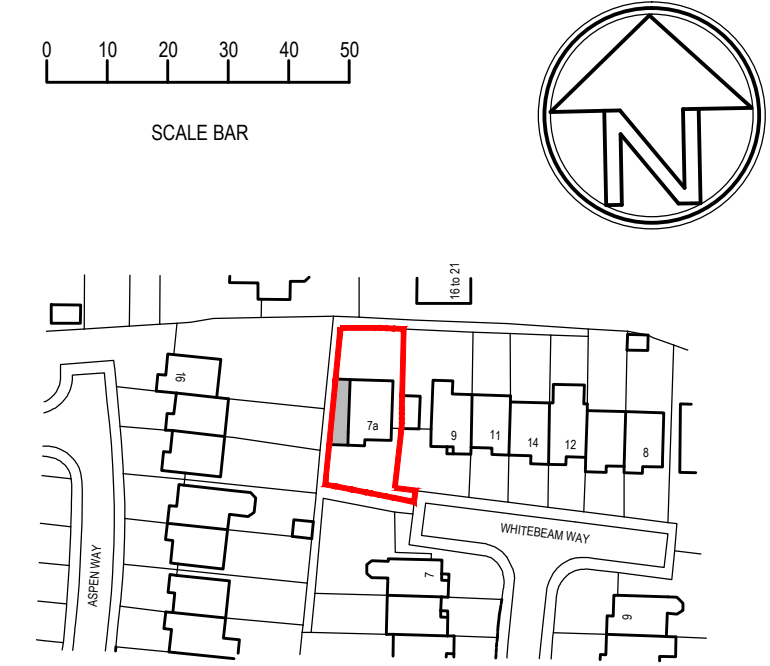


LOCATION PLAN 1:1250
Ordnance Survey Licence number 100022432

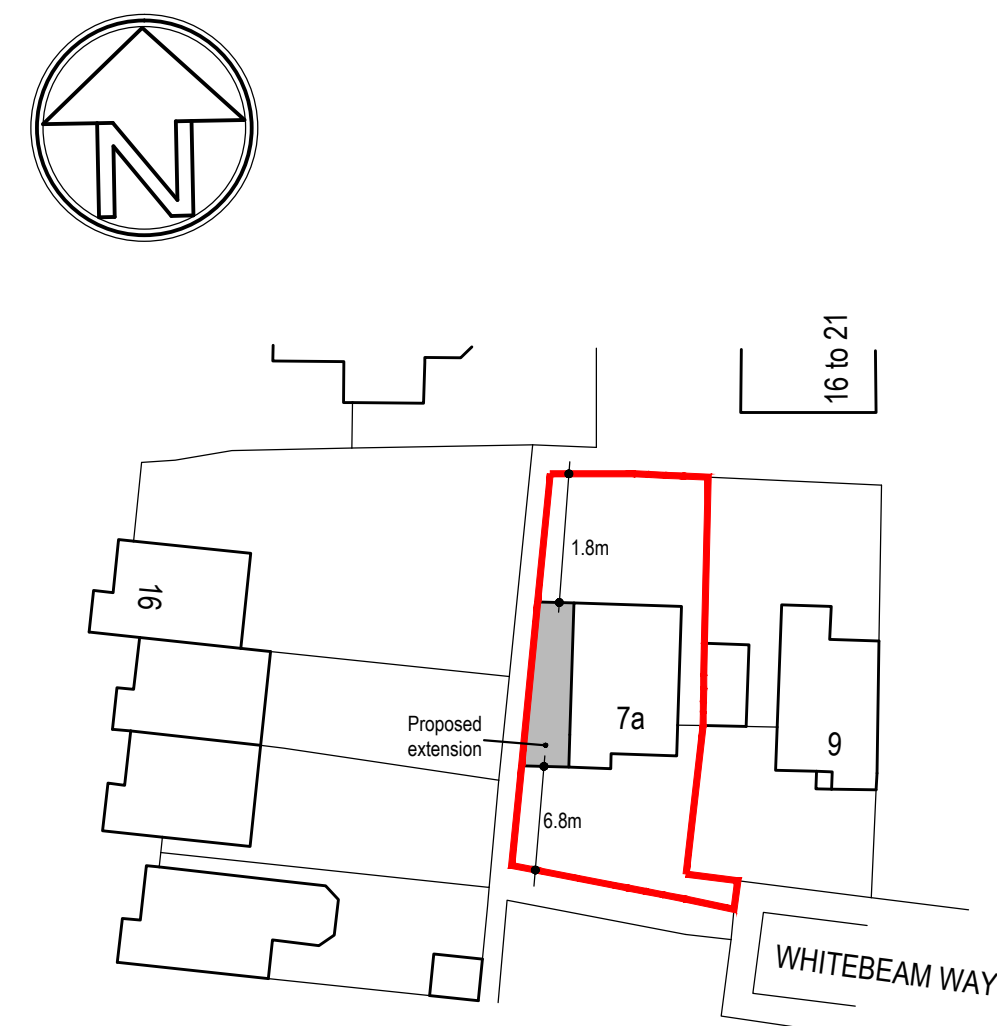

BLOCK PLAN 1:500



SOUTH ELEVATION EXISTING 1:100

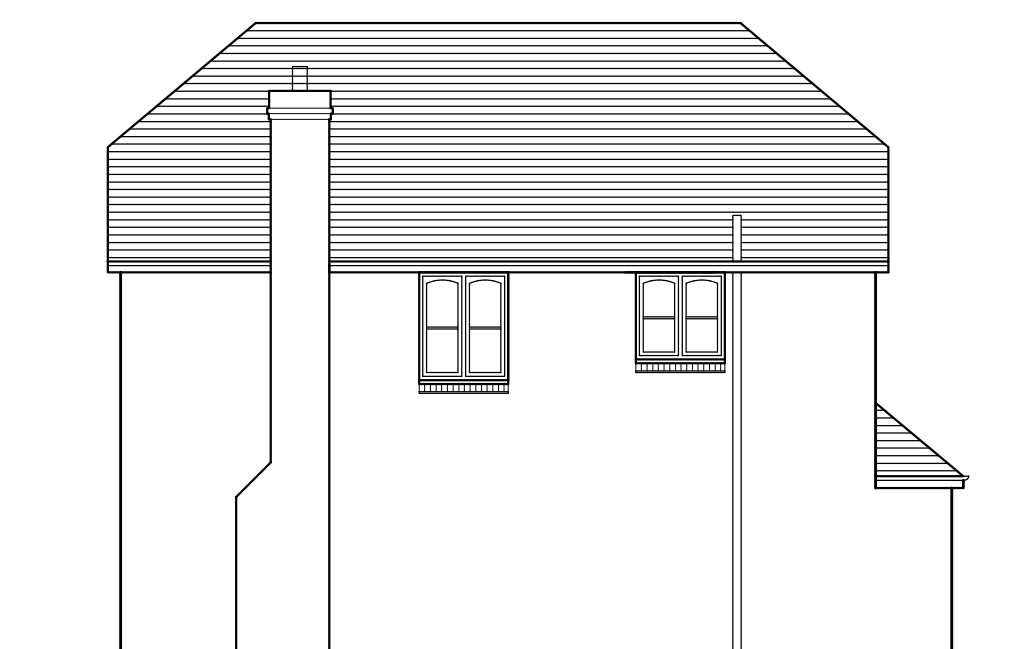

WEST ELEVATION EXISTING 1:100



NORTH ELEVATION EXISTING 1:100



SOUTH ELEVATION PROPOSED 1:100



WEST ELEVATION PROPOSED 1:100



NORTH ELEVATION PROPOSED 1:100

GENERAL
DO NOT SCALE FROM THIS DRAWING EXCEPT FOR PLANNING APPLICATION PURPOSES. ALL DIMENSIONS TO BE CHECKED ON SITE PRIOR TO COMMENCEMENT OF WORK. ALL DIMENSIONS RELATING TO SUB-CONTRACTORS OR SUPPLIERS WORK MUST BE CHECKED AND AGREED BETWEEN THE CONTRACTOR AND THE SUB-CONTRACTORS AND SUPPLIERS. ALL DIMENSIONS ARE IN MILLIMETRES. IF IN DOUBT ASK.
ALL WORKS OR MATERIALS INDICATED ON THE DRAWING ARE TO BE TO THE LATEST BRITISH STANDARDS AND ARE TO BE CARRIED OUT IN ACCORDANCE WITH THE RELEVANT CODES OF PRACTICE OR RECOGNISED TRADE ASSOCIATION RECOMMENDATIONS AND PUBLICATIONS.
THIS DRAWING TO BE READ IN CONJUNCTION WITH ALL RELEVANT DRAWINGS AND SPECIFICATIONS OF OTHER CONSULTANTS. ANY DISCREPANCIES TO BE BROUGHT TO THE ATTENTION OF THE PROJECT MANAGER.

REV	DRAWN	DATE	DESCRIPTION
CLIENT			
Mr and Mrs Hackett			
SITE ADDRESS			
7A Whitebeam Way Middleton West Sussex PO22 6PF			
DRAWING TITLE			
Existing and Proposed Floor Plans Existing and Proposed Elevations			
SCALE			
As shown			
DATE			
September 2017			
REFERENCE			
7A Whitebeam Way			
DRAWING No.			REV.
001			