




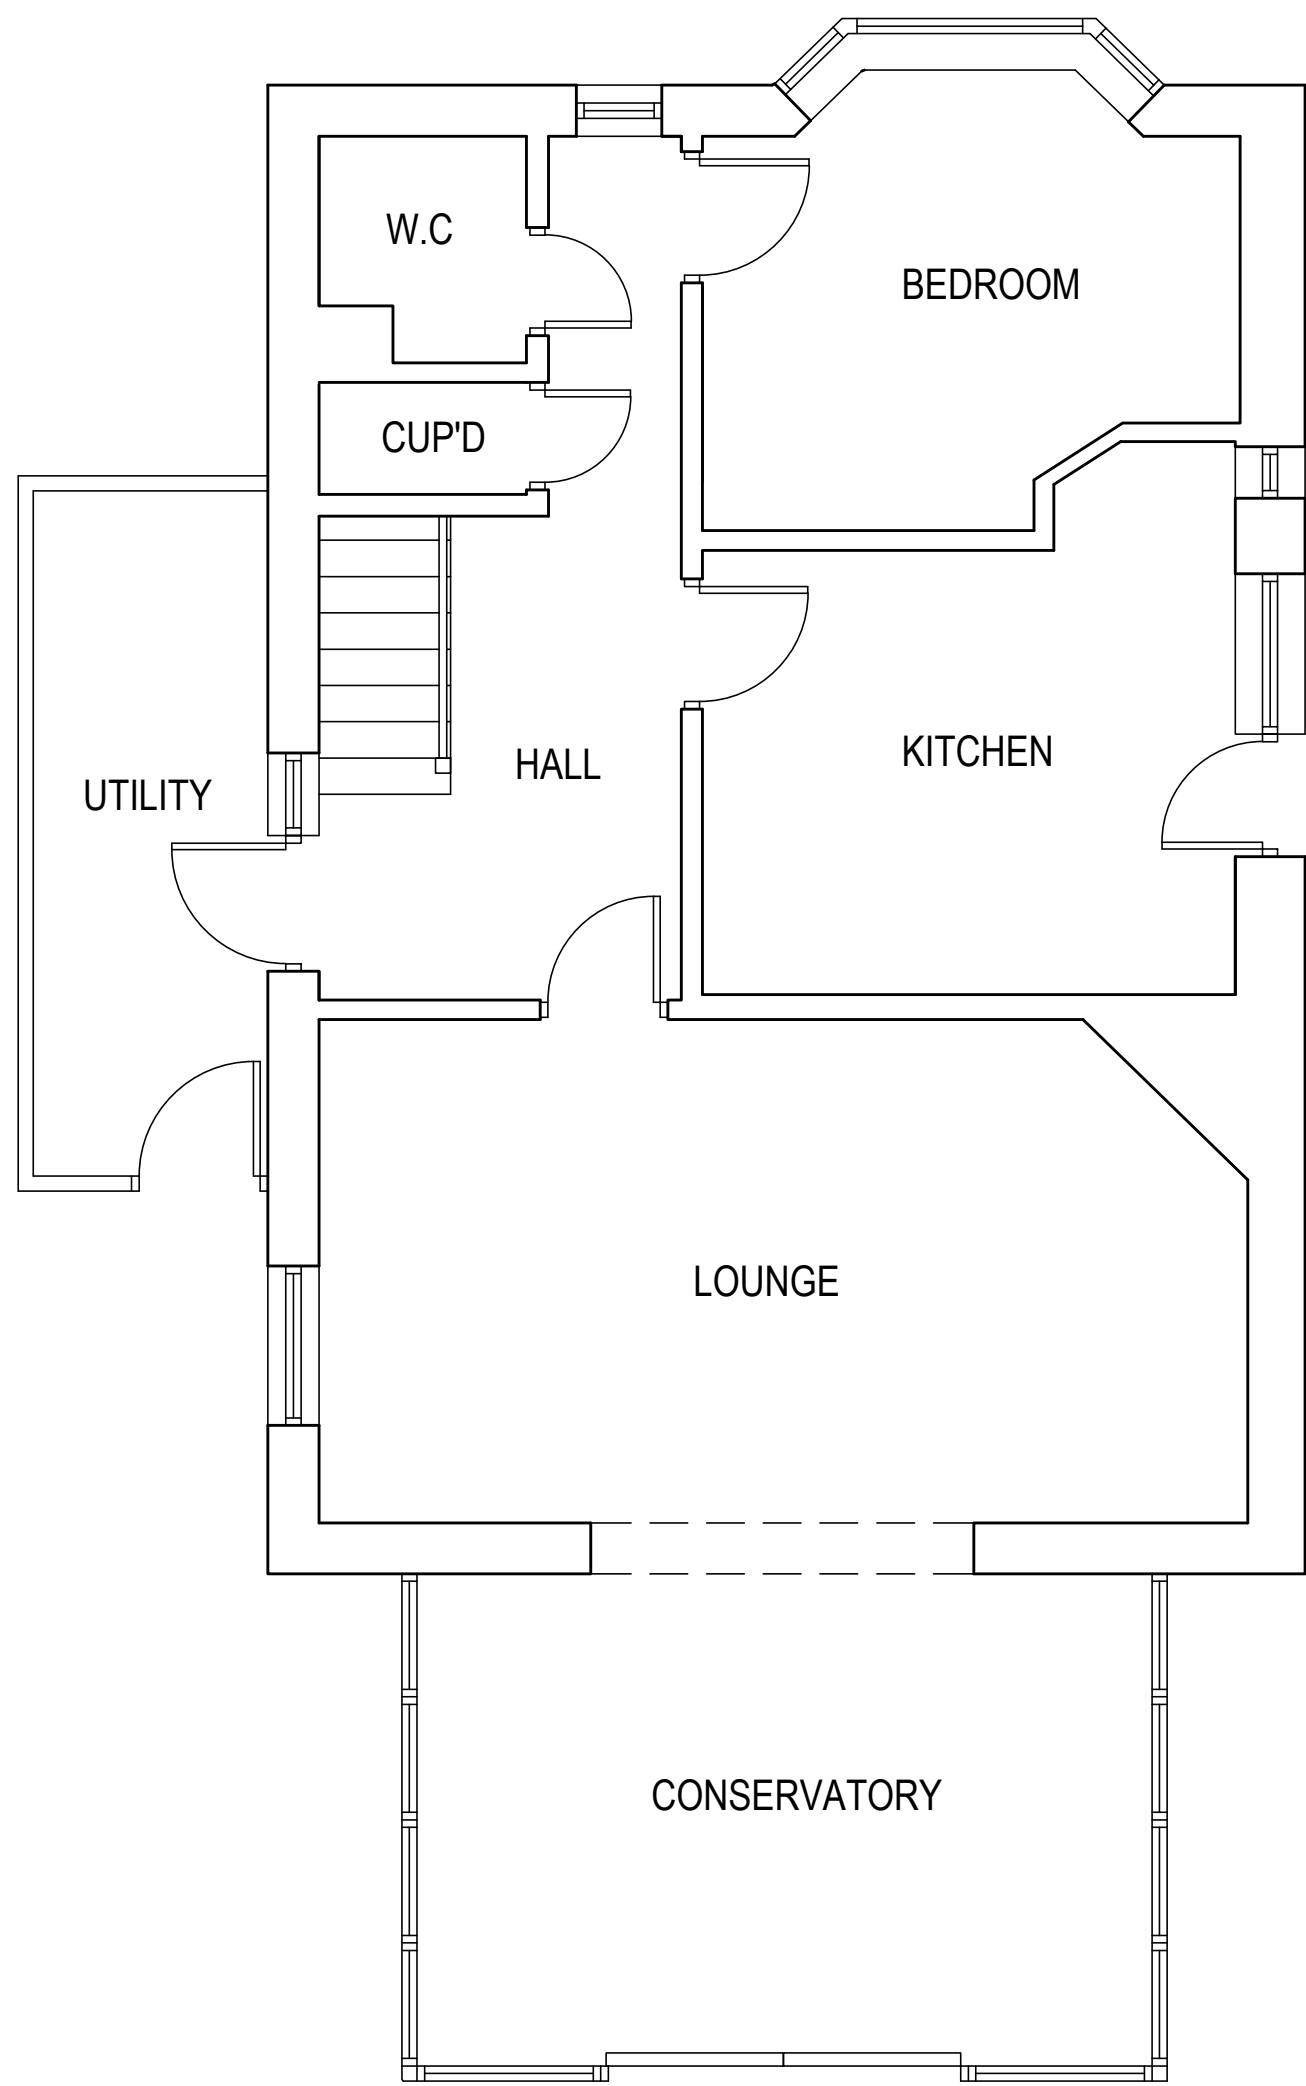

GROUND FLOOR PLAN EXISTING 1:50

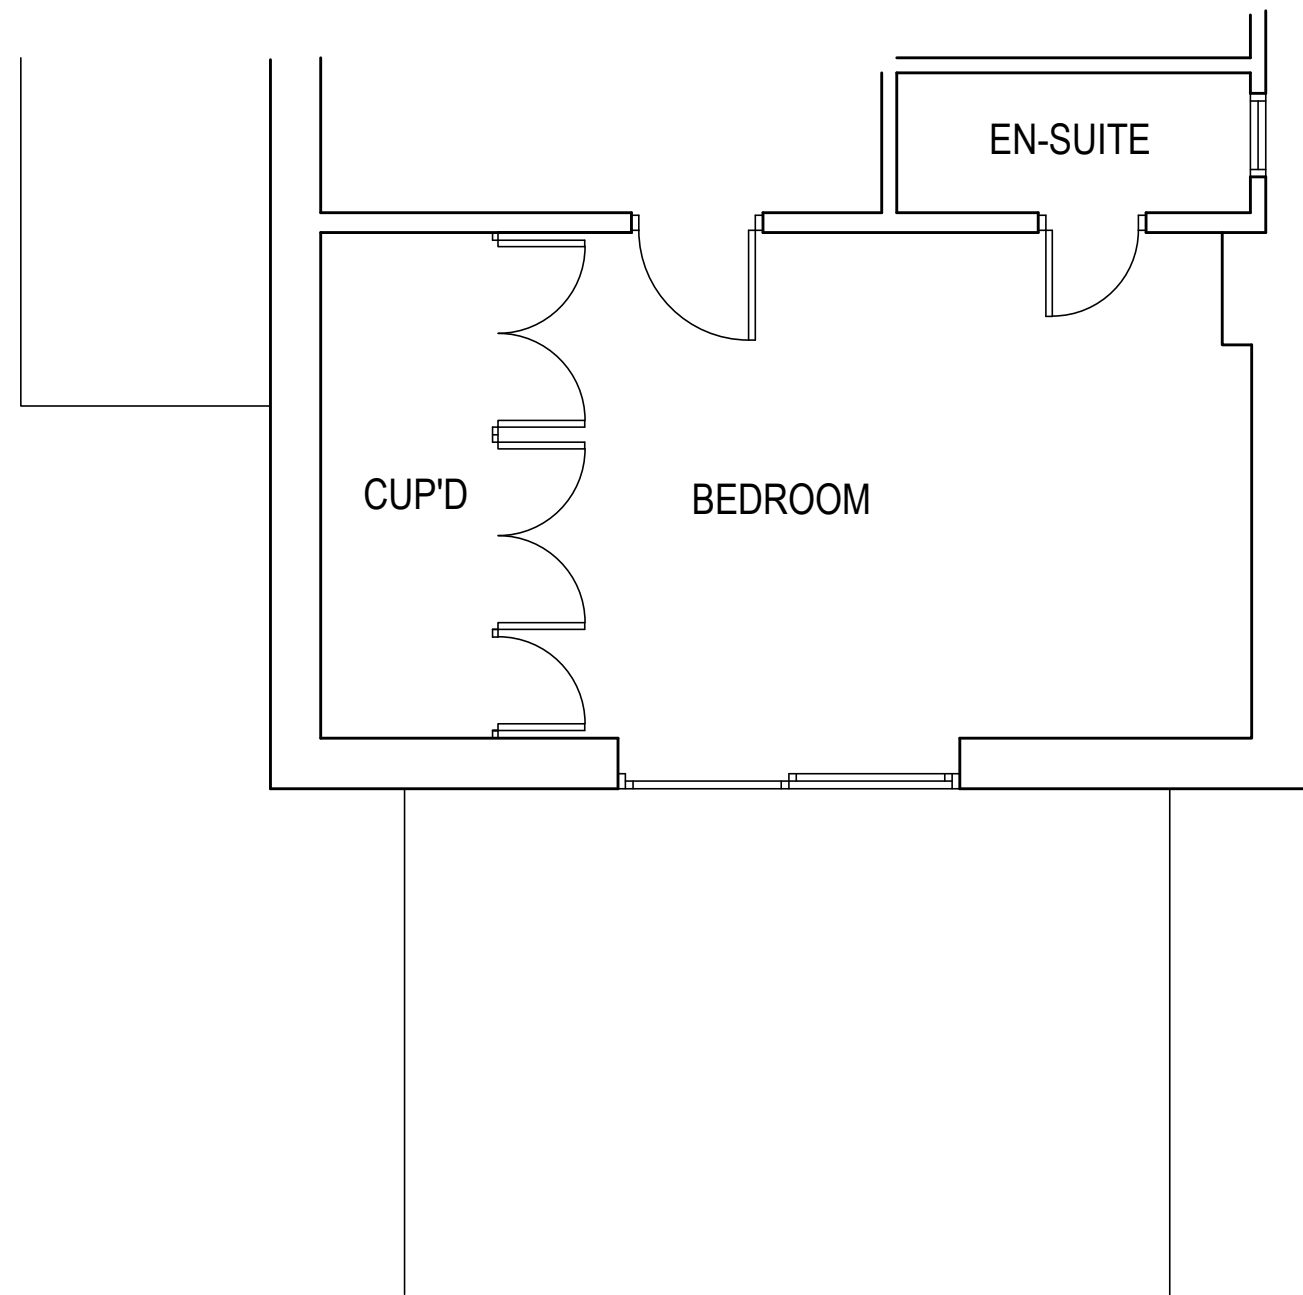

PART FIRST FLOOR PLAN EXISTING 1:50

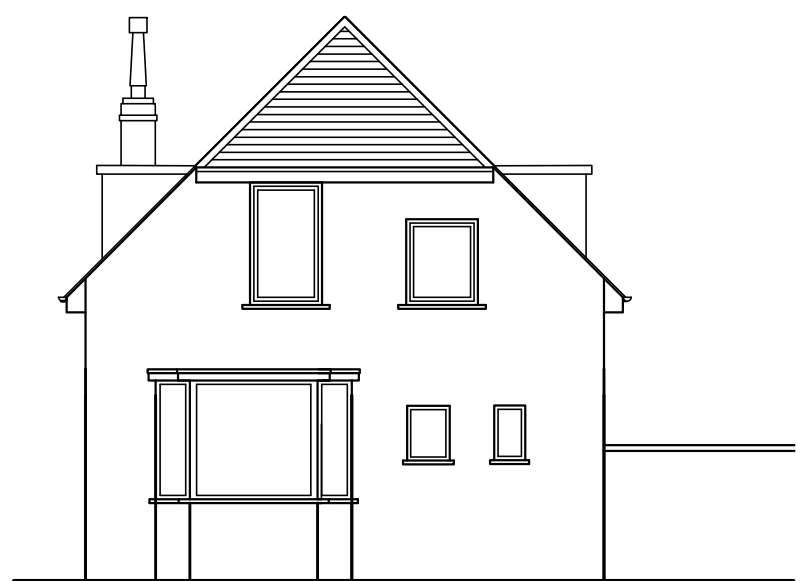


NORTH ELEVATION EXISTING 1:100



WEST ELEVATION EXISTING 1:100




SOUTH ELEVATION EXISTING 1:100

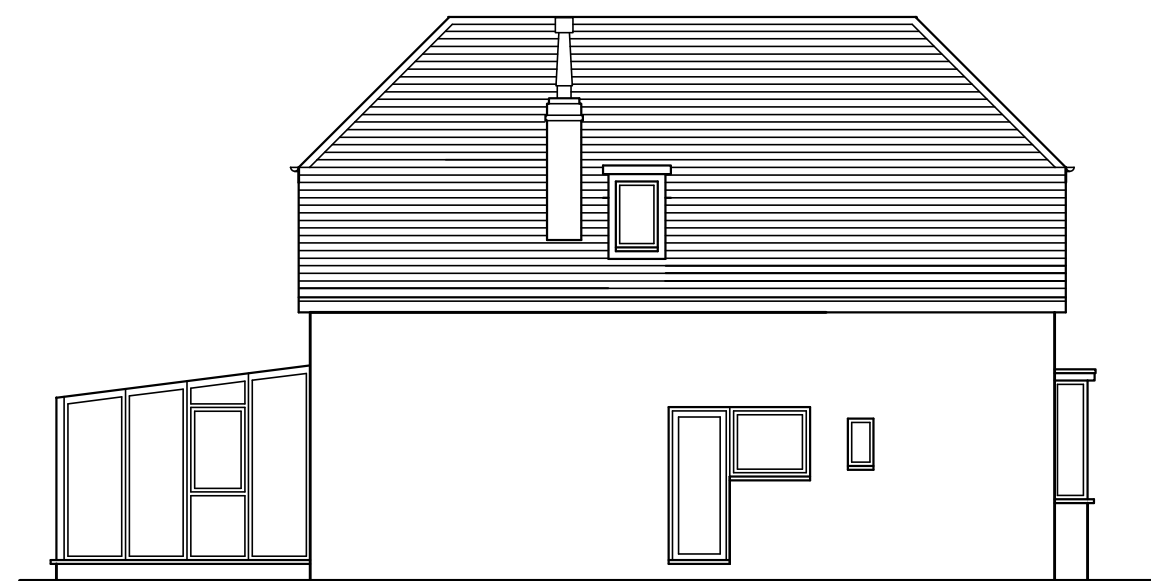

EAST ELEVATION EXISTING 1:100

GENERAL
DO NOT SCALE FROM THIS DRAWING EXCEPT FOR PLANNING APPLICATION PURPOSES. ALL DIMENSIONS TO BE CHECKED ON SITE PRIOR TO COMMENCEMENT OF WORK. ALL DIMENSIONS RELATING TO SUB-CONTRACTORS OR SUPPLIERS WORK MUST BE CHECKED AND AGREED BETWEEN THE CONTRACTOR AND THE SUB-CONTRACTORS AND SUPPLIERS. ALL DIMENSIONS ARE IN MILLIMETRES. IF IN DOUBT ASK.
ALL WORKS OR MATERIALS INDICATED ON THE DRAWING ARE TO BE TO THE LATEST BRITISH STANDARDS AND ARE TO BE CARRIED OUT IN ACCORDANCE WITH THE RELEVANT CODES OF PRACTICE OR RECOGNISED TRADE ASSOCIATION RECOMMENDATIONS AND PUBLICATIONS.
THIS DRAWING TO BE READ IN CONJUNCTION WITH ALL RELEVANT DRAWINGS AND SPECIFICATIONS OF OTHER CONSULTANTS. ANY DISCREPANCIES TO BE BROUGHT TO THE ATTENTION OF THE PROJECT MANAGER.

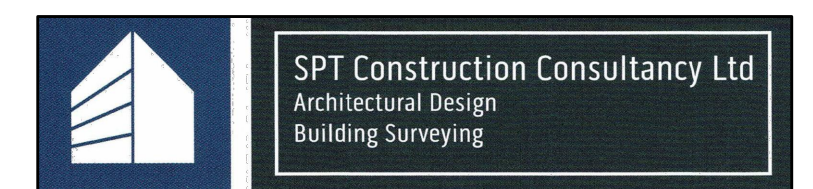

REV	DRAWN	DATE	DESCRIPTION
CLIENT			
Mr & Mrs Ashbery			
SITE ADDRESS			
166 Elmer Road Elmer West Sussex PO22 6JA			
DRAWING TITLE			
Proposed Extension Existing Plans Existing Elevations			
SCALE			
As Shown			
DATE			
October 2020			
REFERENCE			
166 Elmer Road			
DRAWING No.			REV.
001			