


EXTERNAL MATERIALS SCHEDULE

Walls	Eternit Cedral Cladding – Silver Grey
Roof	Redland Cambrian Slate
	Ref 31 Slate Grey (pre-weathered) smooth finish slate
Windows	PPC Aluminium – Standard White, Gloss
Rooflights	PPC Aluminium – Grey
Gutters	Galvanised steel
Rainwater pipes	Galvanised steel
Deck steelwork/detail	Galvanised steel
Feature steel columns	Galvanised steel
Decking	Composite decking Envirobuild - Silver Birch
Glass balustarding	Clear frameless glass
Facia boards	Eternit Facia system - Grey C05
Sofit boards	Eternit Soffit system - Grey C05
Garage Door	Grey Metal sectional door - RAL 7040

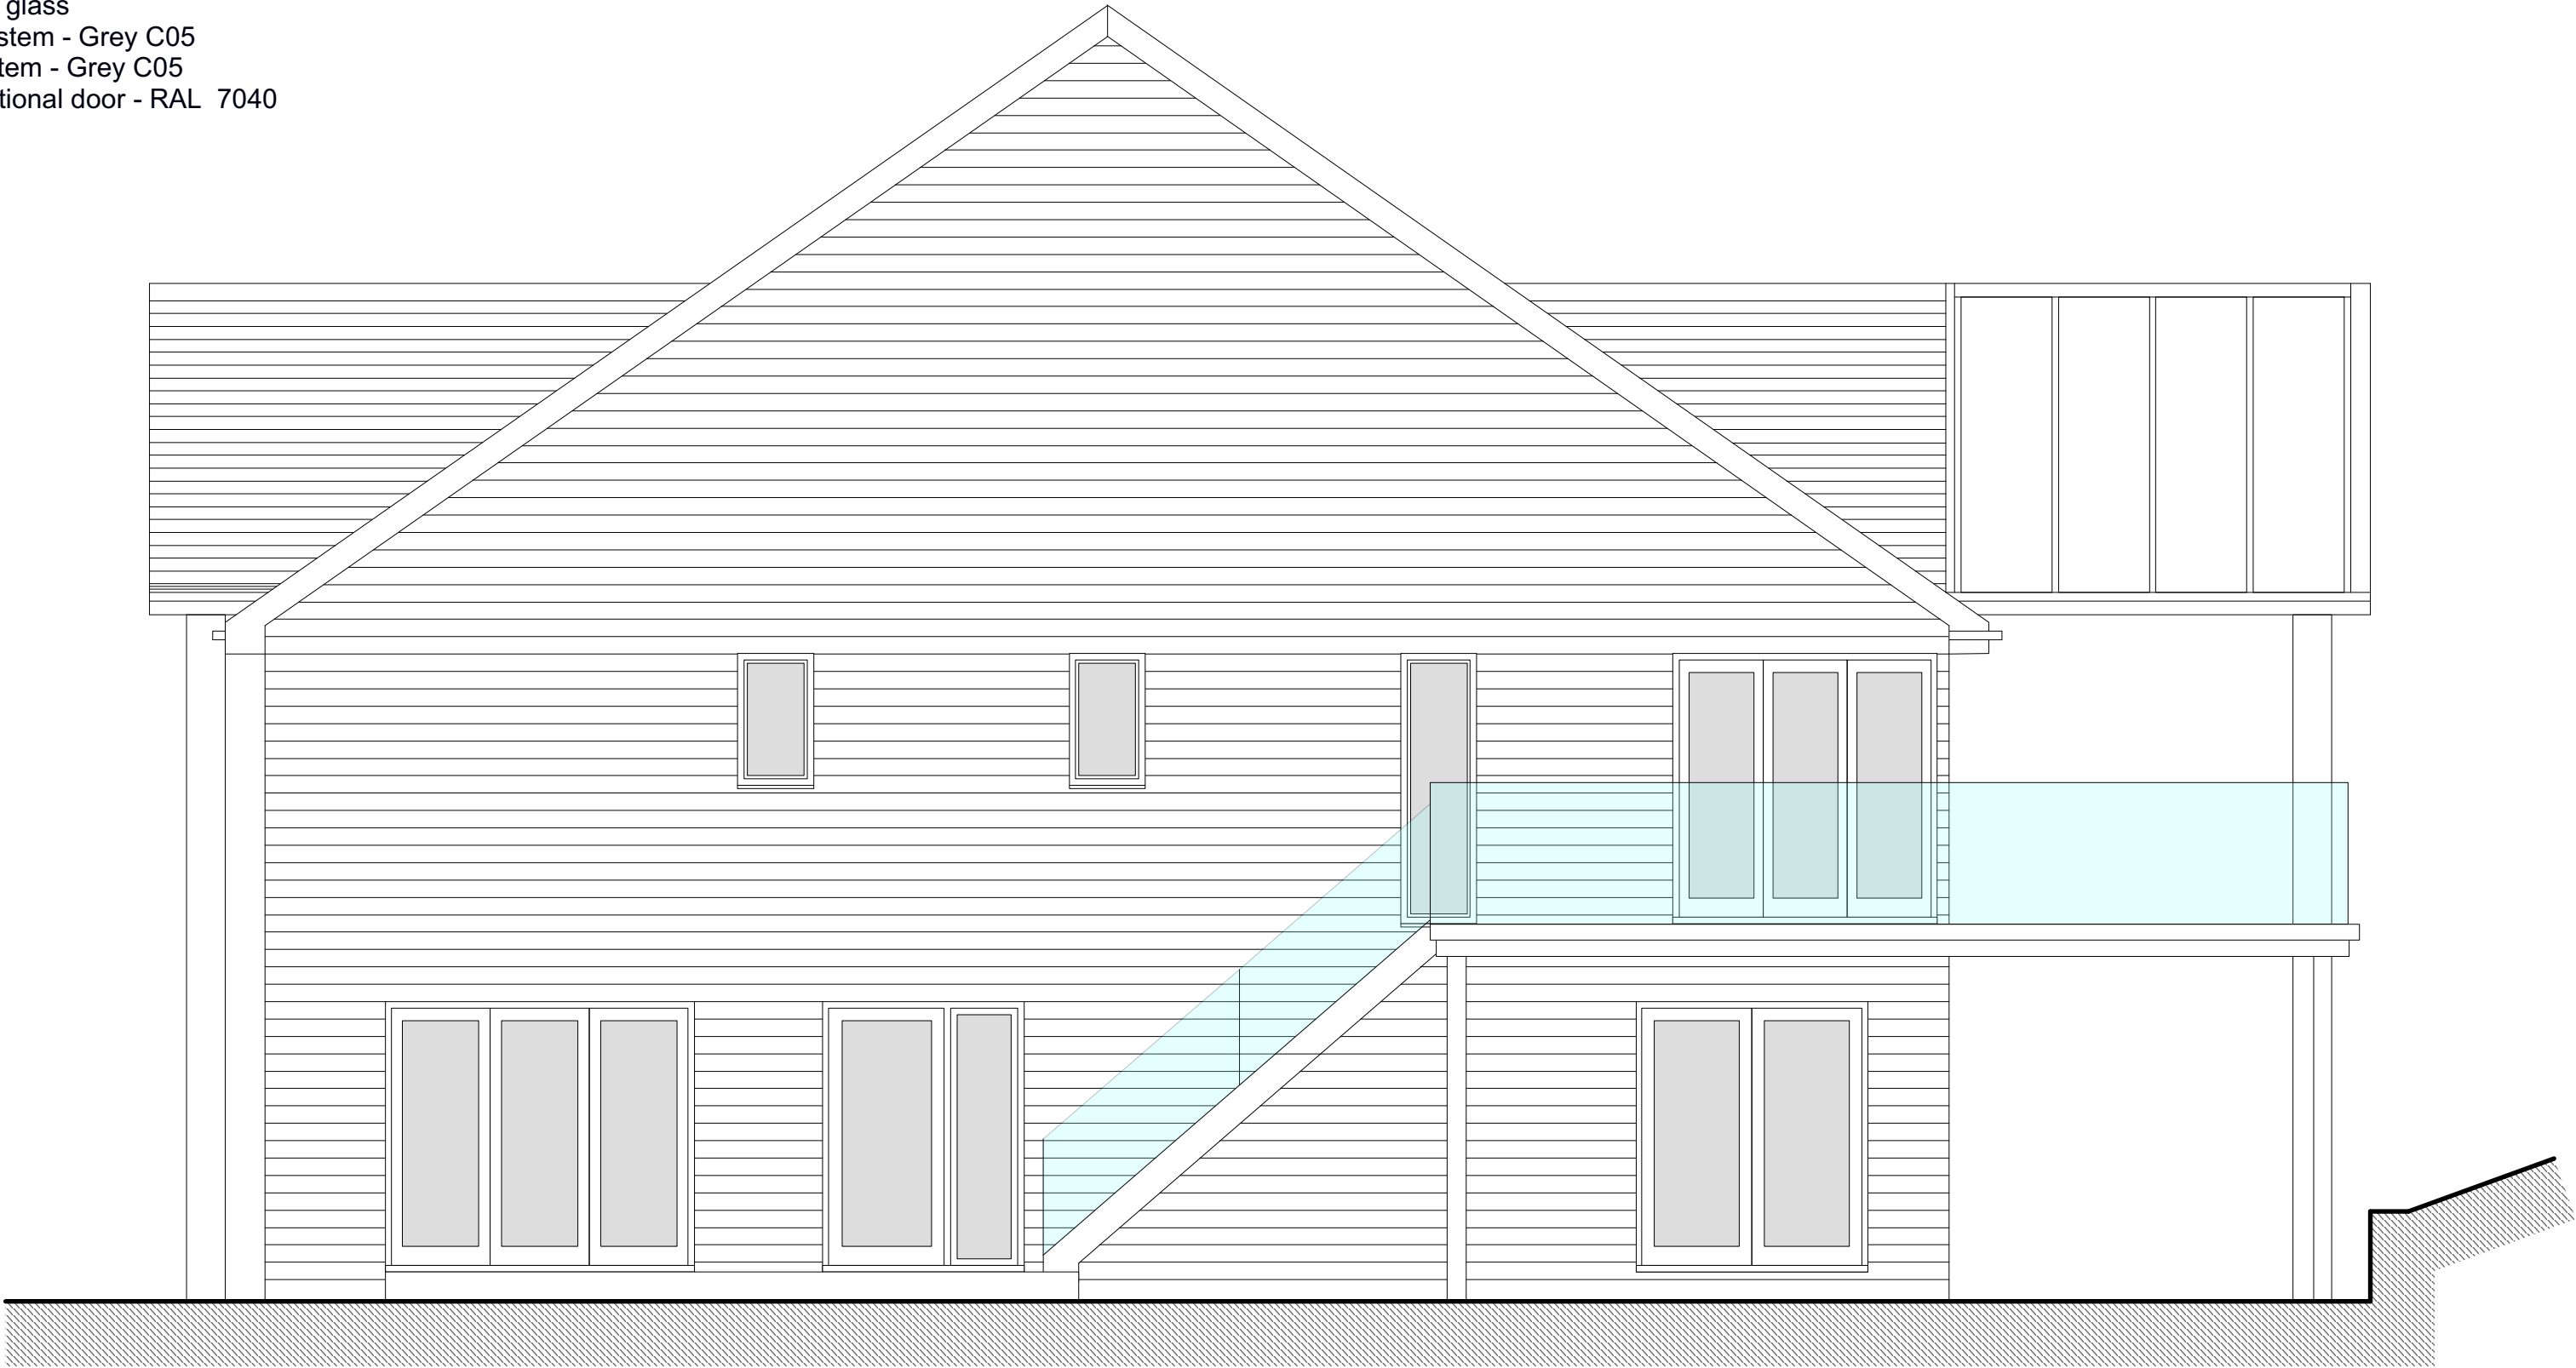

West Elevation

Revisions

Rev A Link removed, finishes added and minor amendments 30/06/21

IVON BLUMER ARCHITECTS LTD

PROJECT	27 Central Drive - Elmer Beach	DATE	16/10/18
TITLE	Proposed West Elevation	DRG NO	IBA/507/07
SCALE	1 : 50	REVISIONS	A

The Studio • 41 West Drive • Aldwick Bay • West Sussex • PO21 4LZ
www.ivonblumerarchitects.com • ivon@ivonblumerarchitects.com
Tel • 01243 262987
© Ivon Blumer Architects 2017

