




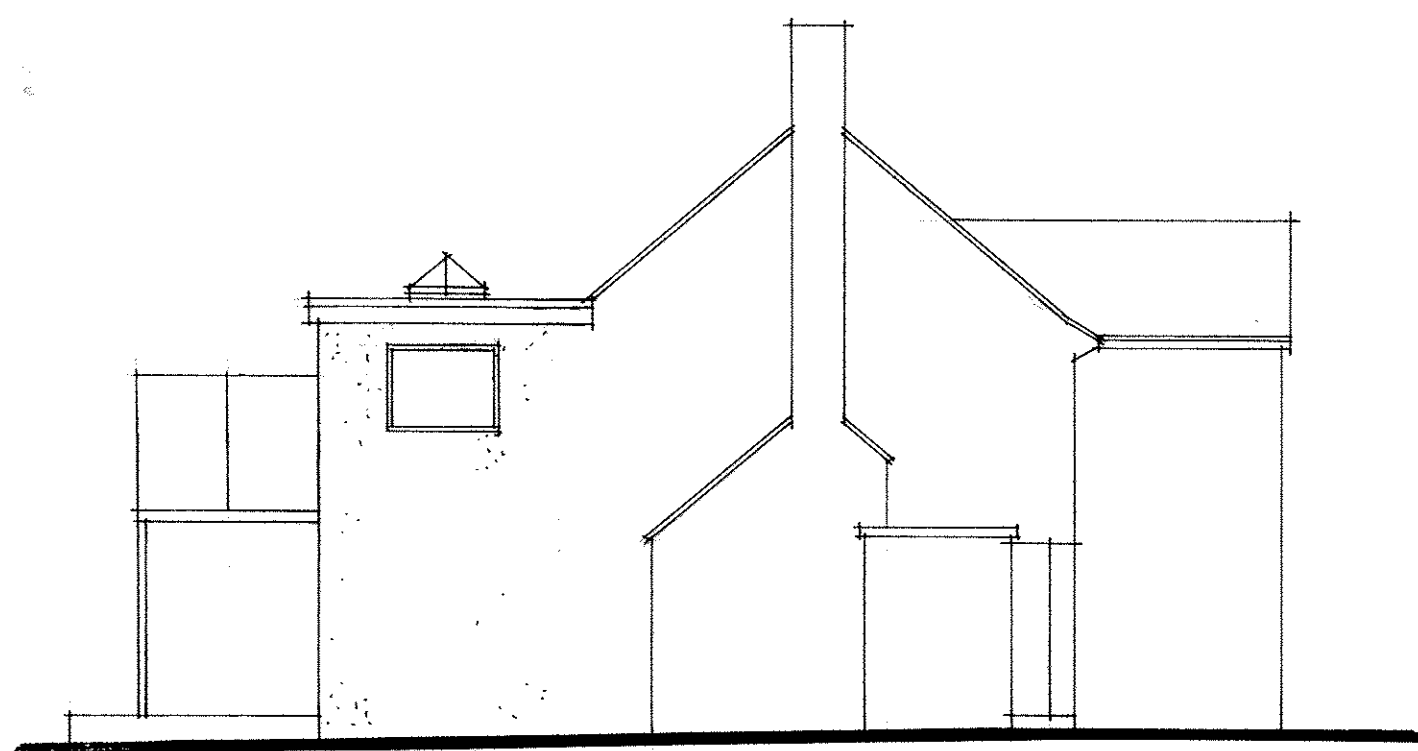


East Elevation

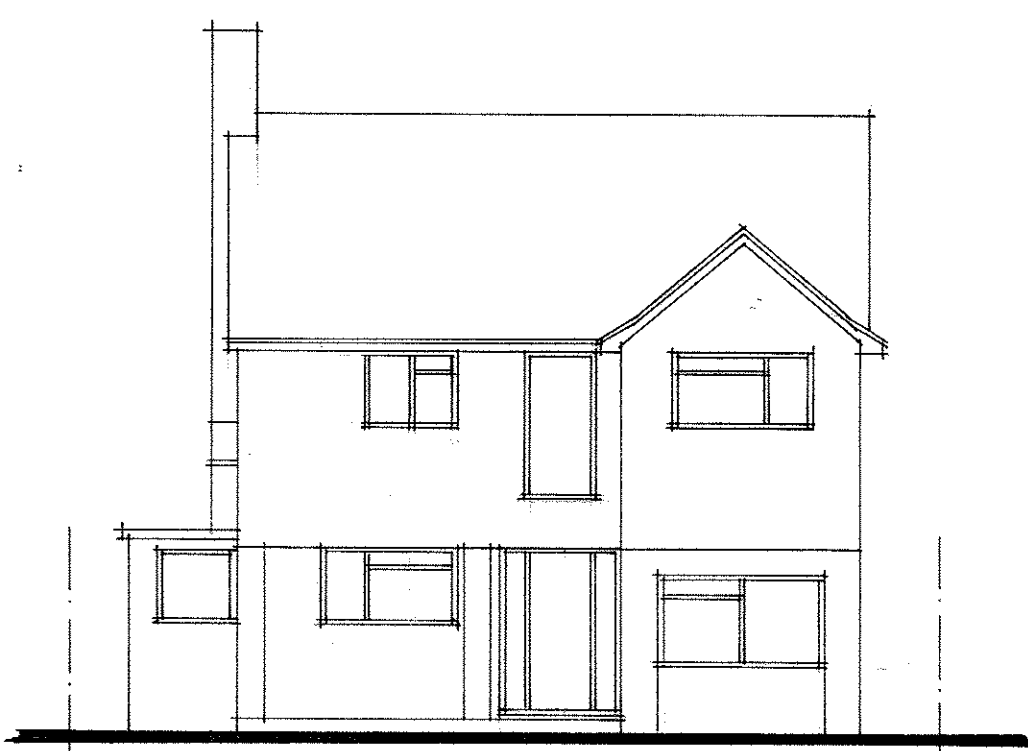


North Elevation

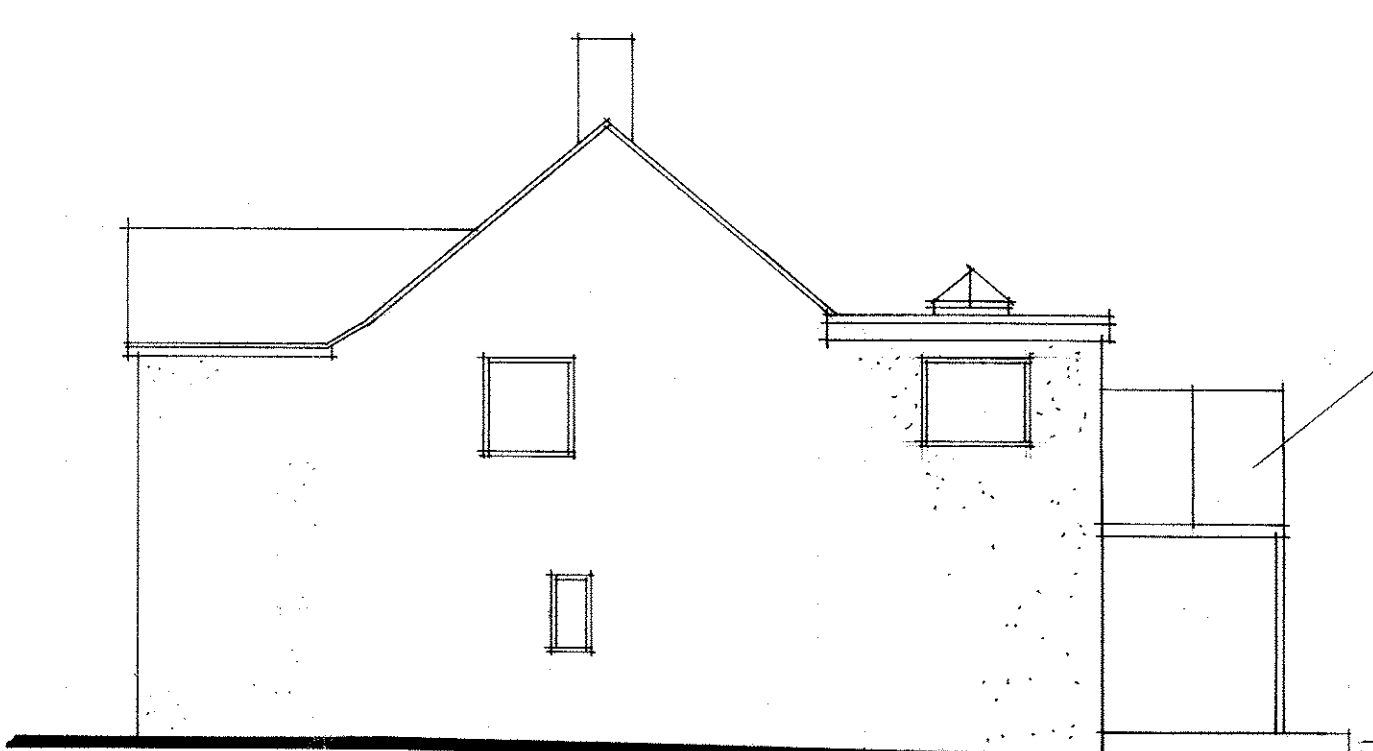


West Elevation

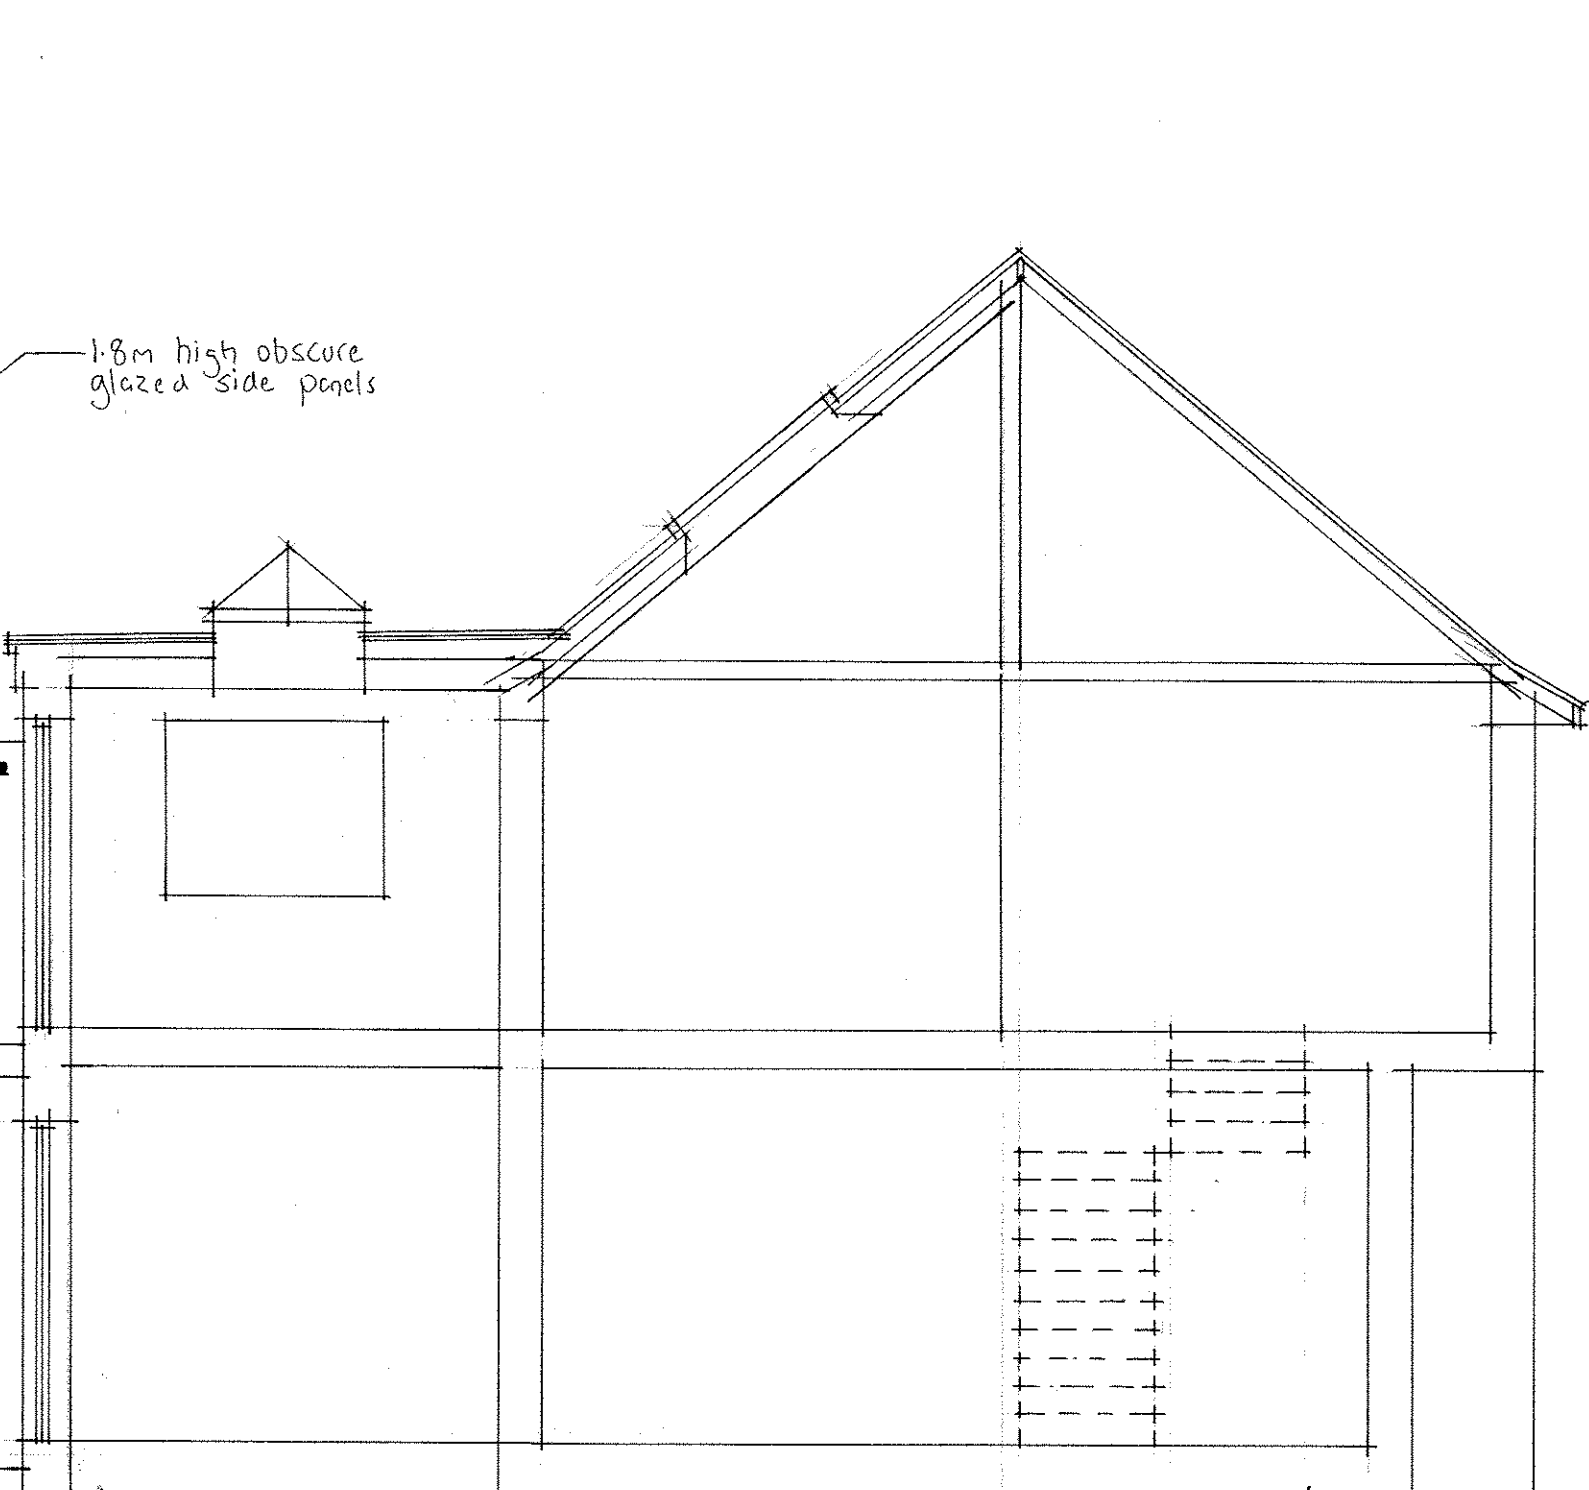


Section

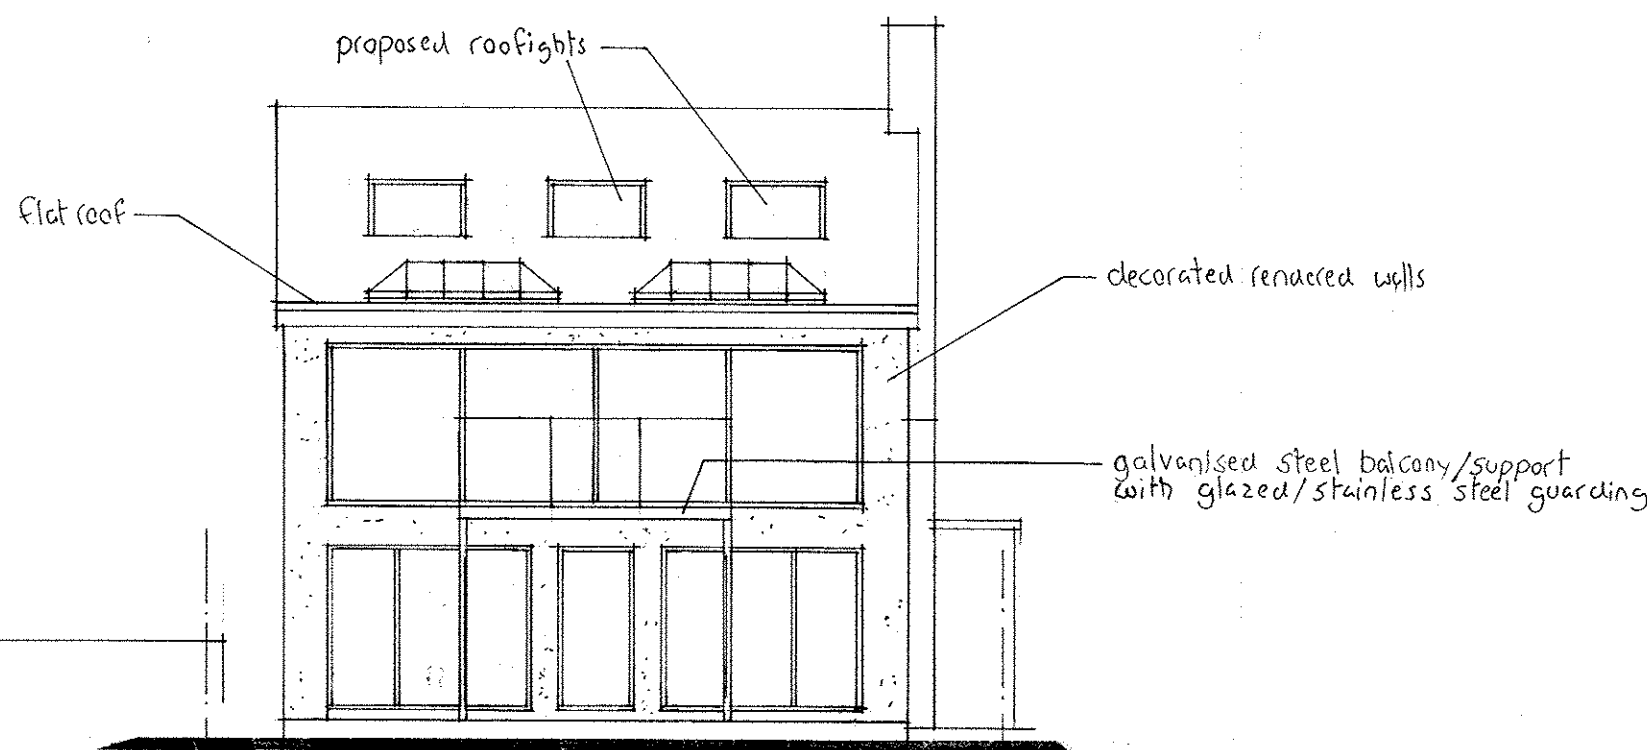


South Elevation

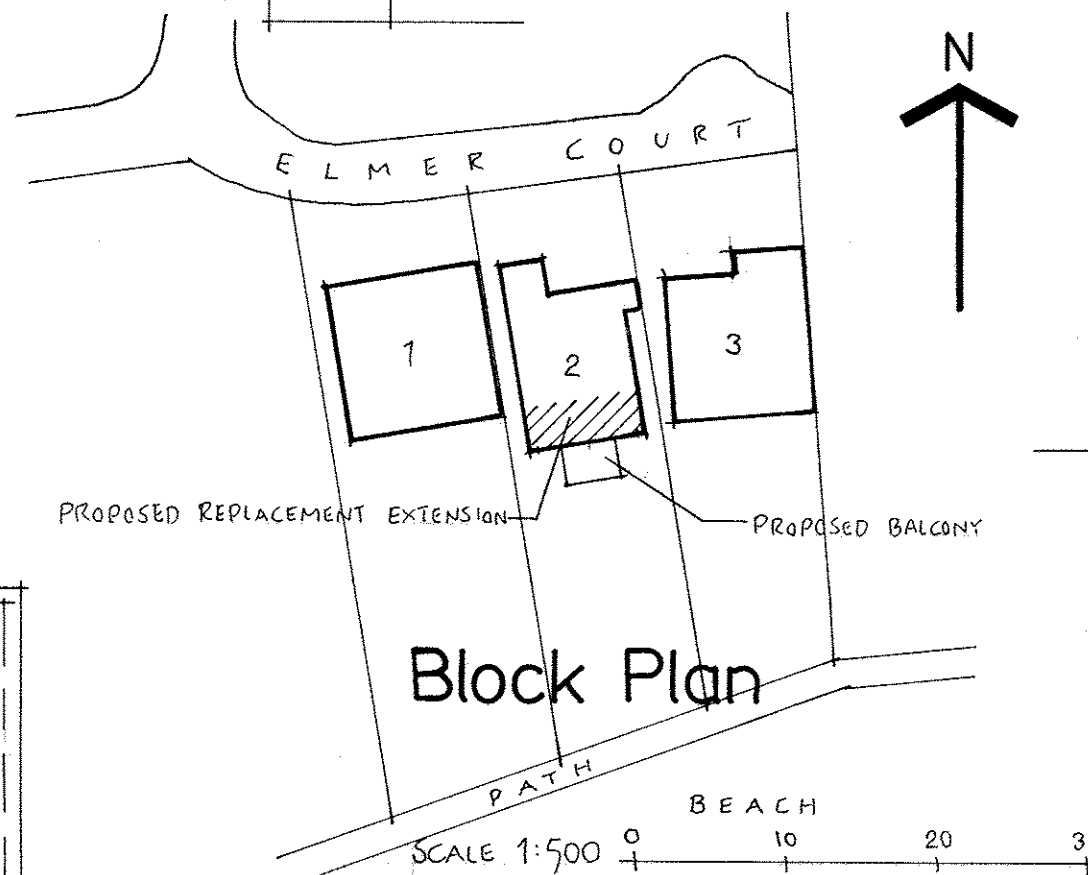


Block Plan

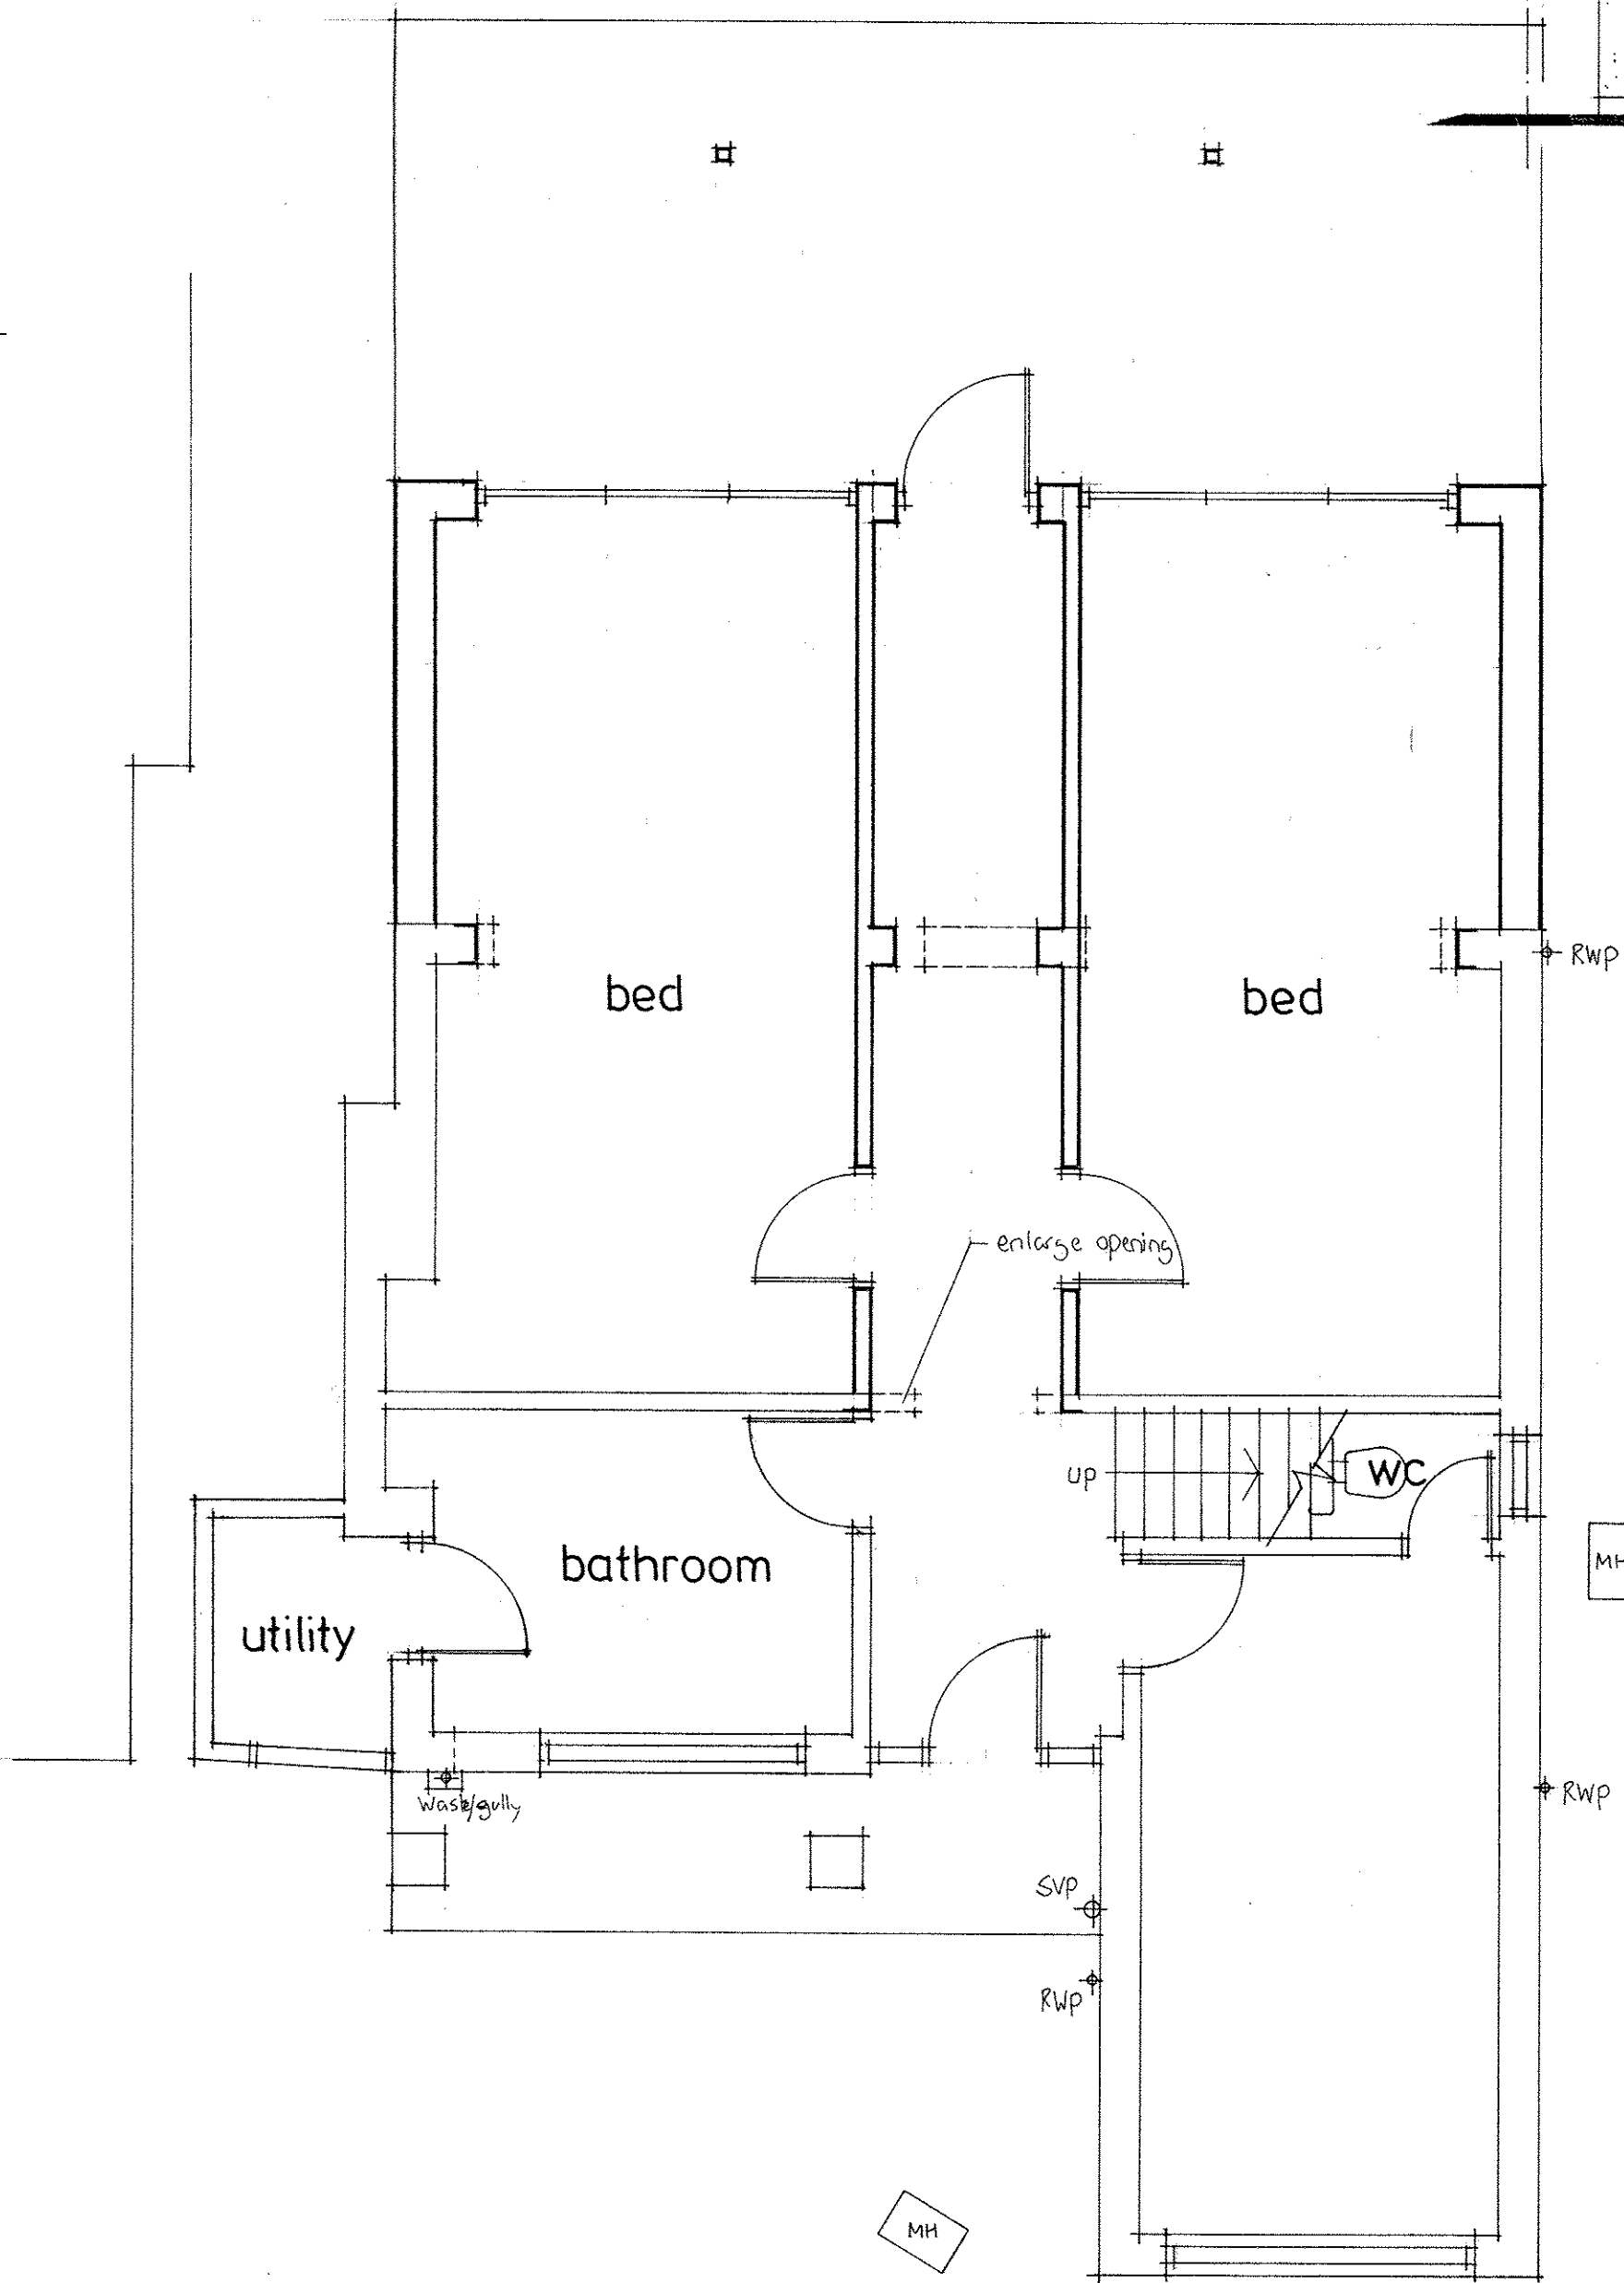

Ground Floor Plan

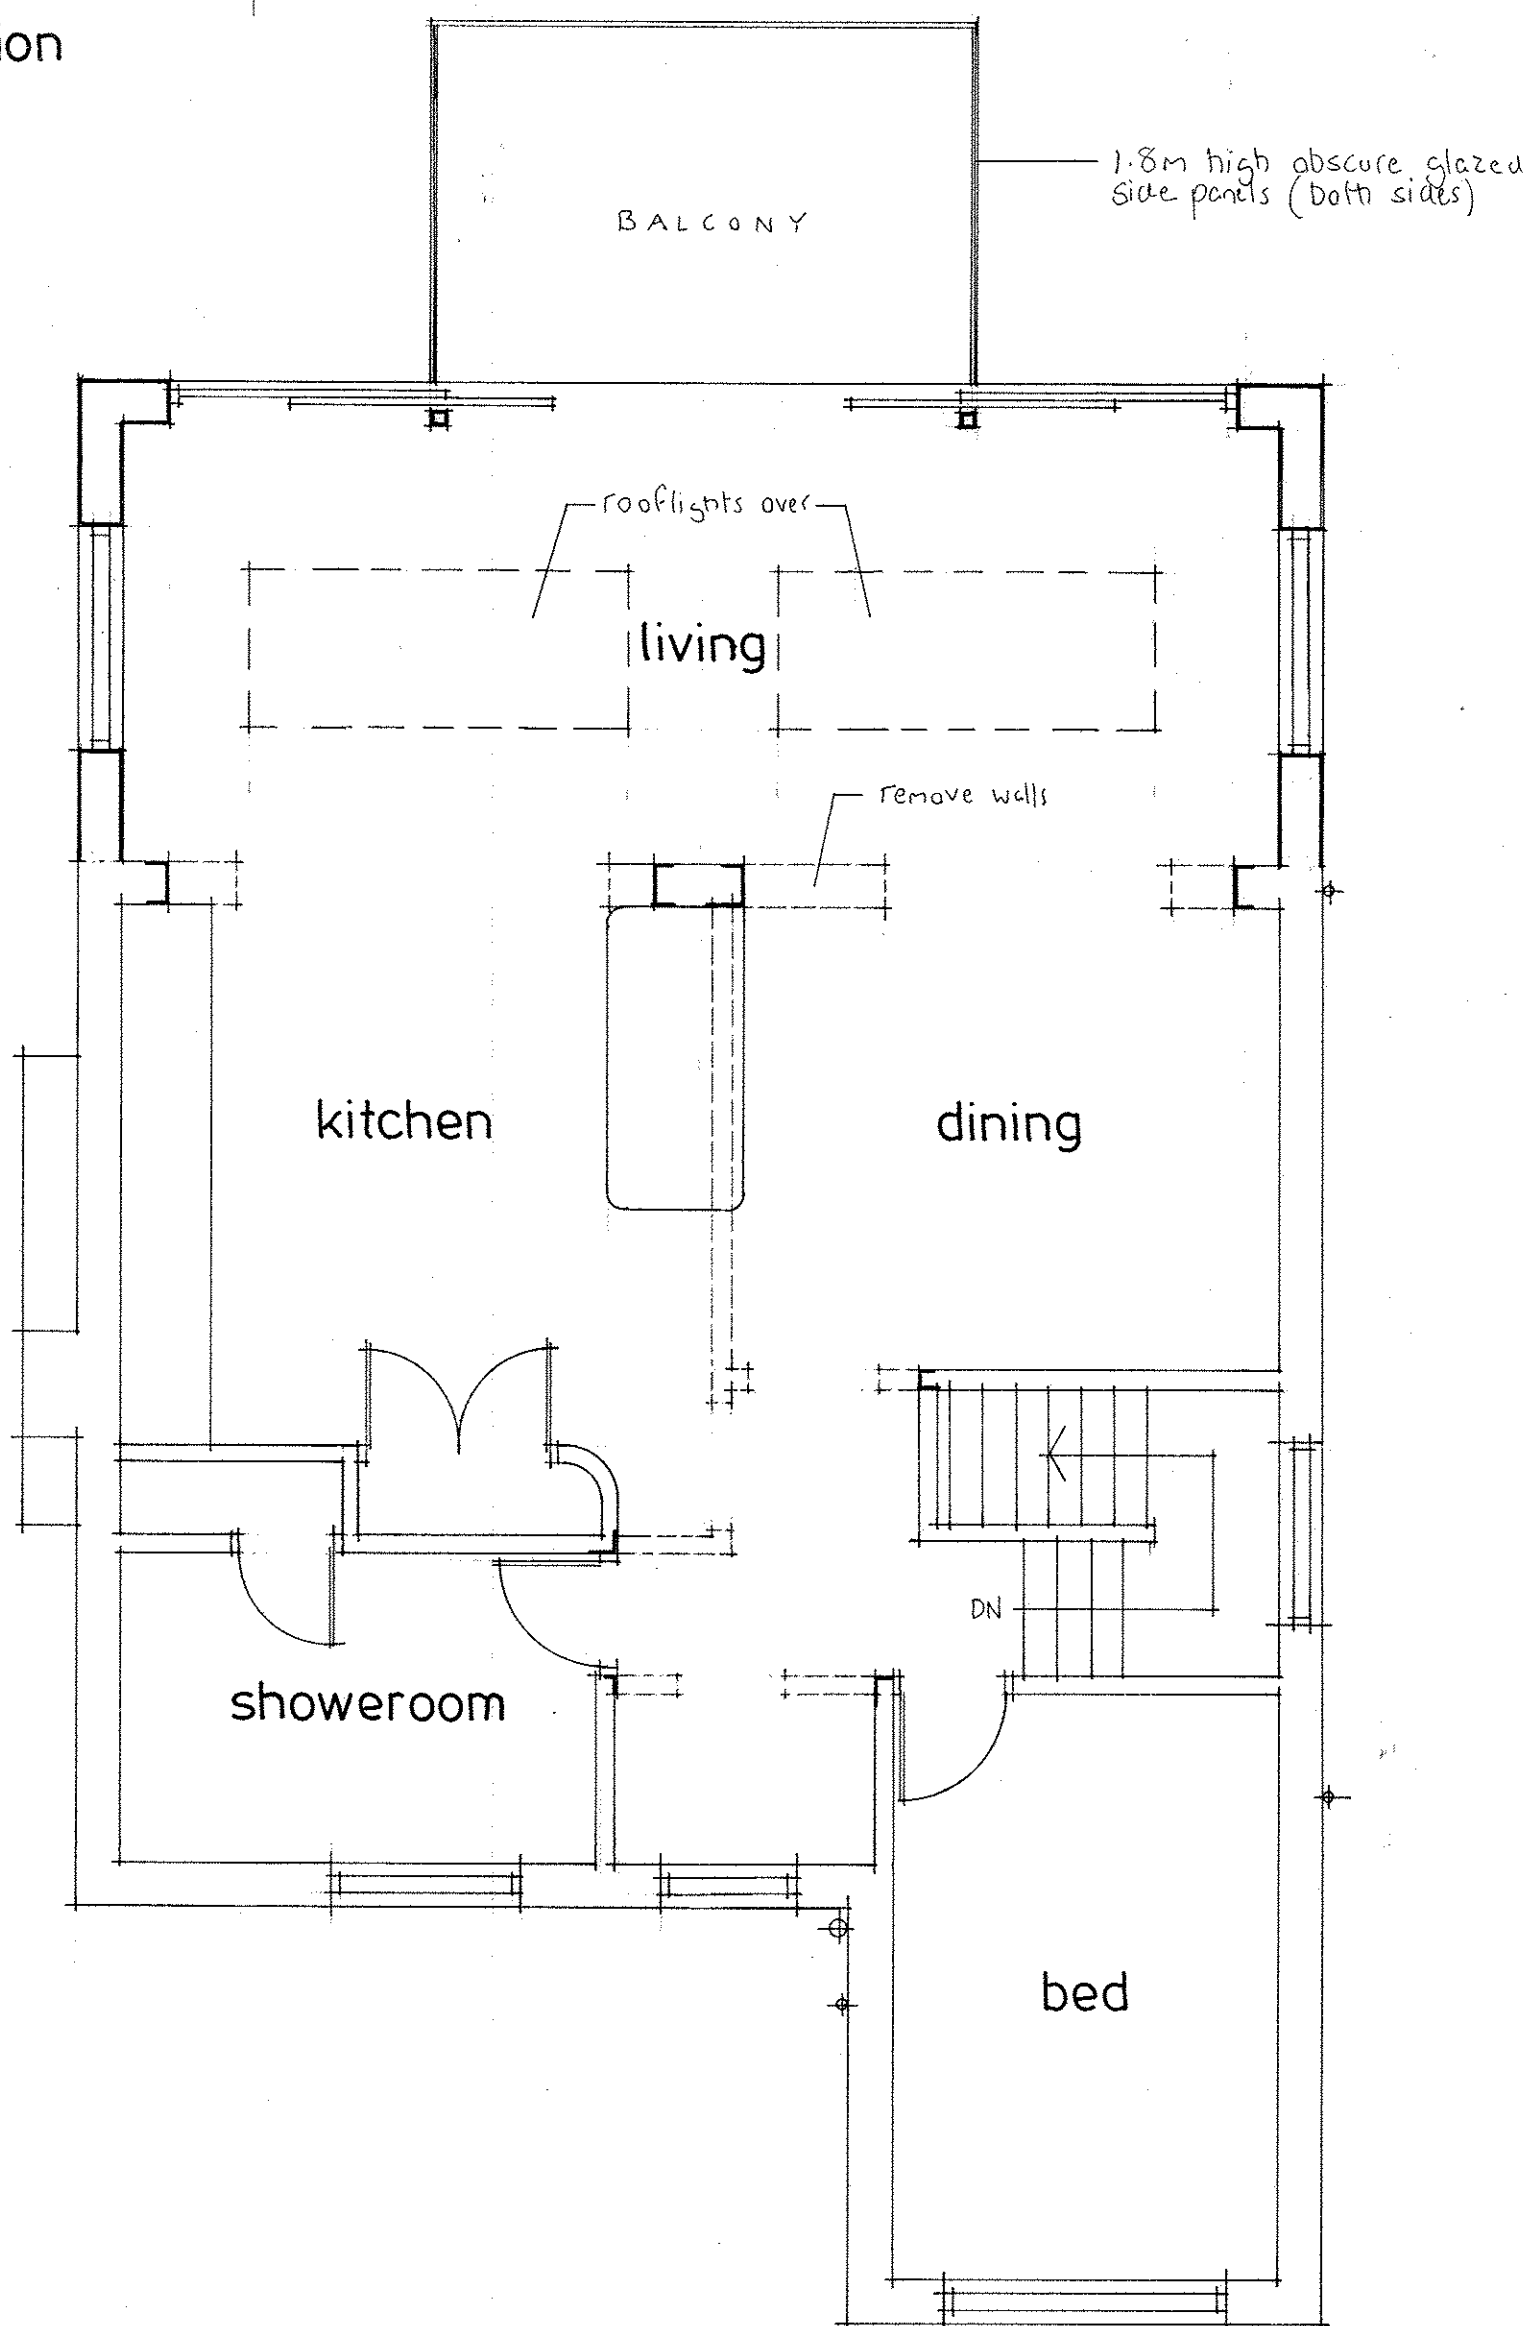

First Floor Plan

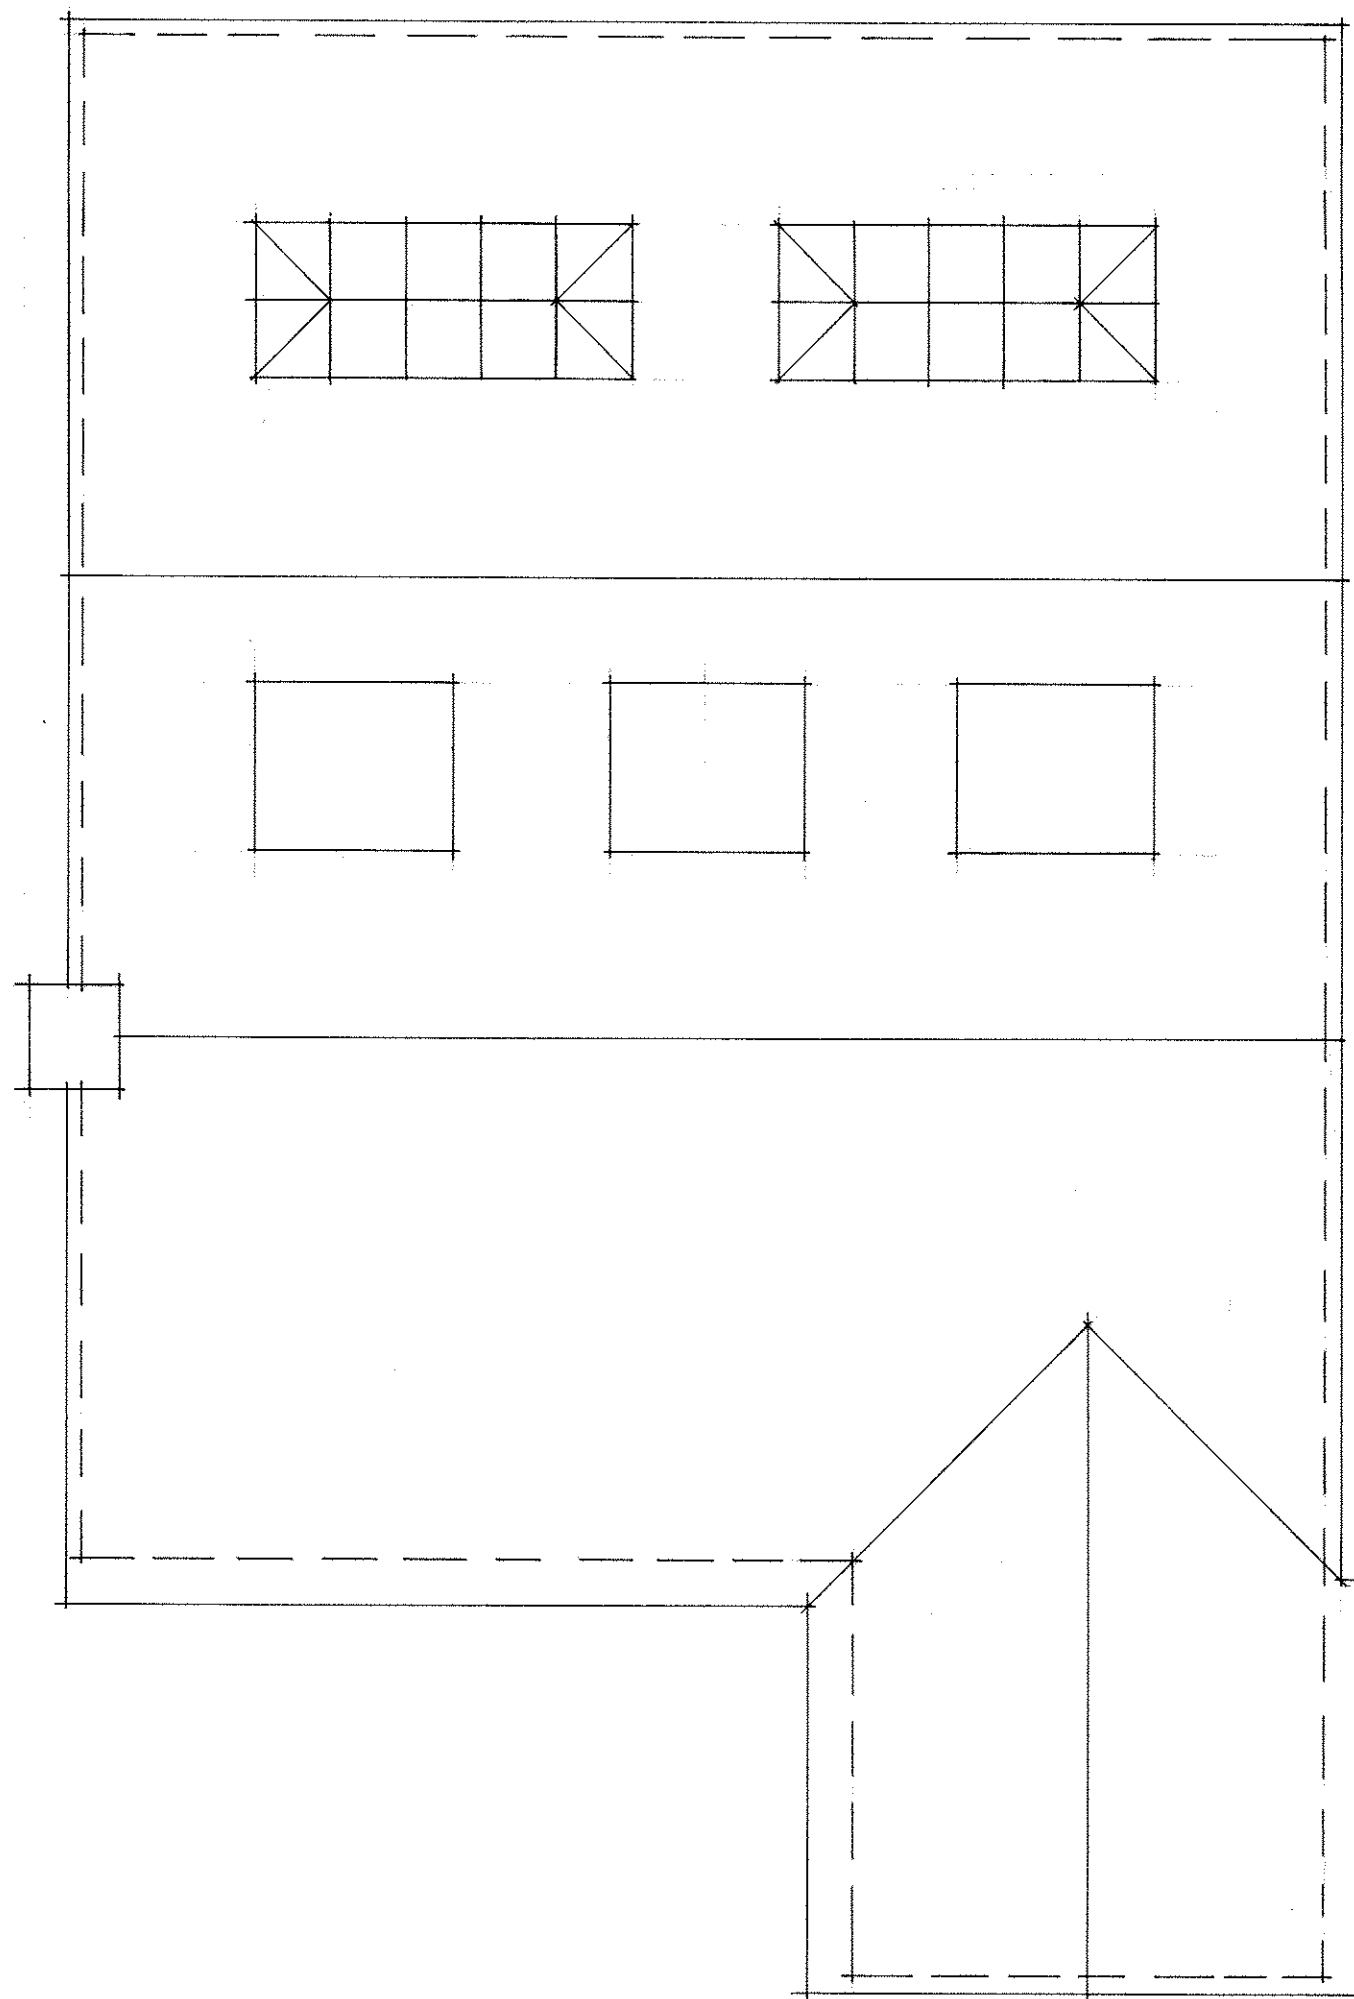

Roof Plan

REVISIONS
REV 'A' 18.5.17
Preliminary layout, elevations, balcony amended.
REV 'B' 30.5.17
Windows, rooflights amended.
REV 'C' 6.6.17
Utility room retained. Balustrading amended.
REV 'D' 7.7.17 Stair shown on West Elevation.
REV 'E' 13.9.17 - External stair removed, balcony size reduced. Glazed/stainless steel guarding shown.
REV 'F' 23.6.18 extension size windows amended. 1.8m high obscure side panels shown to Balustrade.

Do not scale from this drawing all dimensions must be checked on site. This drawing is the sole copyright of Insite Planning Ltd.

Insite Planning Ltd
5 Beechwood Avenue
Brighton, East Sussex
BN1 8ED
Tel: 01273 558118
Email: insiteplanning@yahoo.co.uk

Client:

Job:
2 Elmer Court
Bognor Regis
Proposed Replacement
Two Storey Rear
Extension
and Alterations

Date: Sept 2016 Scale: 1:50, 1:100

Drawing No. 1645/2010F