



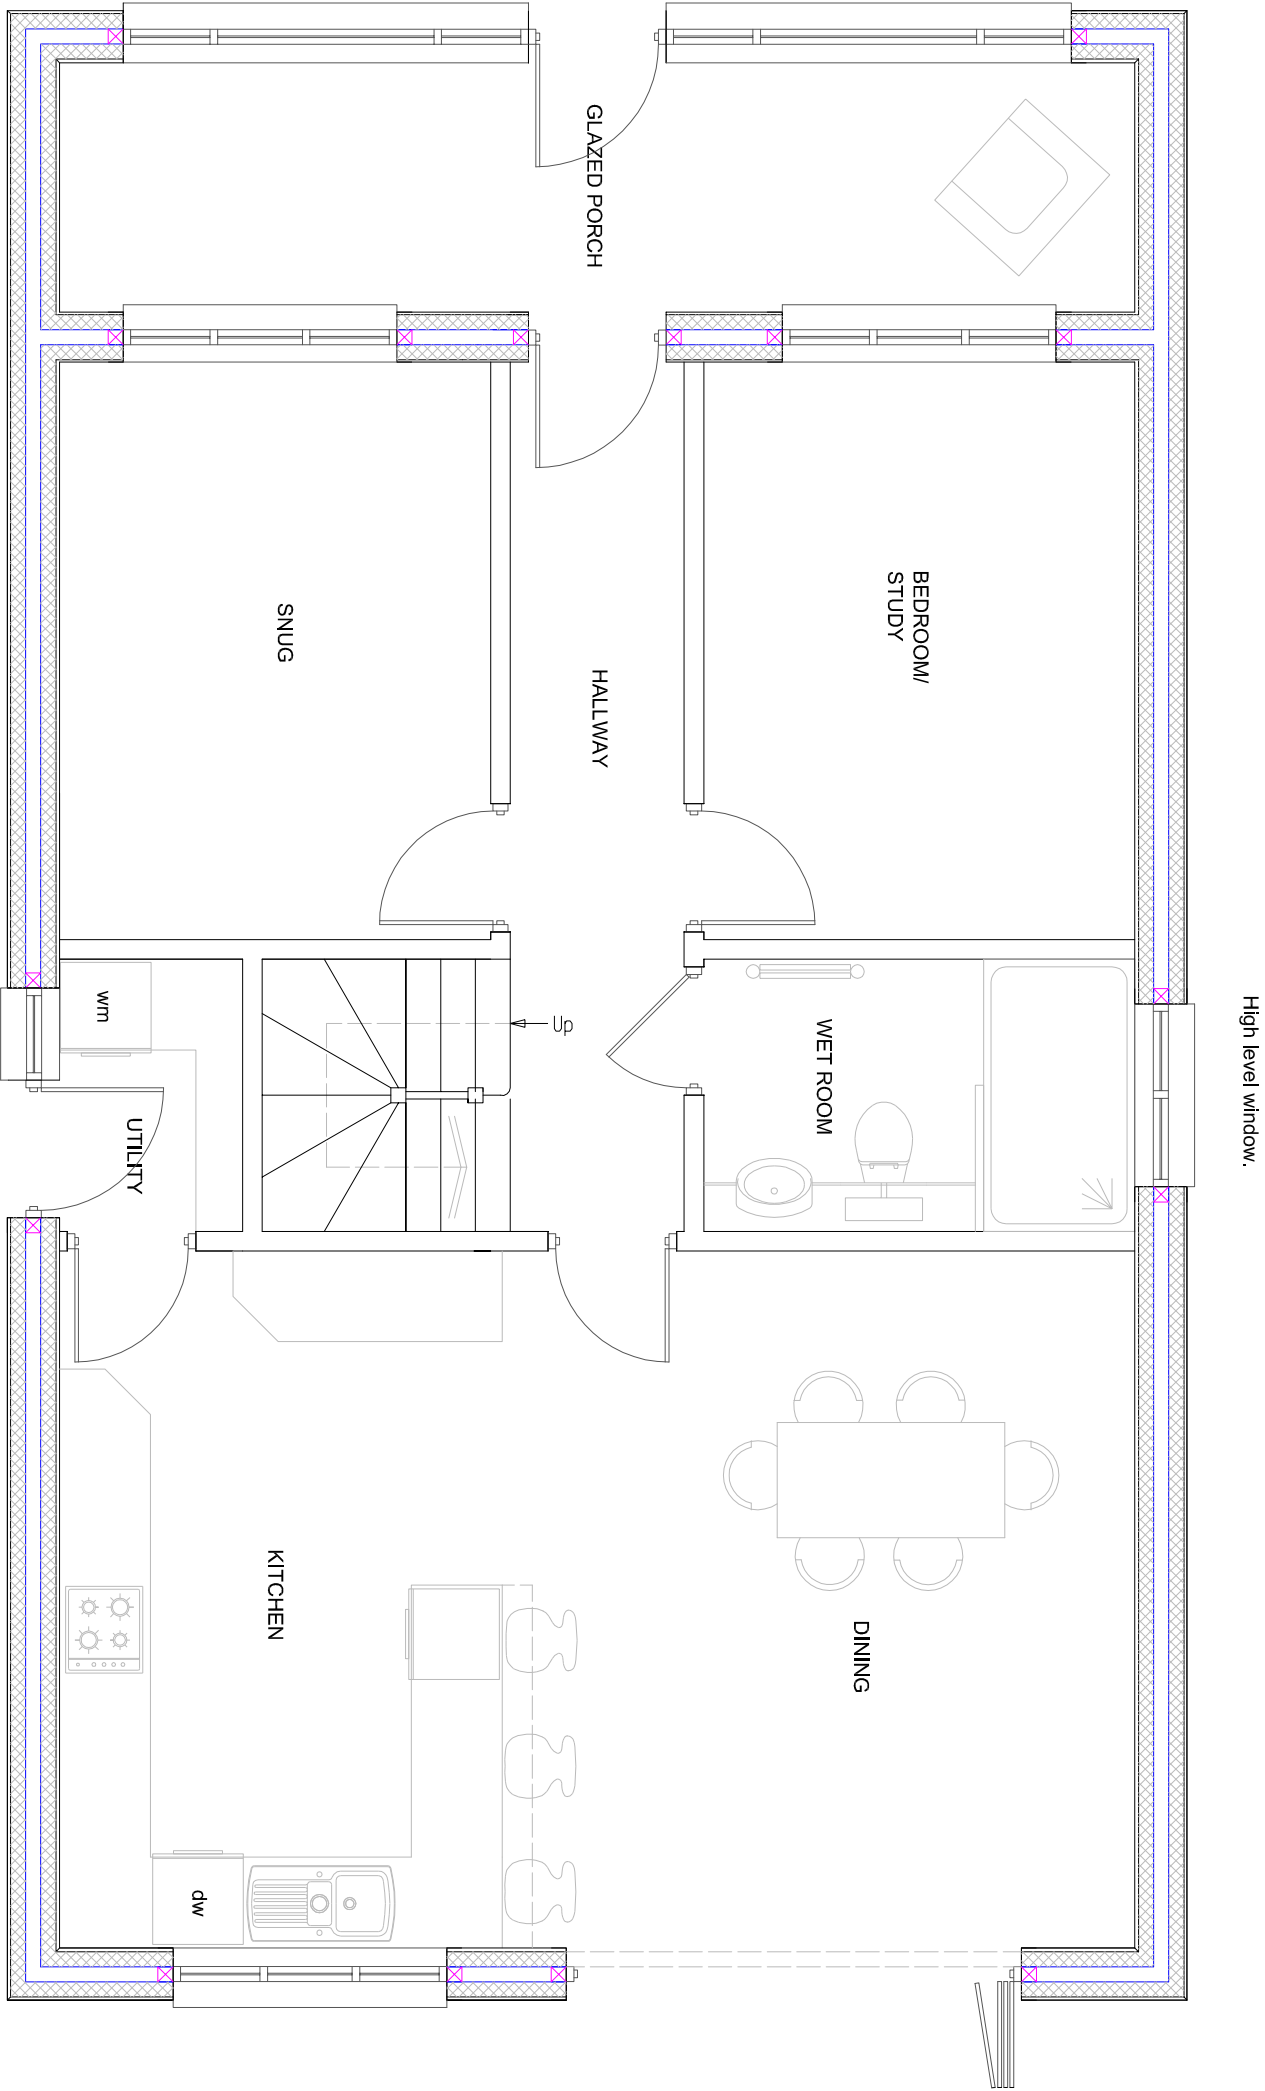

High level window.

 

PROPOSED GROUND FLOOR PLAN

Scale 1:50 on A3

SUSSEX BUILDING CONSULTANCY LIMITED

68 ANCTON WAY, MIDDLETON ON SEA,
BOGNOR REGIS, WEST SUSSEX.

SCALE - 1/50 REV - B DATE - 08/06/2021



LABC
partner

3 NORTHCOOTE ROAD
BOGNOR REGIS
PO21 8LZ
TEL/FAX - (01243) 861379