


Key


Existing walls

Proposed walls

Demolition

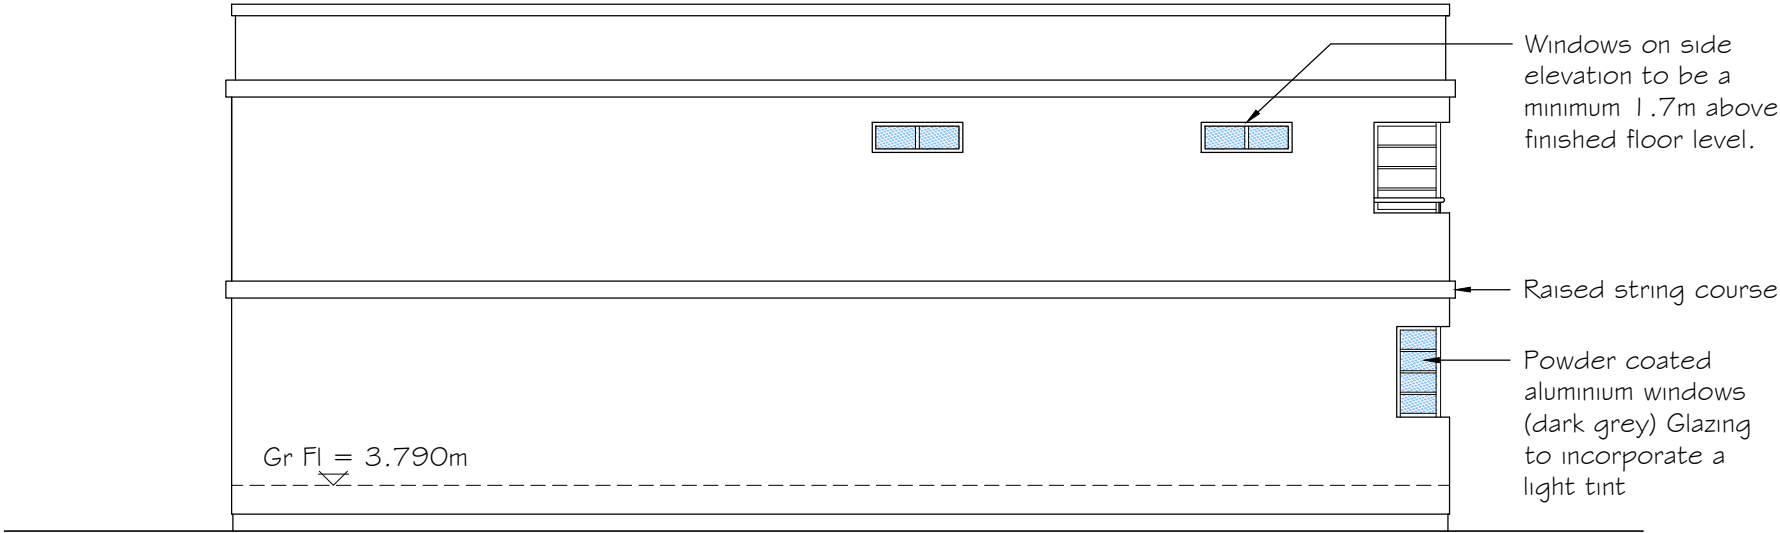

PROPOSED WEST ELEVATION @ 1:100

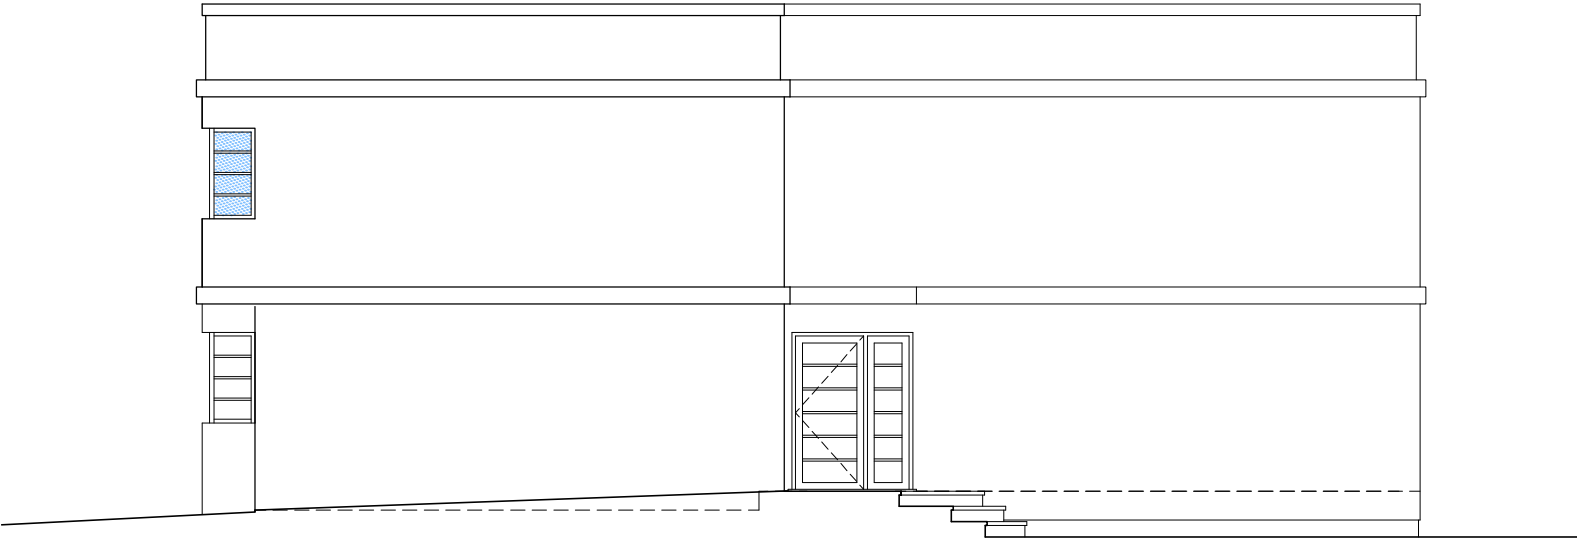

PROPOSED EAST ELEVATION @ 1:100

NOTES:

ALL DIMENSIONS TO BE CHECKED ON SITE AND VERIFIED PRIOR TO COMMENCING WORKS/MANUFACTURE. ANY DISCREPANCIES TO BE REPORTED TO NOUVEAU ARCHITECTURE

THIS DRAWING IS PROTECTED BY COPYRIGHT. IT MAY NOT BE REPRODUCED IN ANY FORM OR BY ANY MEANS FOR ANY PURPOSE WITHOUT THE WRITTEN PERMISSION OF NOUVEAU ARCHITECTURE

ISSUED FOR PLANNING PURPOSES ONLY

Rev	Date	Description
Revisions		

CLIENT:

Mr & Mrs Hudlass-Galley
Touchwood
Pagham Road
Lagness
Chichester PO20 1LL

PROJECT:

Replacement Dwelling
72 Ancton Way
Bognor Regis
PO22 6JP

DRAWING TITLE:

Proposed Elevations
(2 of 2)

PLANNING APPLICATION

NOUVEAU ARCHITECTURE

9 Bere Lane
Knowle Village
Hampshire
PO17 5GL
Tel: 01329 833396
Email: info@nouveau-architecture.co.uk
Web: www.nouveau-architecture.co.uk

NOUVEAU
ARCHITECTURE

SCALE:	As shown @ A3	
DATE:	July 2017	
DRAWN:	ASW	
CHECKED BY:	CW	
DRAWING NO:		
N265	PL06	*