



Scale Bar (1:100)




Scale Bar (1:50)

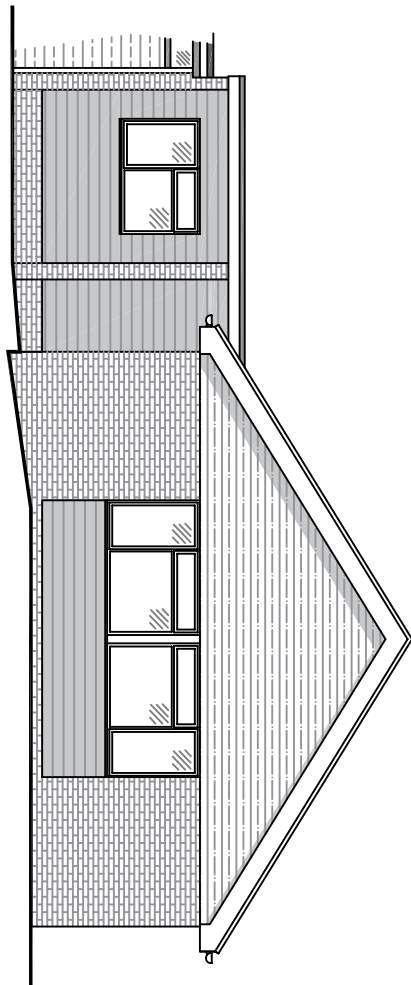


Proposed Front (East) Elevation (Scale 1:100)

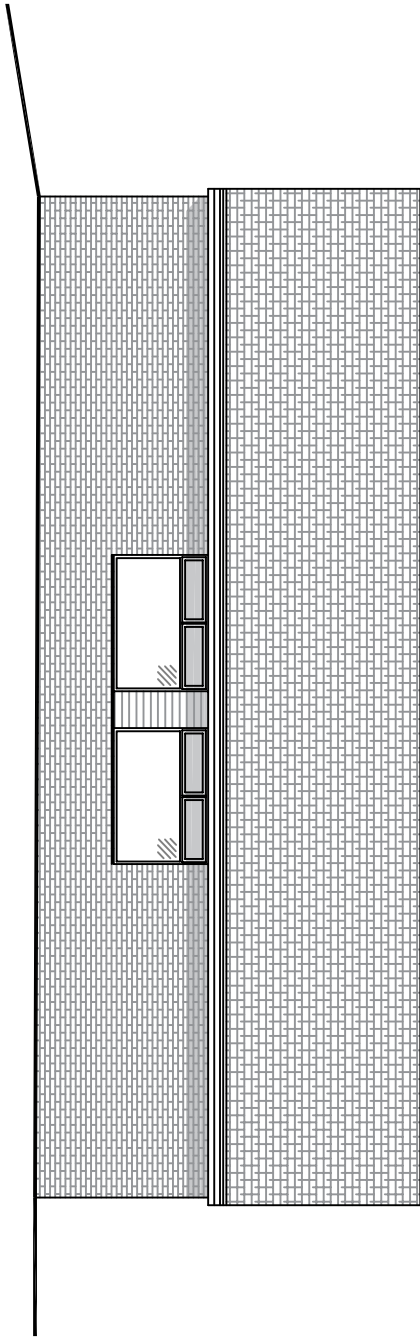


Proposed Side (North) Elevation (Scale 1:100)

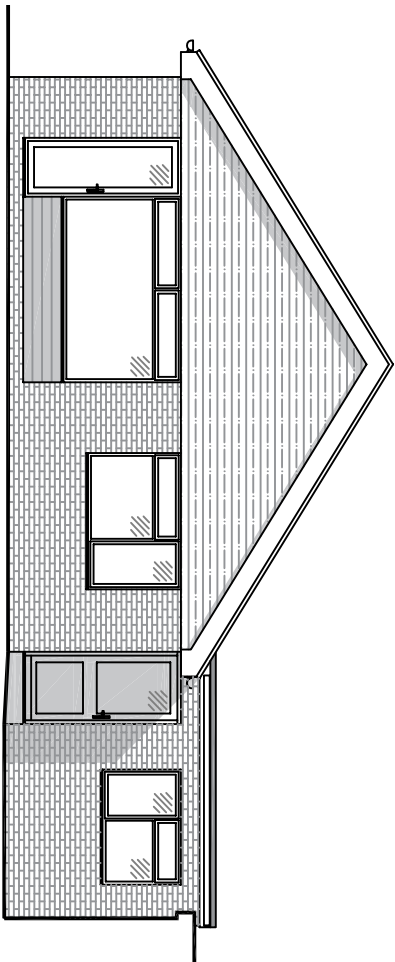


Proposed Rear (West) Elevation (Scale 1:100)

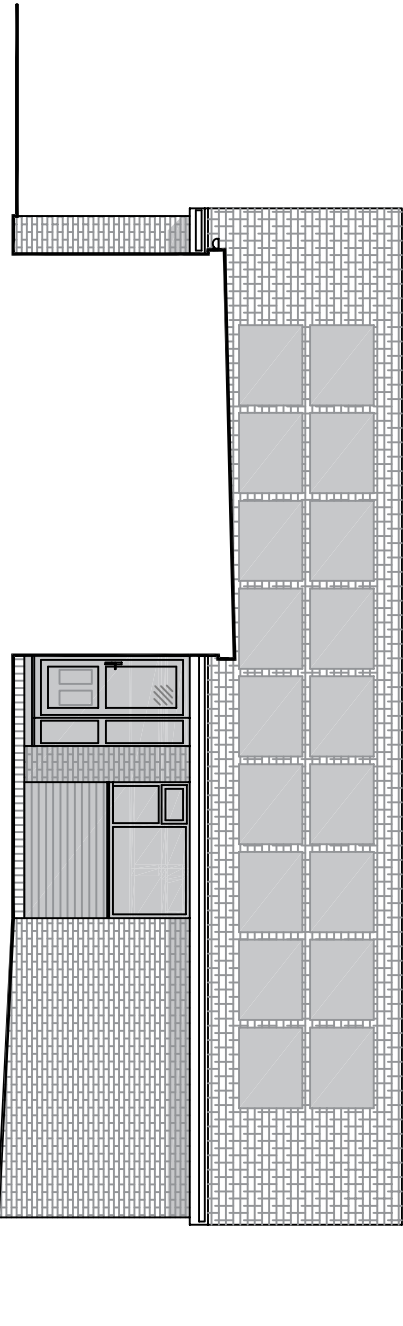

Proposed Side (South) Elevation (Scale 1:100)

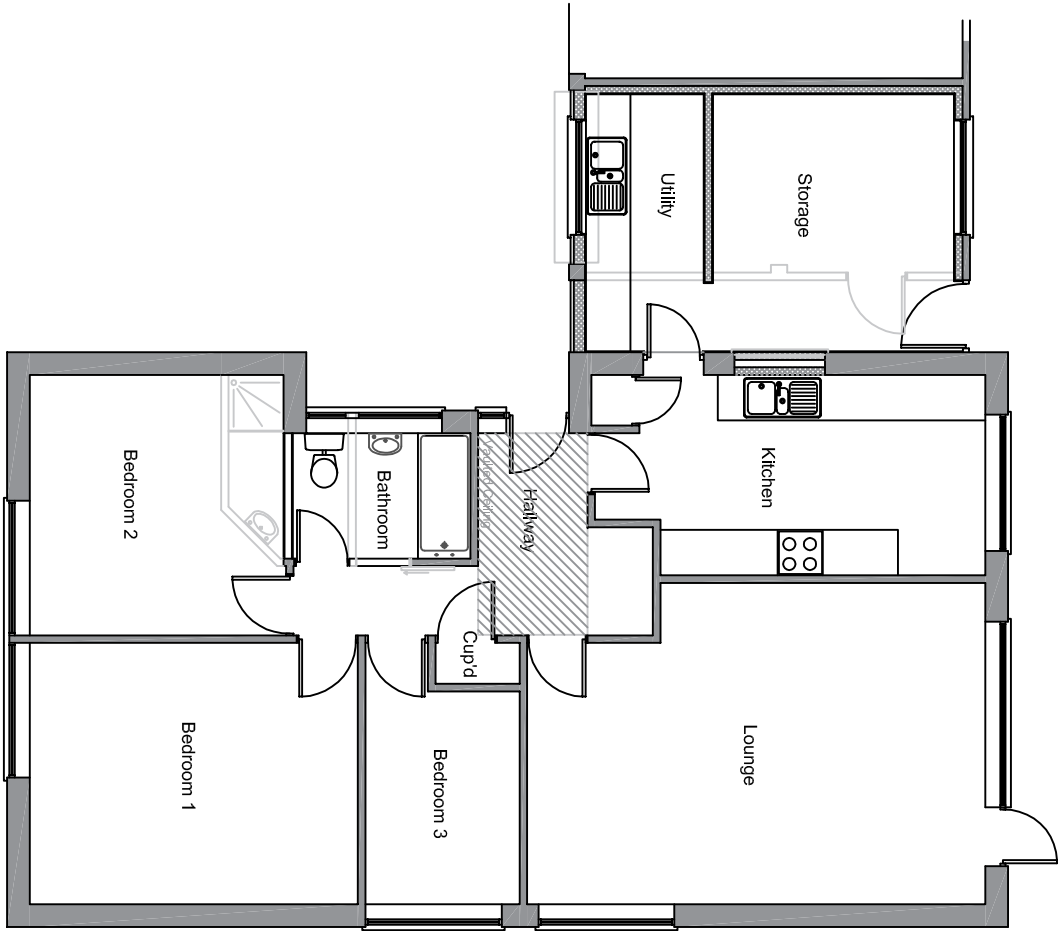

Proposed Ground Floor Plan (Scale 1:100)

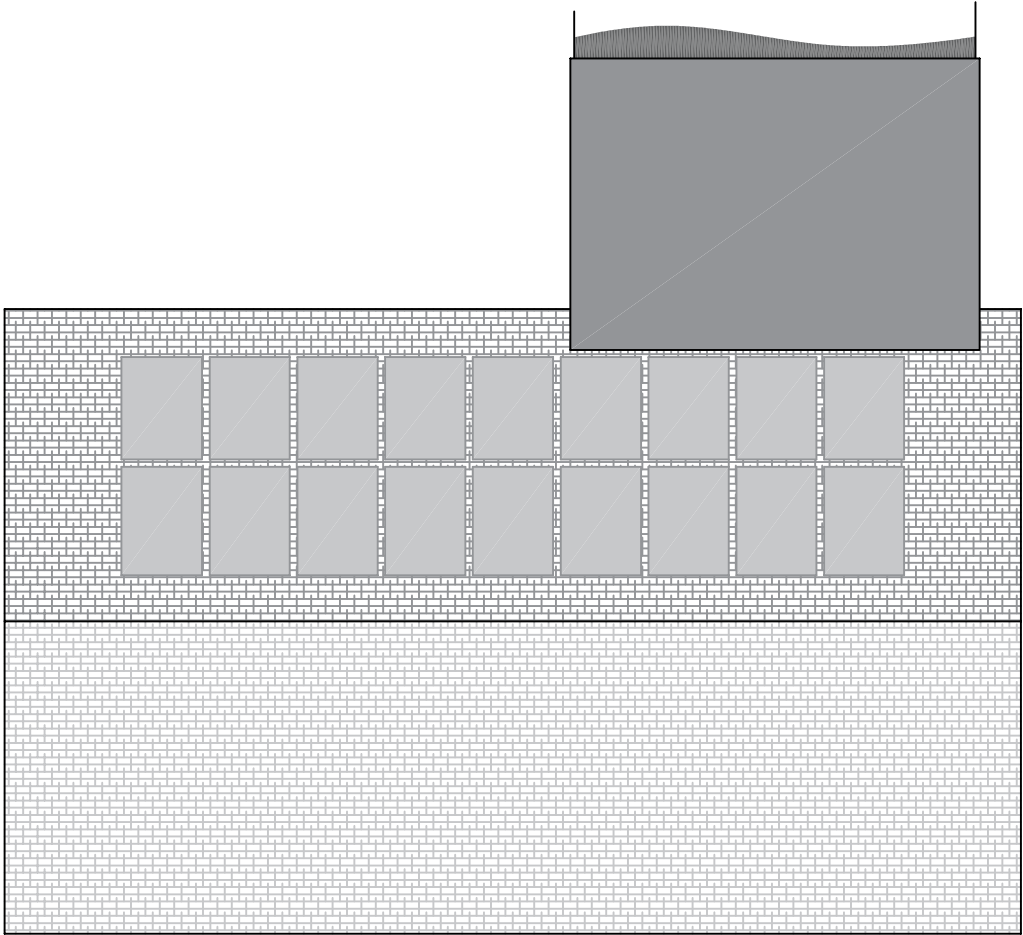

Proposed Roof Plan (Scale 1:100)

revisions				
project		Conversion of garage and internal alterations		
client		Downsview Associates Chartered Surveyors		
drawn by		Derek Willsie		
checked by		Derek Willsie		
date		November 2020		
scale		As noted @ A2		
drawing number		2020.296.02		