



- Notes:**
- 1. Do not scale from these drawings. (Unless for planning purposes)
 - 2. Drawings to be read in conjunction with the structural calculations and the building notes provided.
 - 3. These drawings are for Building Control approval only.
 - 4. The client / contractor is advised to read the separate notes and the details provided in the structural calculations regarding the CDM regulations.
 - 5. The property owner is reminded to serve a Party Wall Notice on any adjoining owner should they need to do so under the requirements of the Party Wall Act 1996.
 - 6. No work should be undertaken until all consents (Planning and Building Control) have been received and approved in writing. Any work undertaken without consent is done so at the clients risk.

Existing
manhole

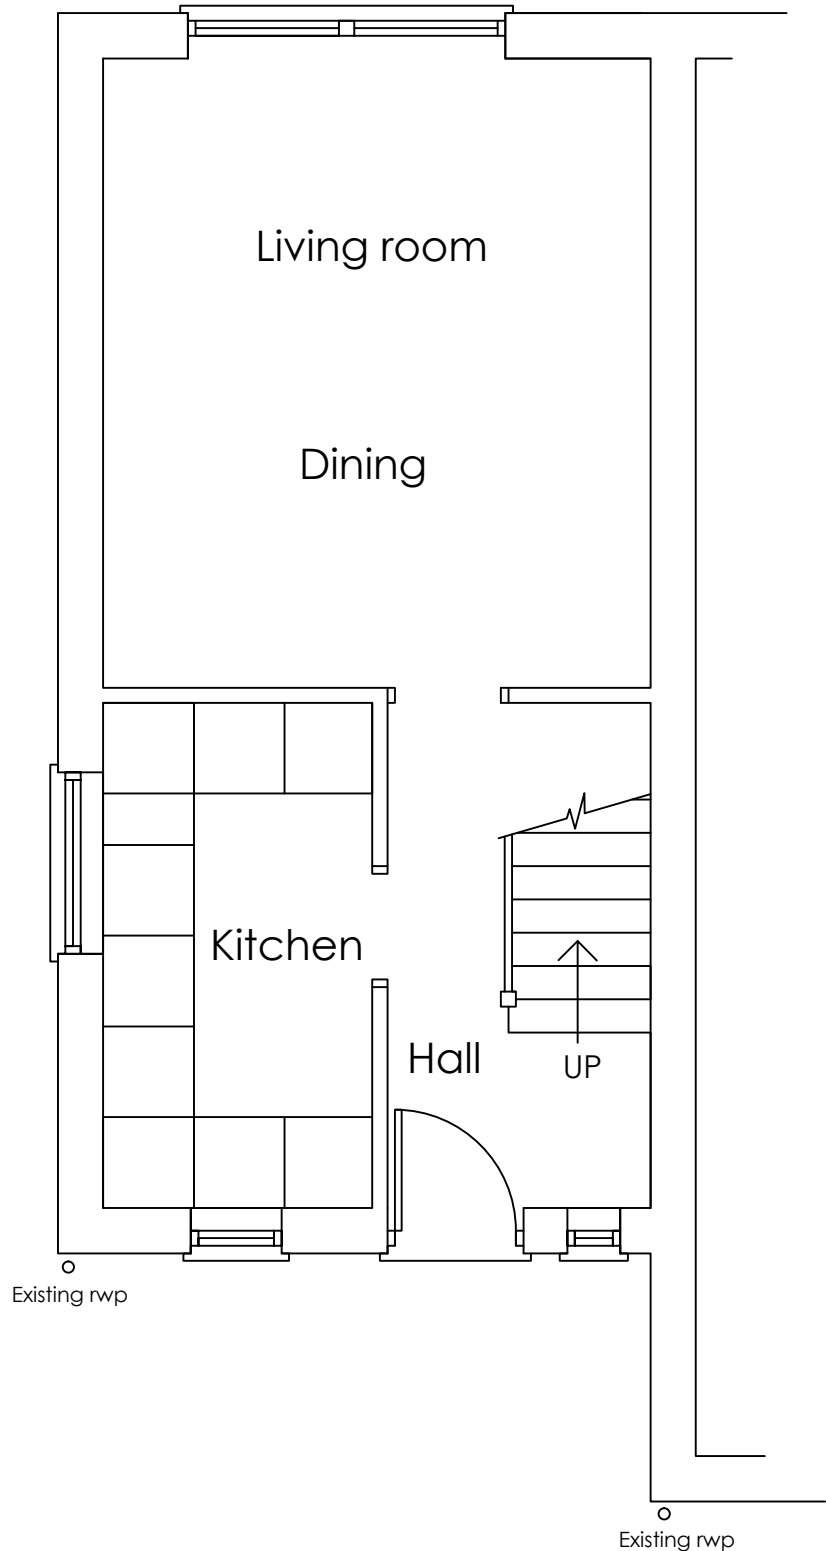


Existing
manhole

EXISTING GROUND FLOOR PLAN (No.14) 1:50

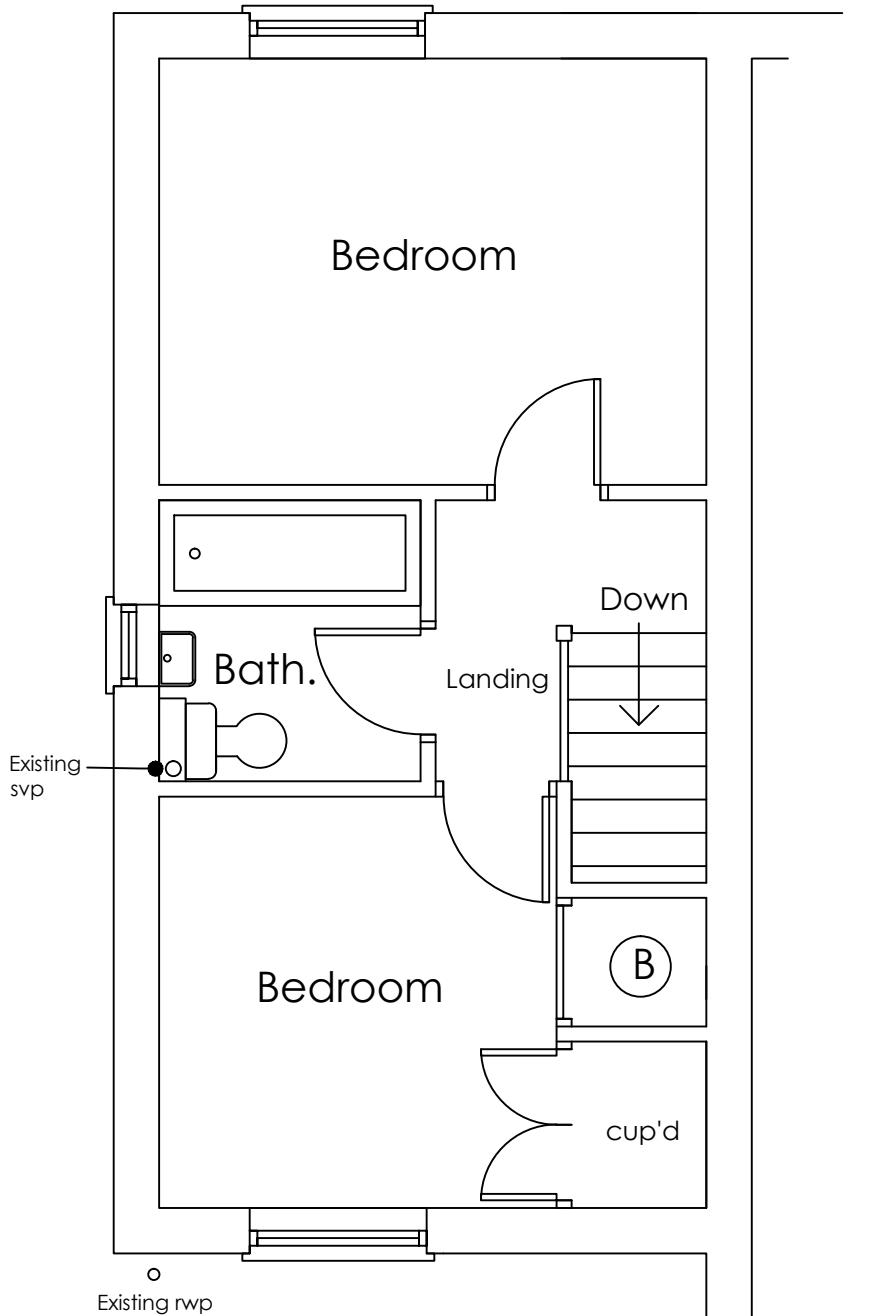

EXISTING FIRST FLOOR
PLAN (No.14) 1:50

 

ama atterbury moore associates		architectural & quantity surveying services		Unit 1 Gosling Croft Business Park Long Furlong Clapham Worthing West Sussex BN13 3UT 01903 871131 carl@atterburymoore.co.uk	
Address of works:					
14 Baldwin Close, Felpham					
Drawing title:					
Proposed Dwelling					
Date: June 2018		Scales: As shown		Paper size: A3	
				Dwg No: AR-129-01	