


This drawing is the copyright of the Architects and may not be reproduced in any way without written authority. Do not scale from this drawing use figured dimensions only. It is the contractor's responsibility to check ALL dimensions ON SITE and report any discrepancies to the Architect. This drawing must be read in conjunction with all other relevant consultant's project drawings and documentation. It is the contractor's responsibility to ensure full compliance with Building Regulation Acts. This drawing is for planning permission only and should not be used for any building purposes.

Block Plan 1:500

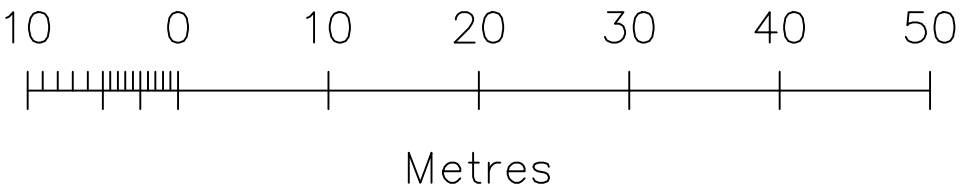

PROPOSED SITE PLAN
1:500

**SHOWING EXISTING HOUSE IN
HATCHED RED**



Paul Reed Architect
Studio Greenhouse, 18 Bond Street,
Brighton, BN1 1SD
tel: 07807 498380
paul@paulreedarchitect.co.uk

-	PPR	-	18-03-19
Rev	Drawn	Checked	Date

Pemba
18 Old Point
Middleton-on-Sea
Bognor Regis
PO22 7RY

Site Block Plan
1:500

Scale: 1:500 @ A3		
Job no:	Drawing no:	Rev:
BR 19 01	102	