



SLATE ROOF ON
TIMBER TRUSSES

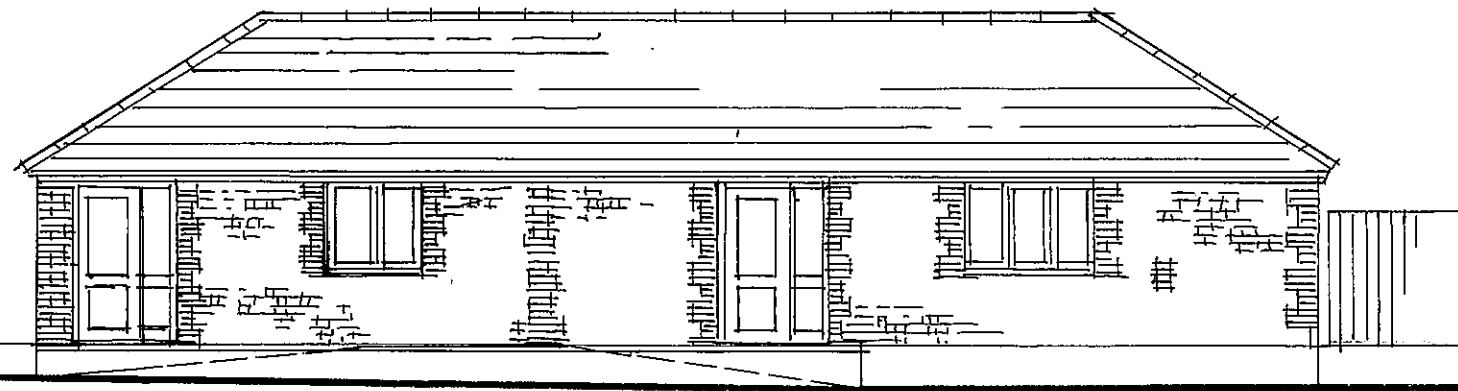


WEST ELEVATION


COURSED FLINT
BRICK QUOINS
PAINTED TIMBER JOINERY

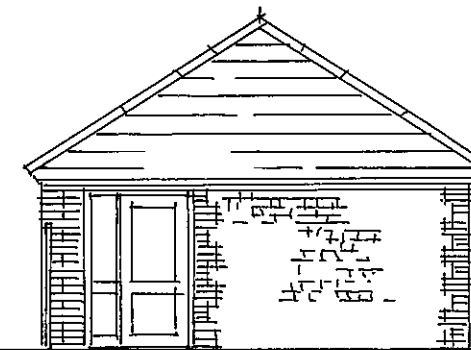

SOUTH ELEVATION

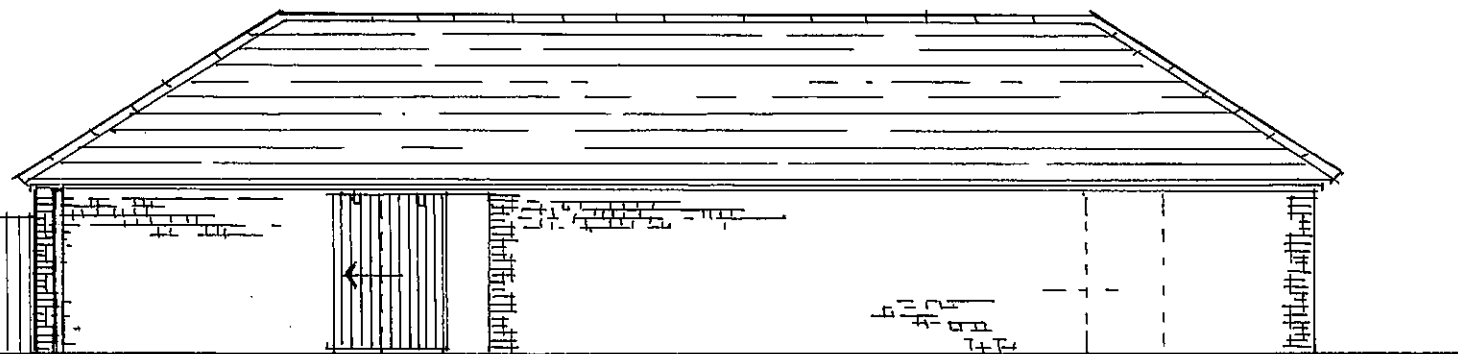


EAST ELEVATION

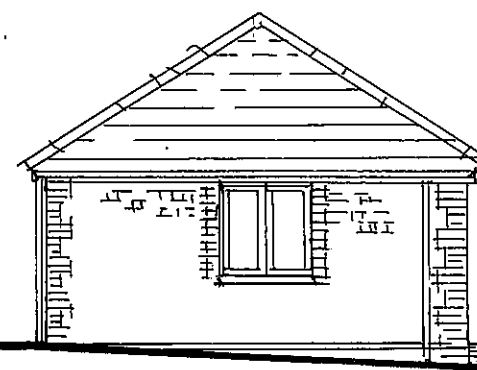

NORTH ELEVATION

EXISTING ELEVATIONS 4 • BARN/FARM SHOP

SCALE 1:100 @ A3

 

SUMMERILL ARCHITECTS

4 ROWLANDS CLOSE, BATHFORD BA1 7TZ

vivienne@summerill.com

Drawing Ref: 2056- P04

Date: March 2021 Scale 1:100 @ A2

**PROPOSED CHANGE OF USE OF EXISTING BUILDINGS
TO STORAGE, DISTRIBUTION & LIGHT INDUSTRIAL AT
QUERNSEY FARM, YAPTON ROAD, MIDDLETON ON SEA**