


SUMMERILL ARCHITECTS
4 ROWLANDS CLOSE, BATHFORD BA1 7TZ
vivienne@summerill.com
Drawing Ref: 2056- **P03**
Date: March 2021 Scale 1:100 @ A2

**PROPOSED CHANGE OF USE OF EXISTING BUILDINGS
TO STORAGE, DISTRIBUTION & LIGHT INDUSTRIAL AT
GUERNSEY FARM, YAPTON ROAD, MIDDLETON ON SEA**

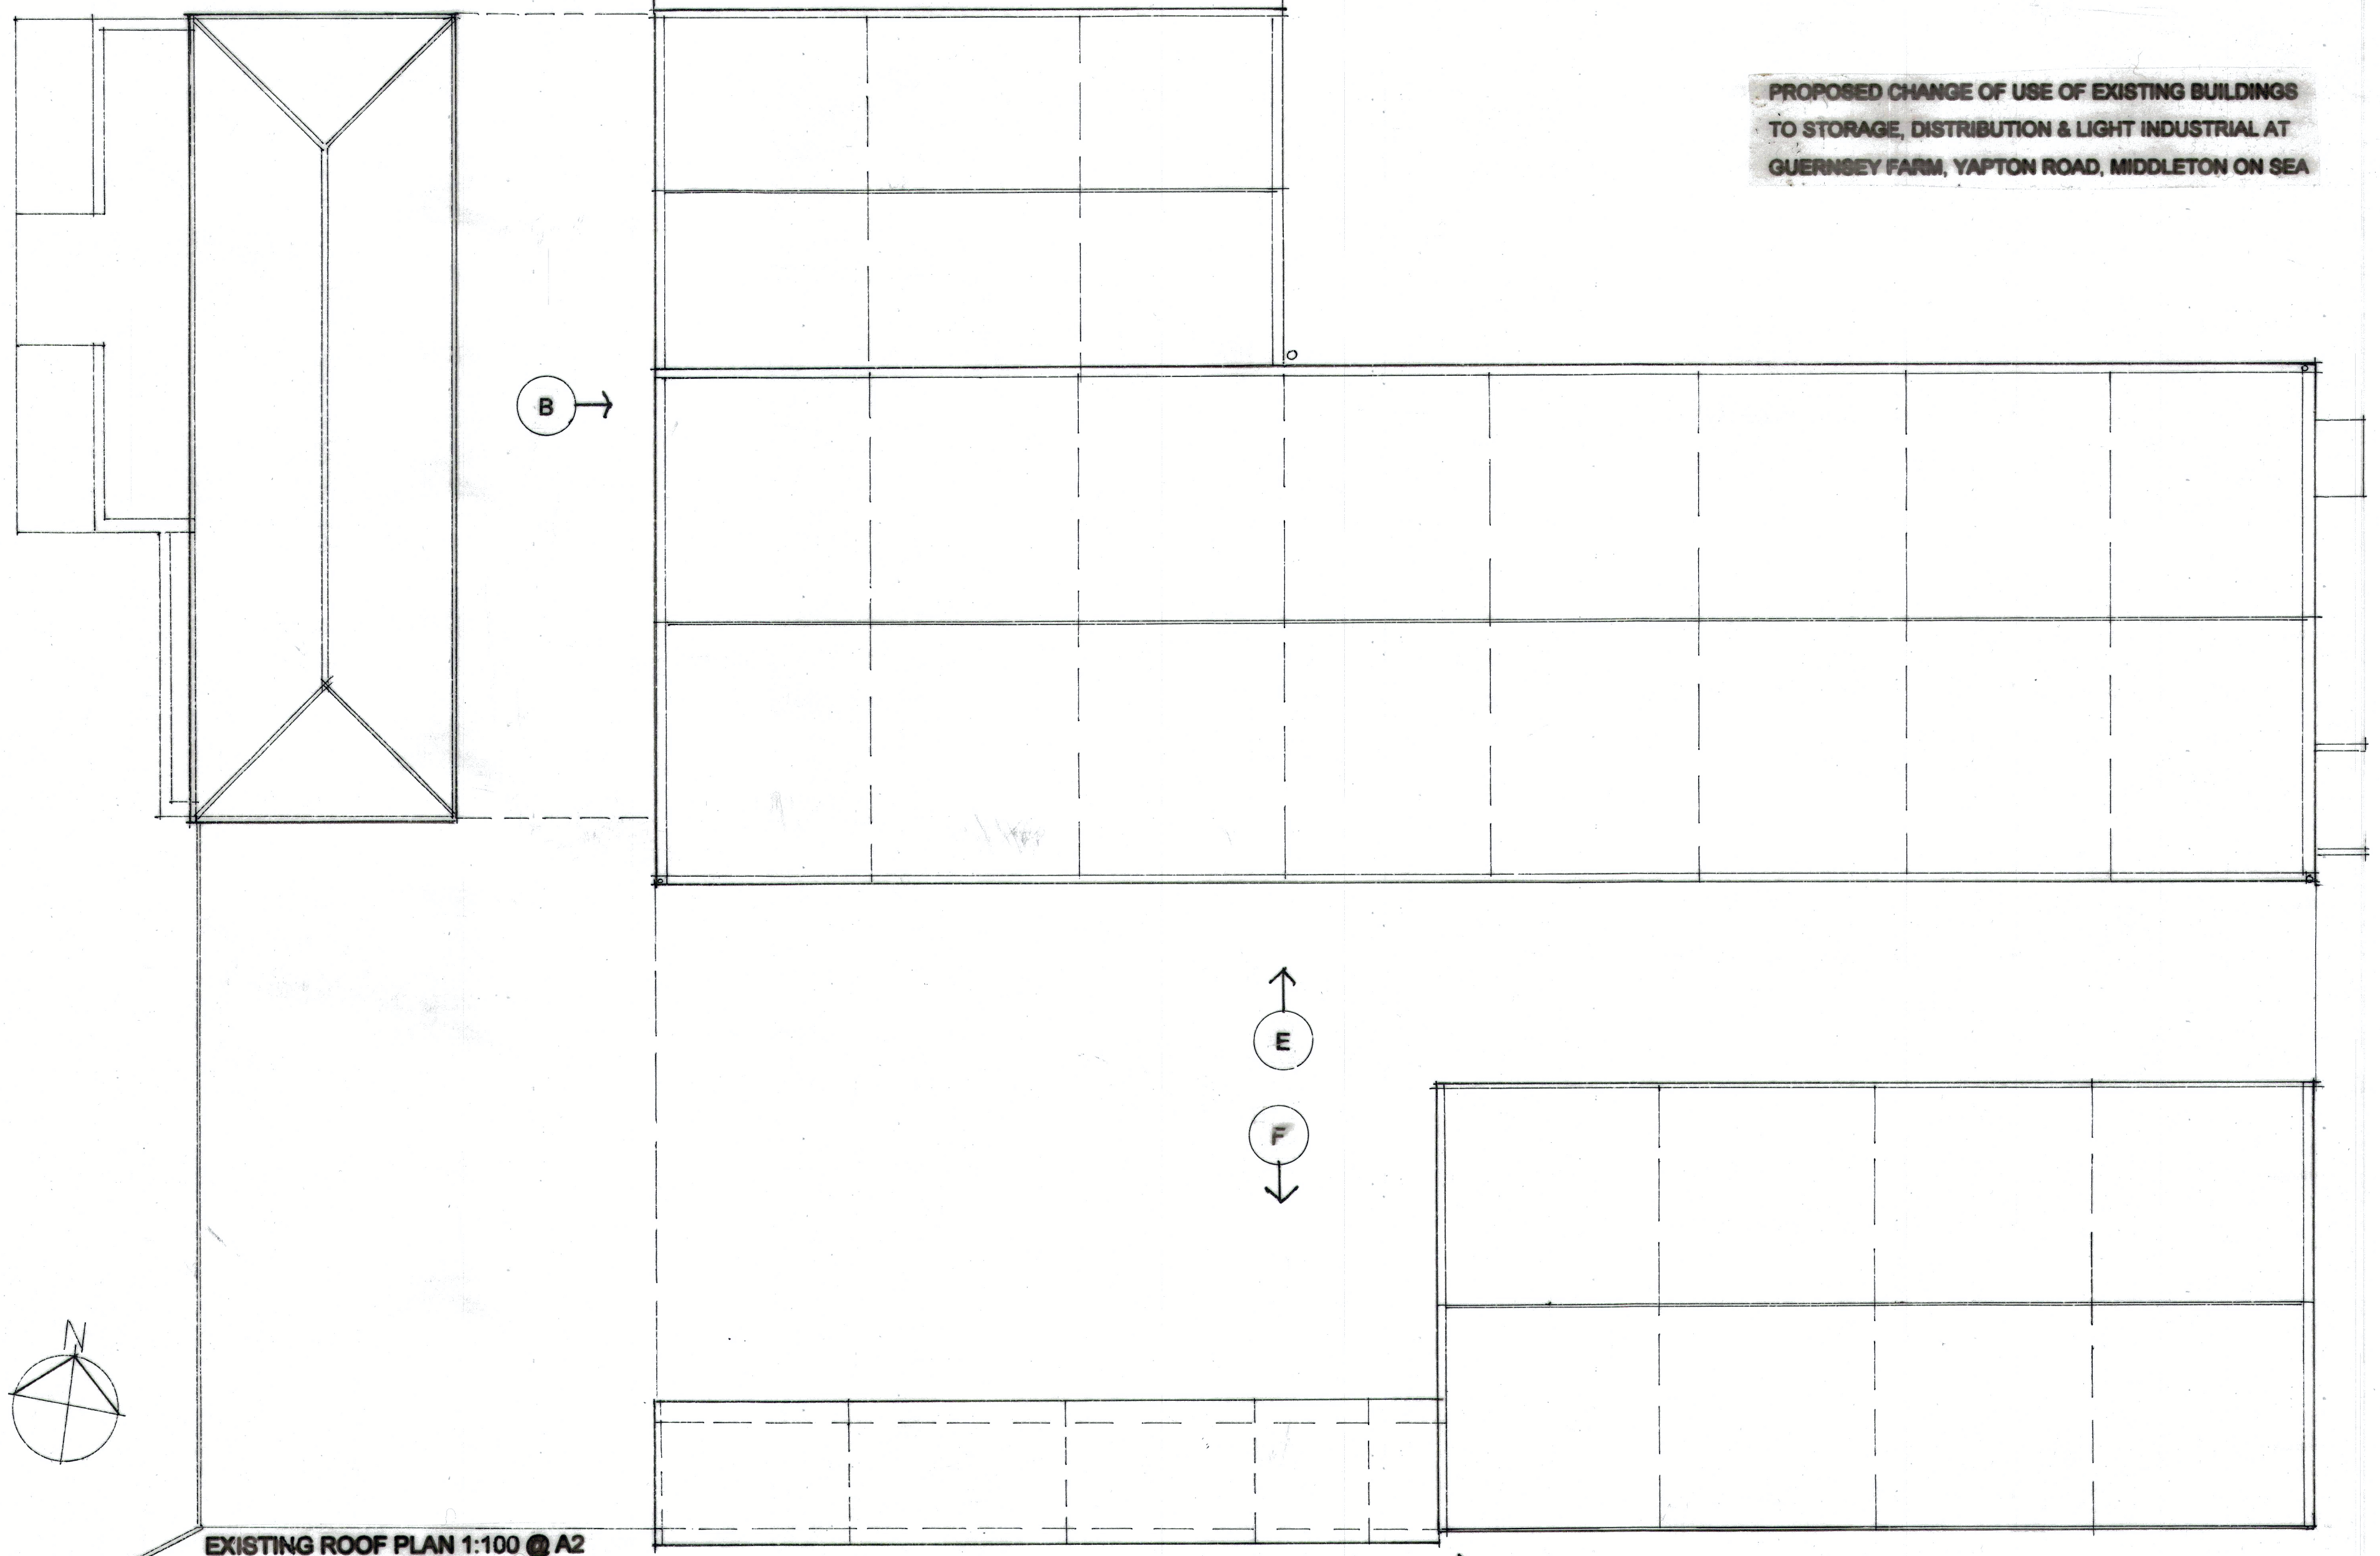

EXISTING ROOF PLAN 1:100 @ A2