


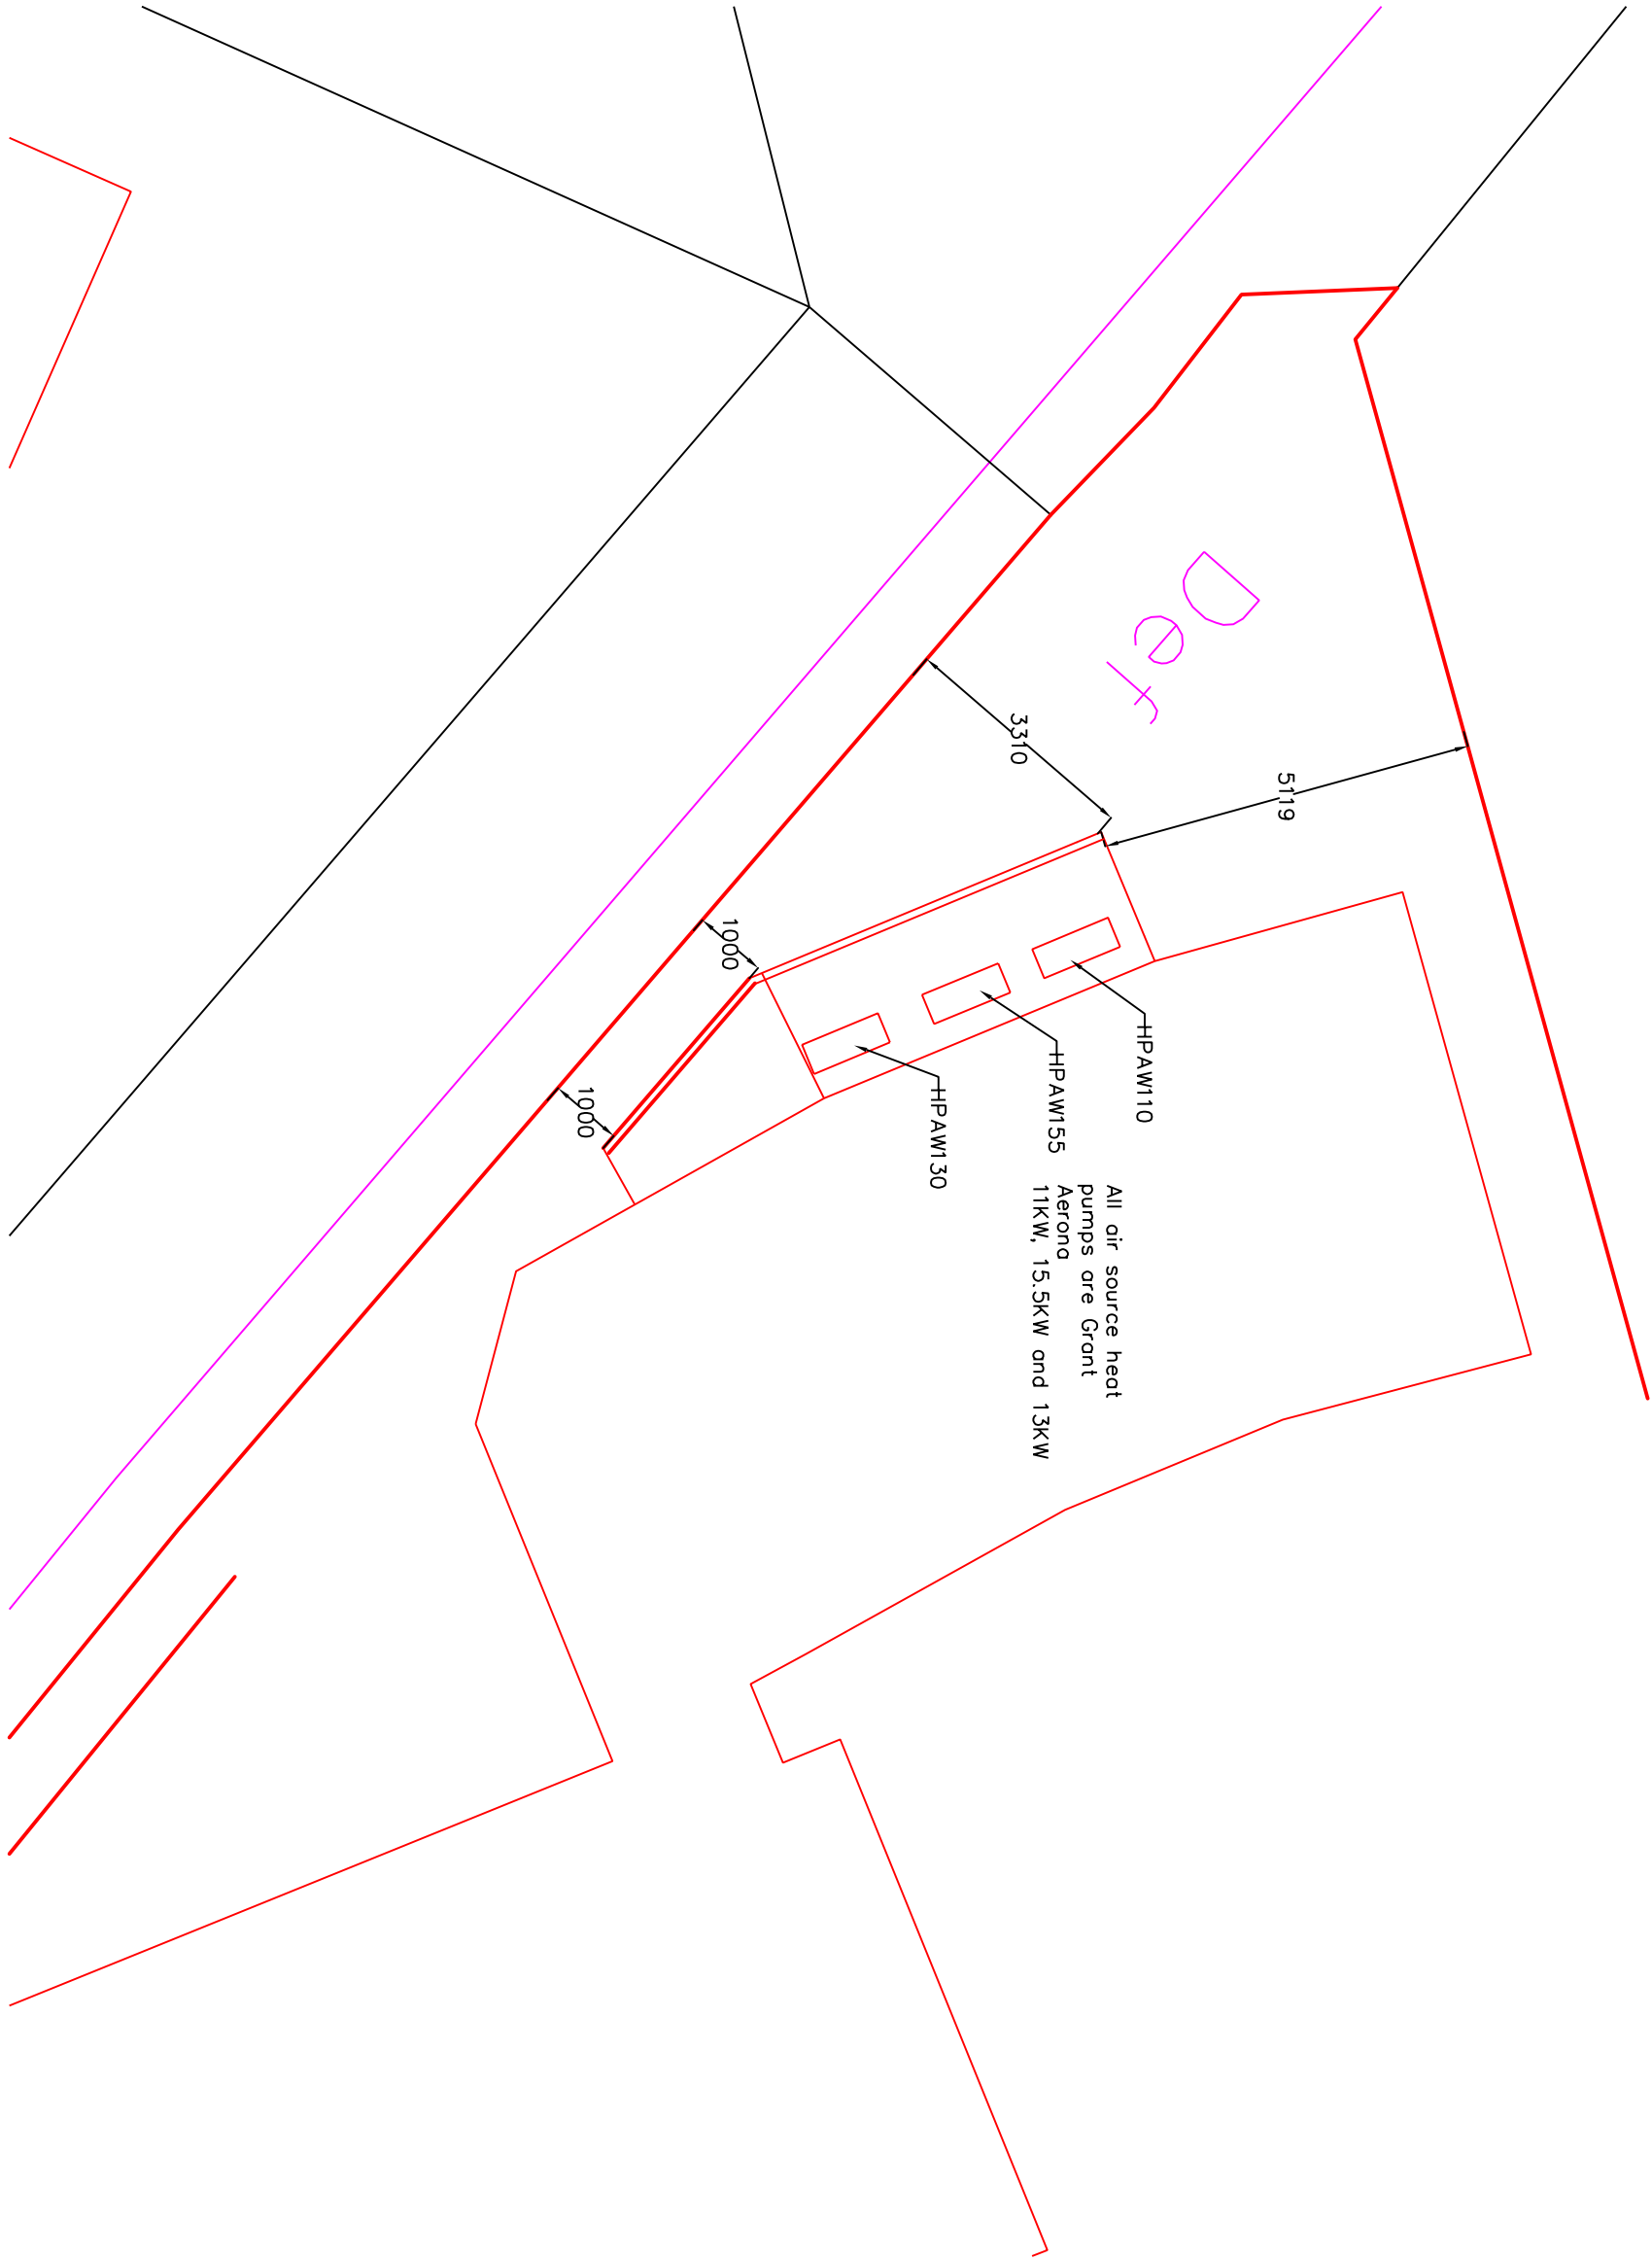

General Notes

No.	Revision/Issue	Date

Firm Name and Address
Orchard Enterprises Southern Ltd
32 Dorset Road
Bournemouth
PO21 2DU
Tel 01243 868681
Mob 07740 516328

Project Name and Address
Site plan of :
64 Sea Way
Bournemouth
West Dorset

Project Floor Plan	Sheet 3
Date 2nd March 2014	
Scale 1 : 100	