


Existing North W/West Elevation




Existing North N/East Elevation



Proposed North W/West Elevation

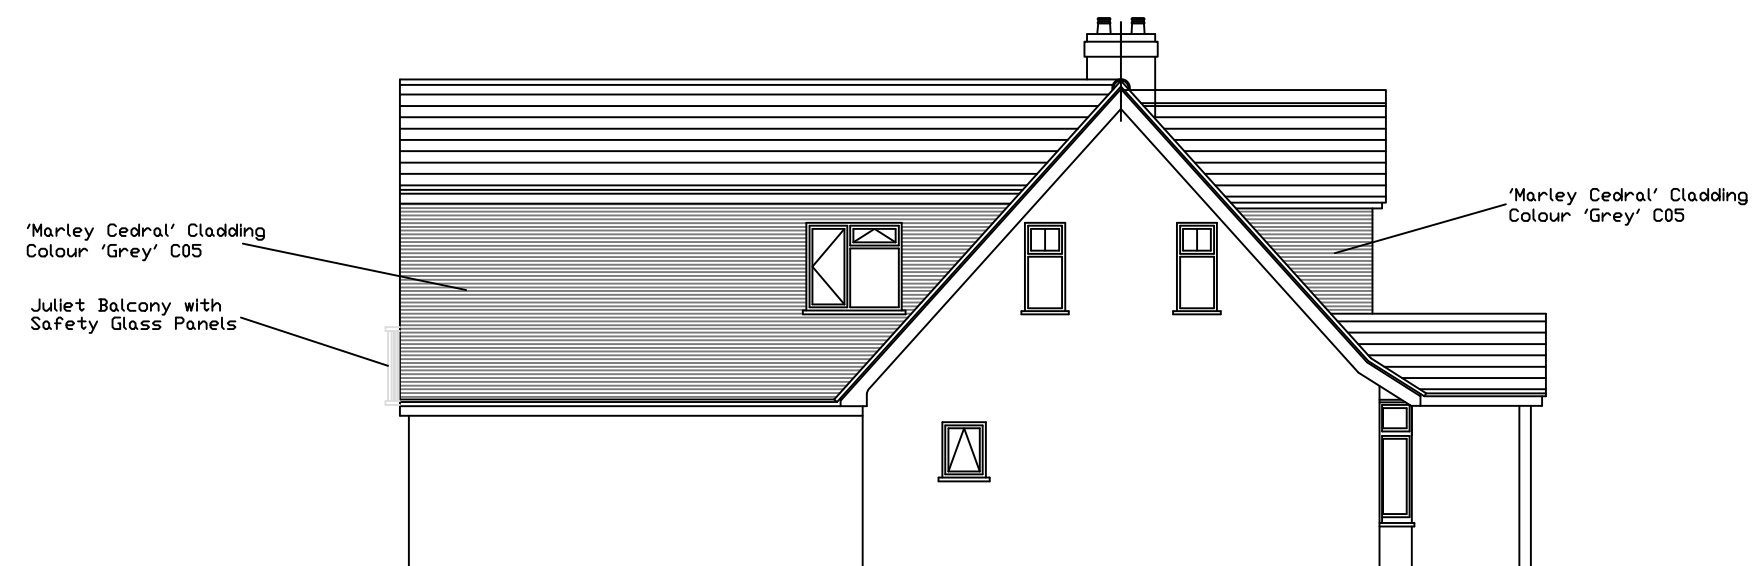


Proposed North N/East Elevation

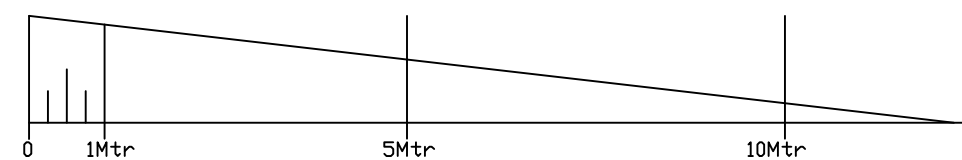

Scale 1-100

This Drawing and Design is not to be copied without written permission from Extending Homes. Only dimensioned details should be used but may be scaled for Planning Permission. All Dimensions are in Metric and are to be checked on site before proceeding with any work and any Discrepancy reported at once.

Rev'A' 06-02-2019 Bed 4 & En-Suite Window positions altered and shown on Side Elevations

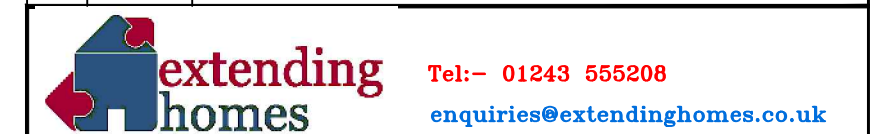

TITLE:- Rear Extension @ 'Fidra' Yapton Road Middleton West Sussex PO22 6DX

DATE:- 17th January 2019

SCALE:- Elevations 1-100

DRAWN:- P.Robinson

DWG. No. 1901191/PL/1A