



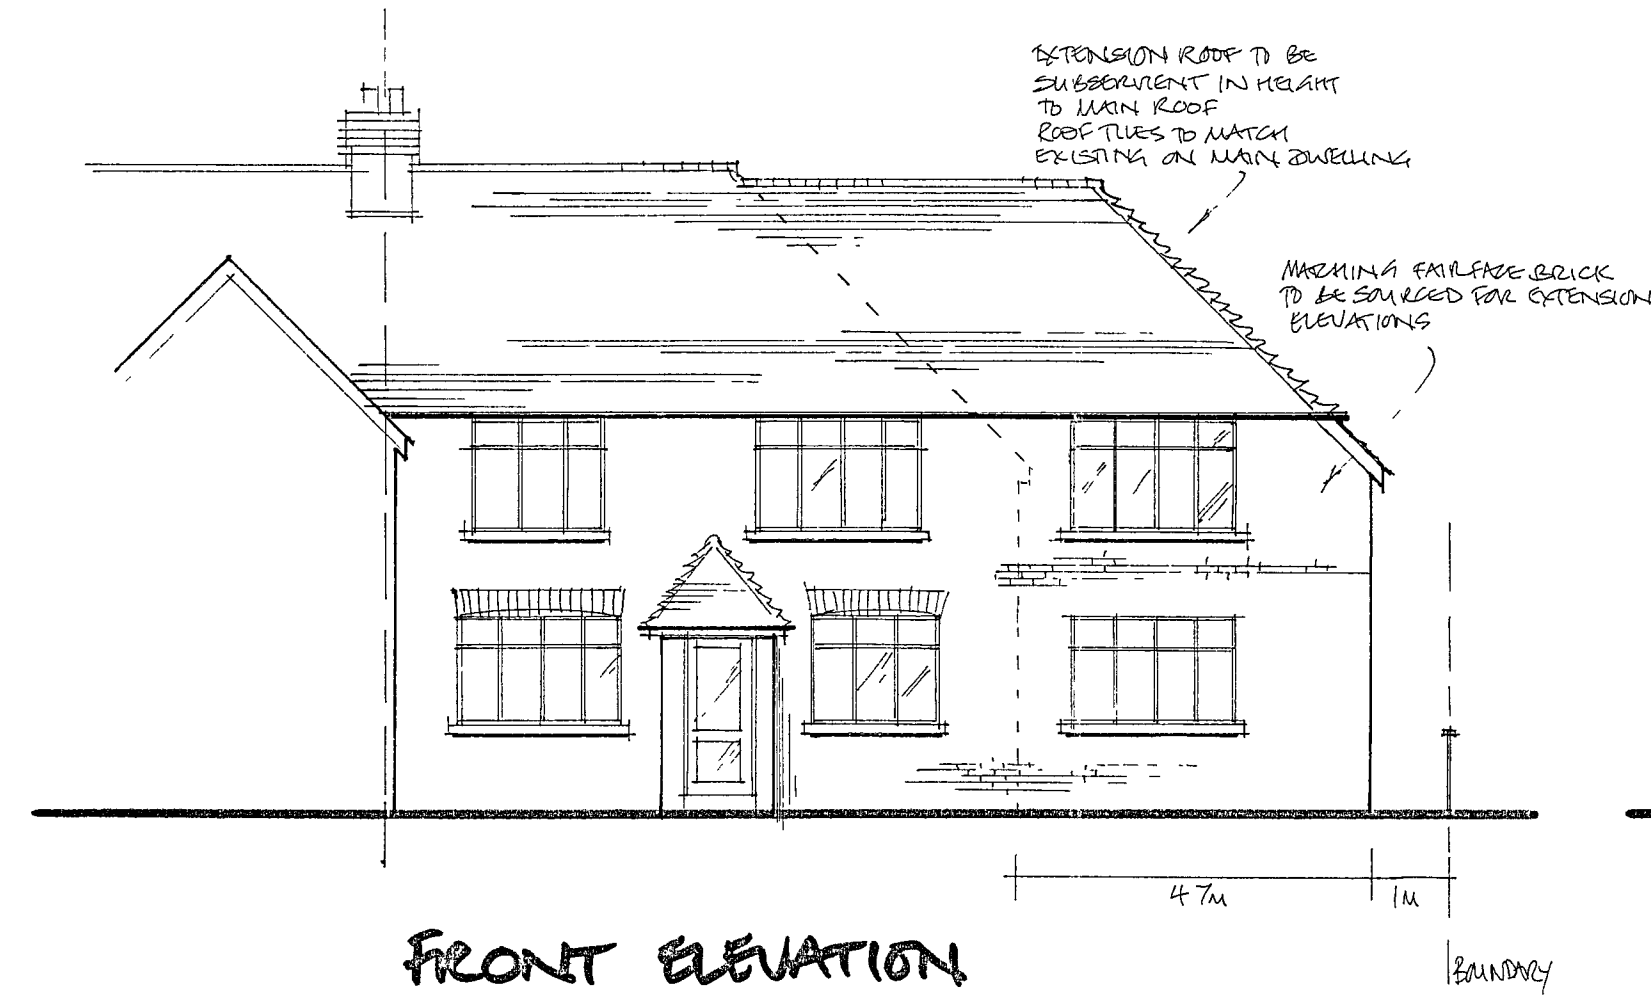


FRONT ELEVATION

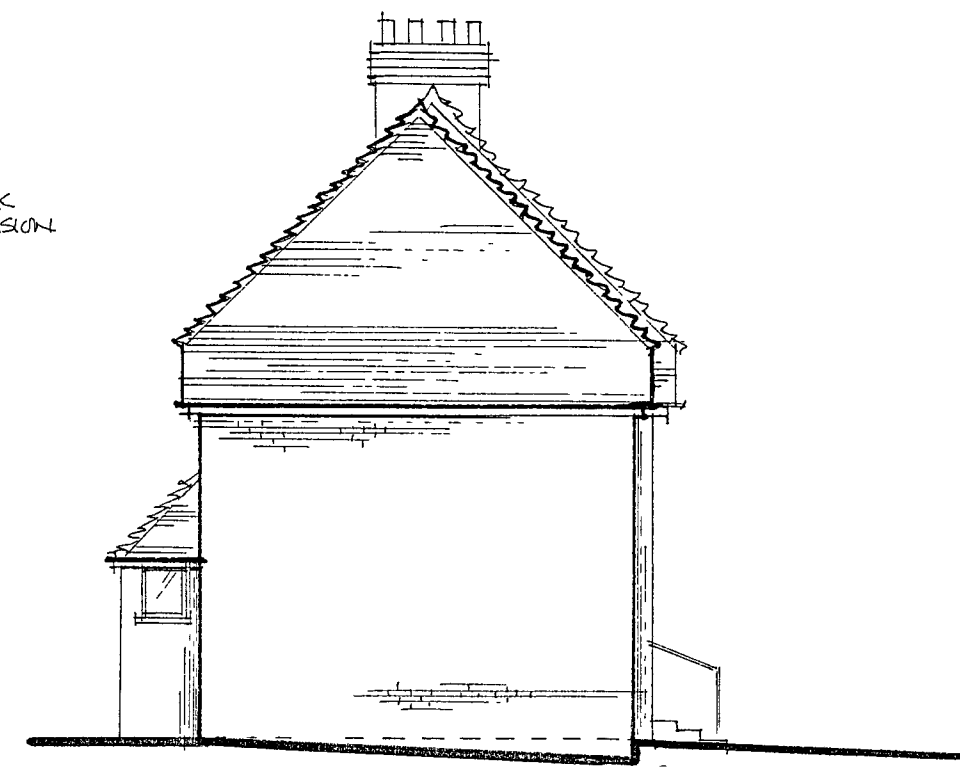


SIDE ELEVATION




REAR ELEVATION

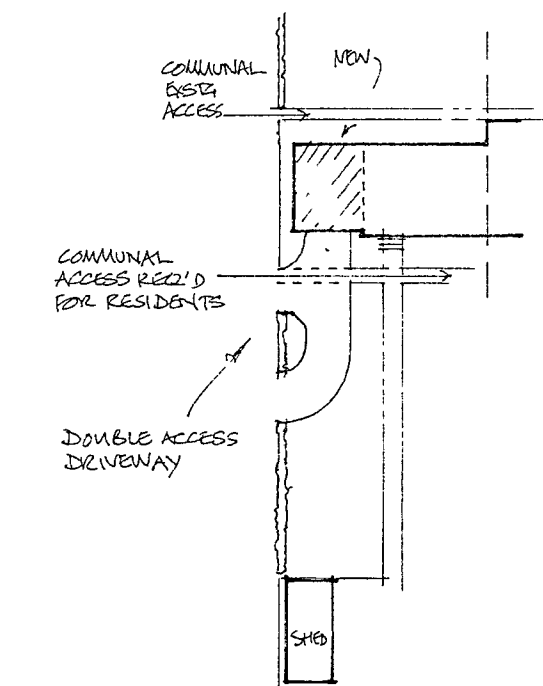


1:500 PROPOSED DRIVE ACCESS.  
OFF CAMDEN LANE  
(CLASSIFIED 'D' ROAD)

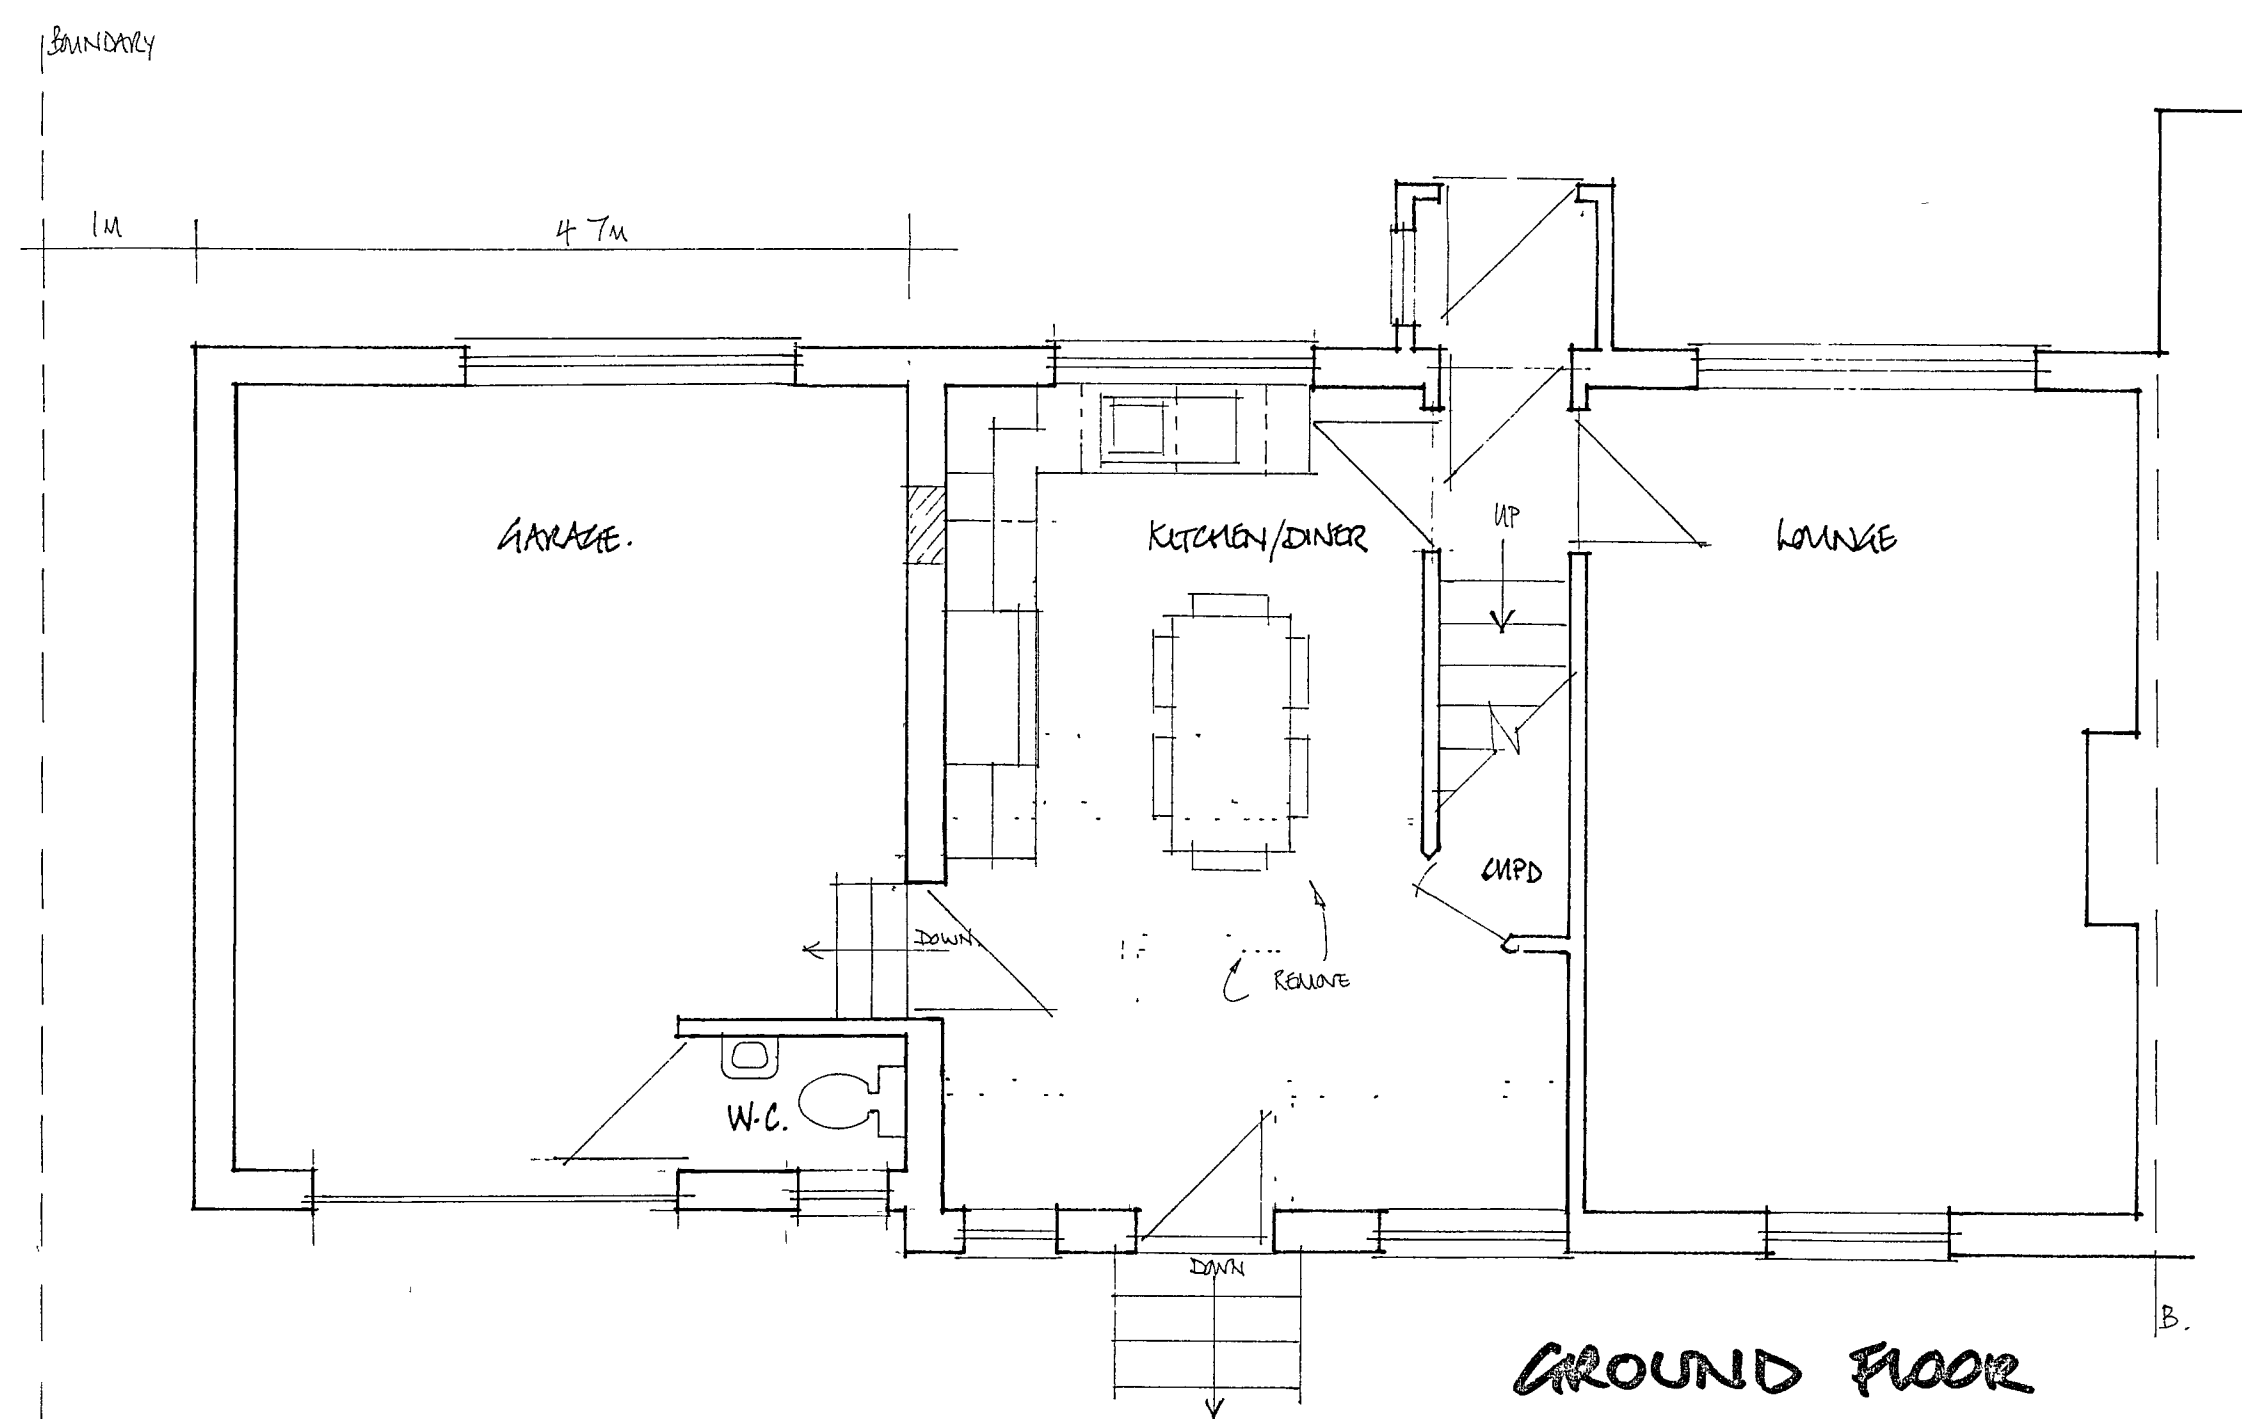

GROUND FLOOR

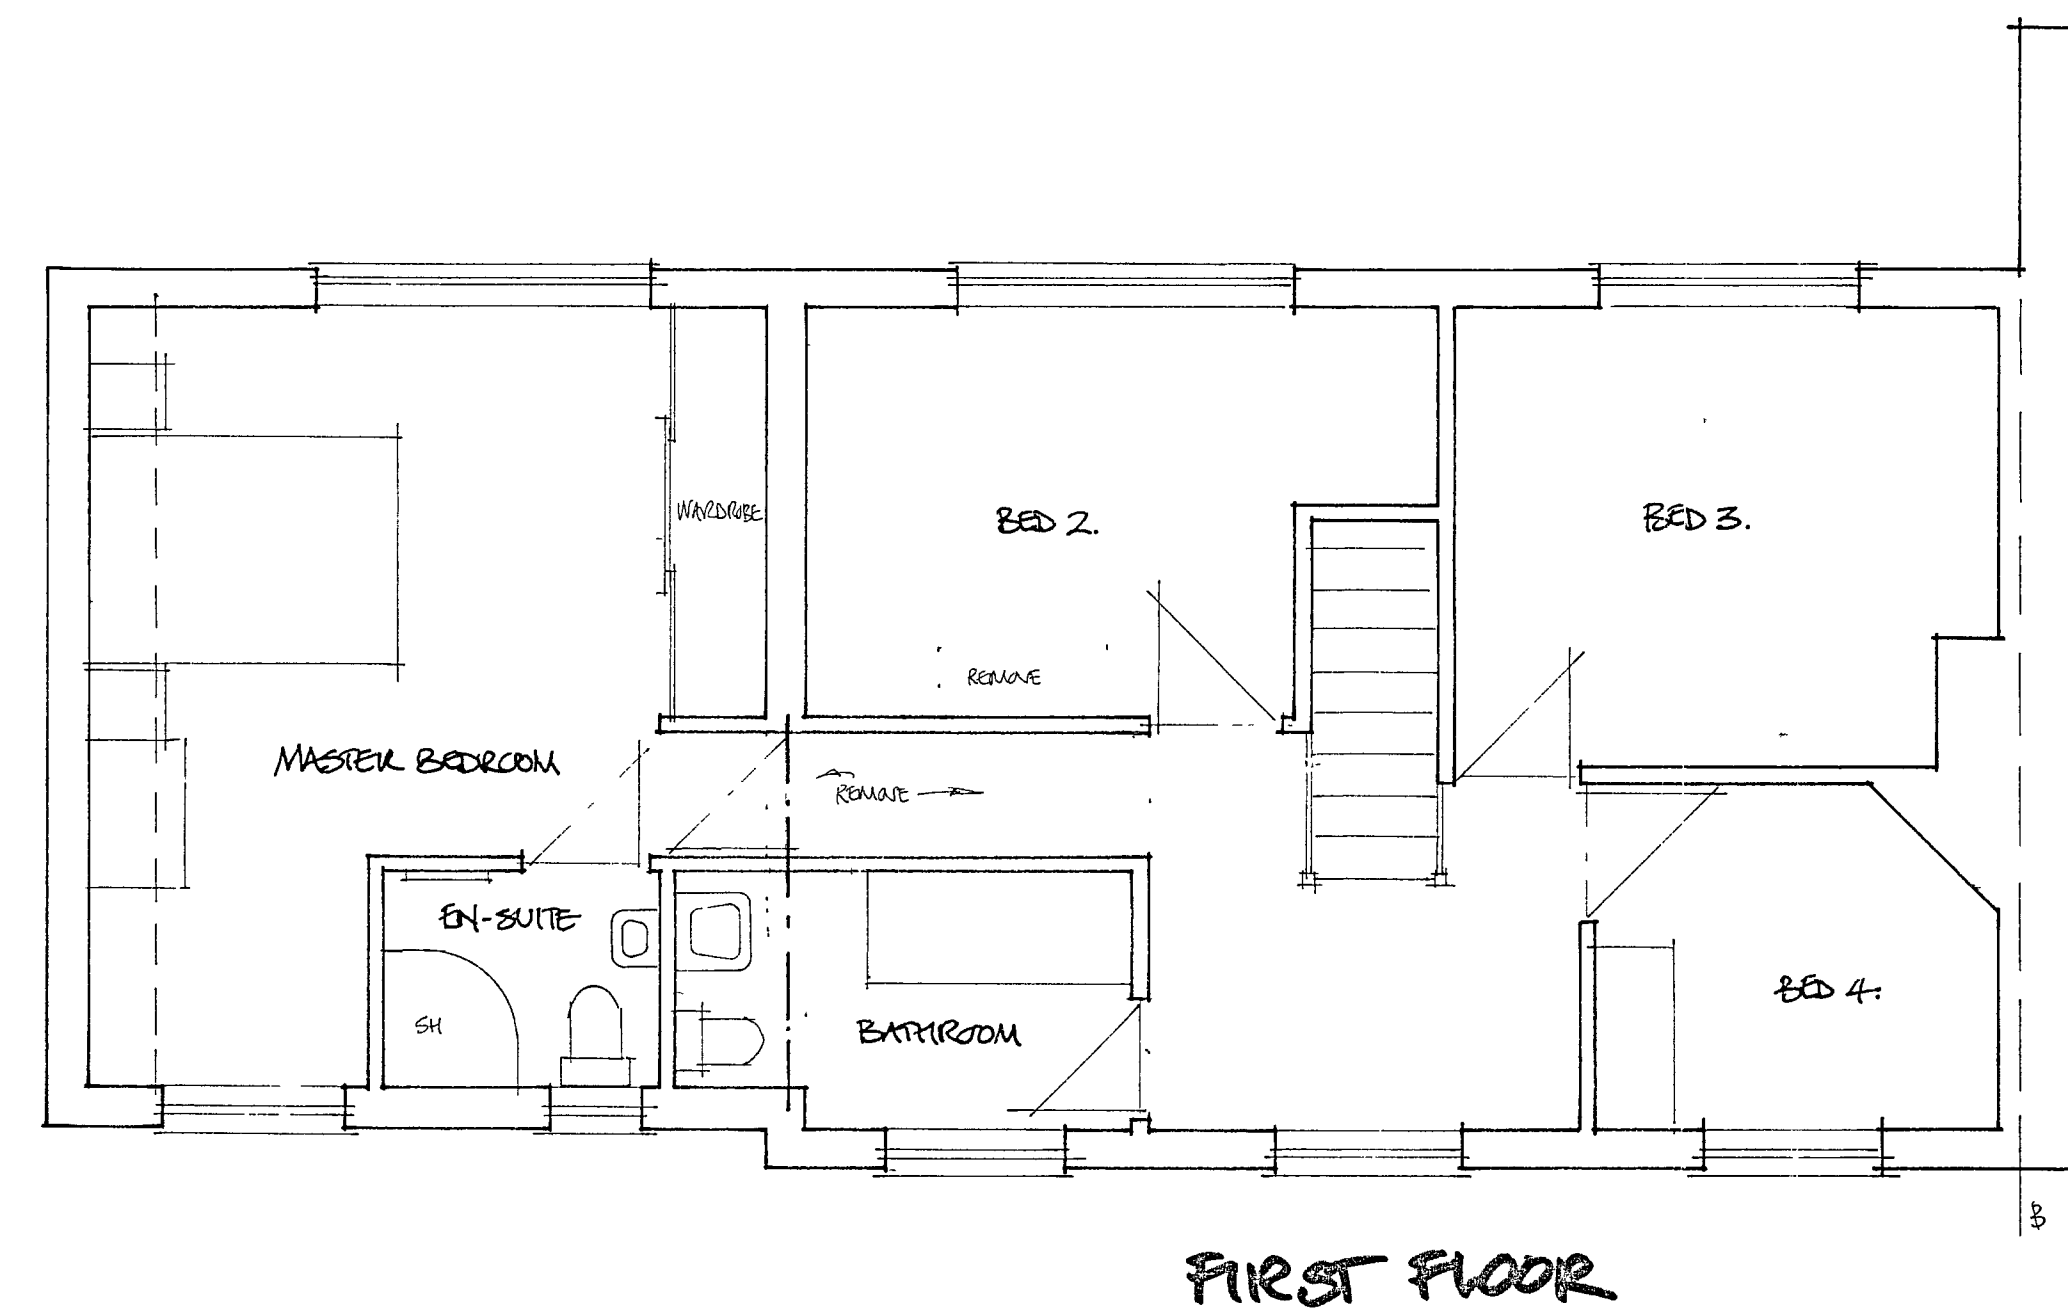

FIRST FLOOR

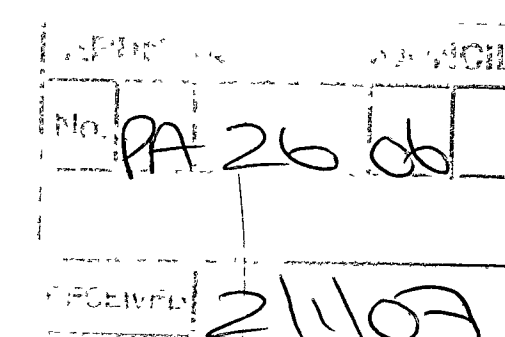

PROJECT  
PROPOSED EXTENSION:

4 HILLSIDE  
LONG FURLONG  
PATCHING  
WORKING  
W. SSK.

DRAWING TITLE  
PROPOSED PLANS 1:50  
PROPOSED ELEV. 1:100  
PROPOSED NEW ACCESS TO DRIVE.

MR A. CLARKE

NOTES:

SCALE. 1:50 & 1:100

DATE. 4th NOVEMBER 2006

DRAWING  
HILLSIDE-02

REV.