



No dimensions to be scaled from drawing except for planning purposes.
The contractor should check all dimensions on site.
It is the contractors responsibility to ensure compliance with Building Regulations.
C.D.M. Regs. 2007. The Client is advised of his responsibilities to appoint a Planning Supervisor under these Regs.
All works to comply with the C.D.M. Regs. 2007.
The Party Wall Act, 1996 The property owner is advised of the requirements of the Act, & the requirement to serve a Party Wall Notice on any adjoining owners as required under the act.

REVISIONS:


A. 10.02.11 Site cross sections added.

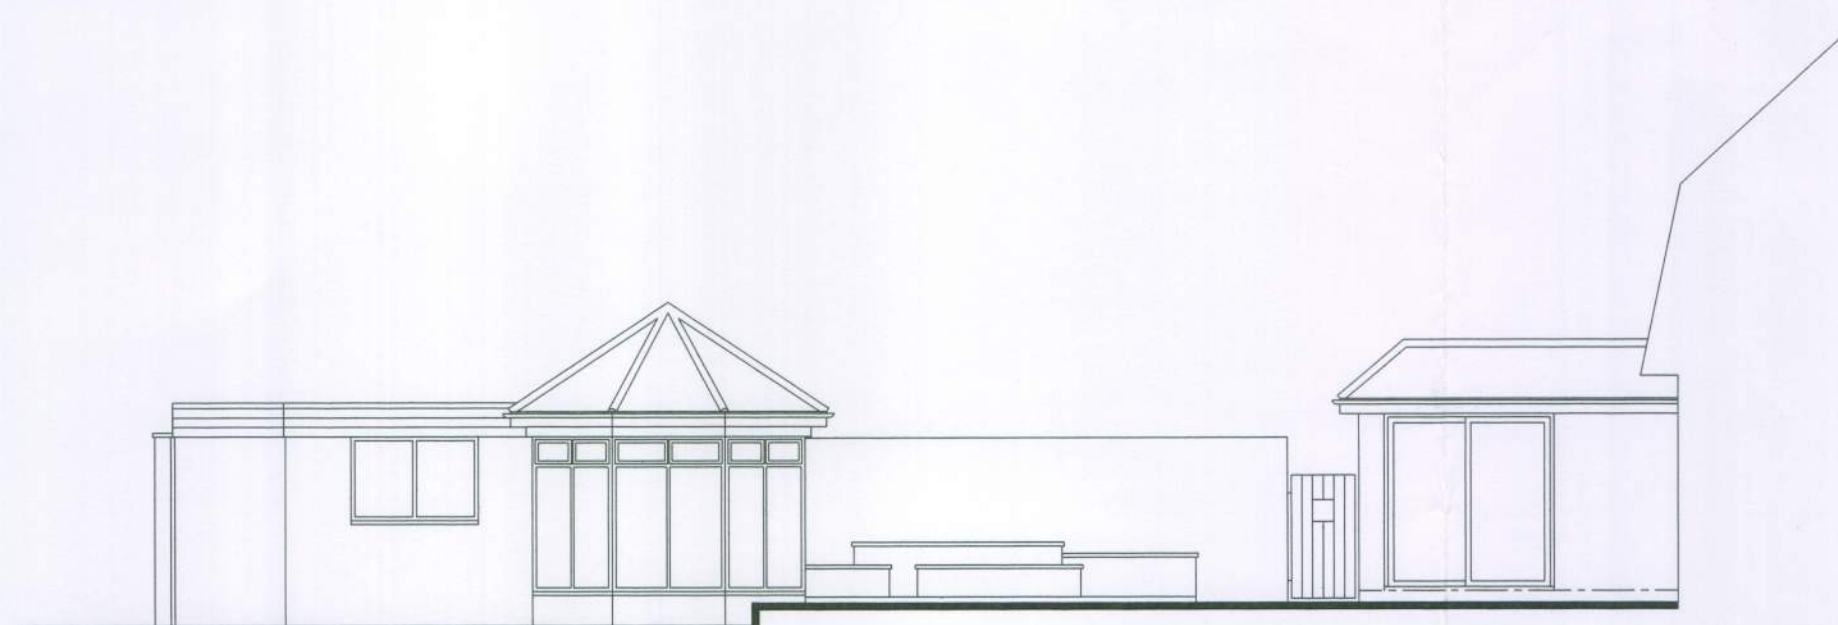


FRONT ELEVATION
EXISTING ELEVATIONS
Scale 1:100

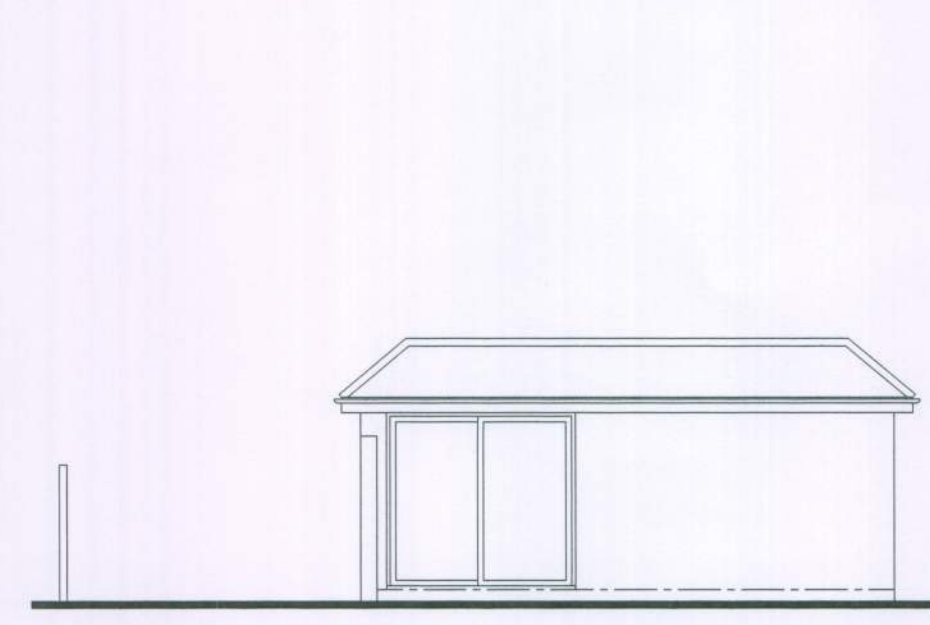


SIDE IN DIRECTION B

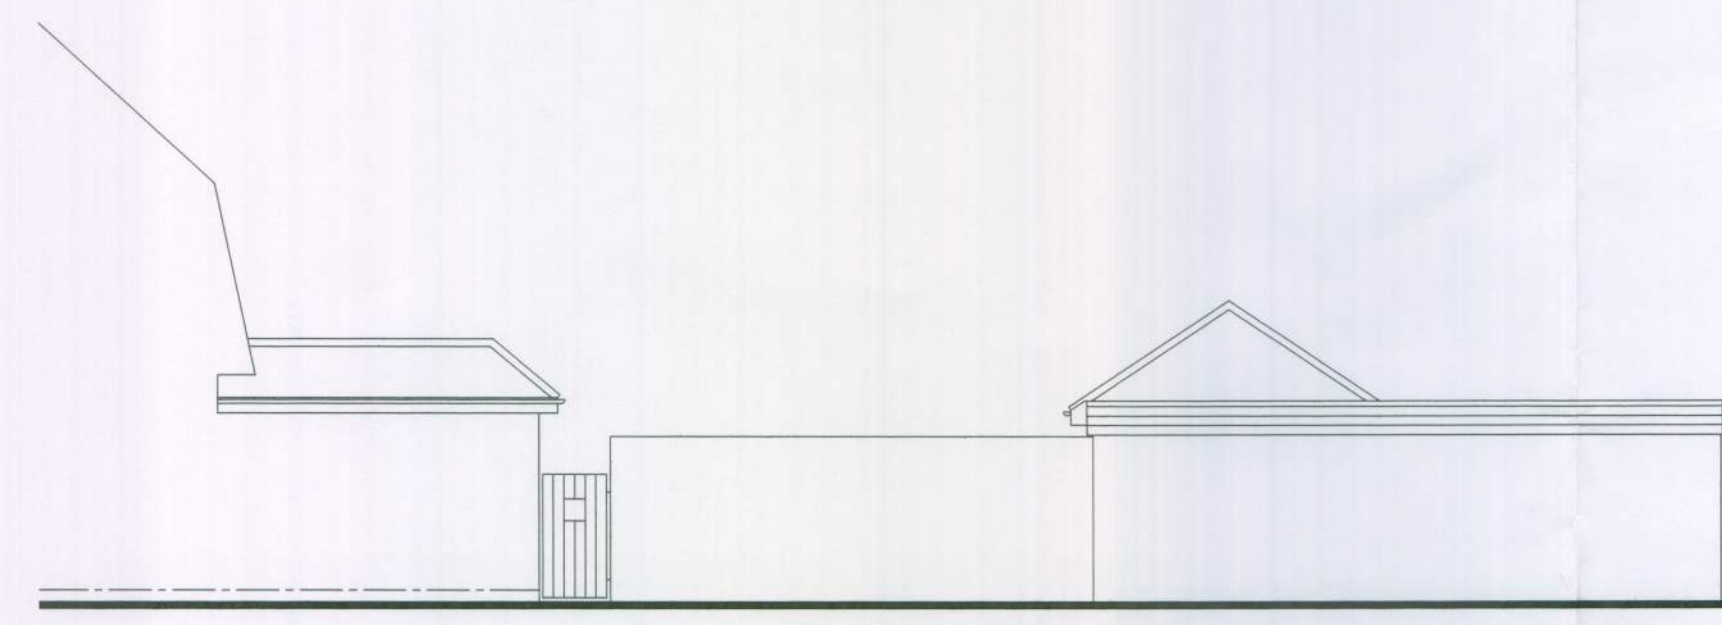


REAR

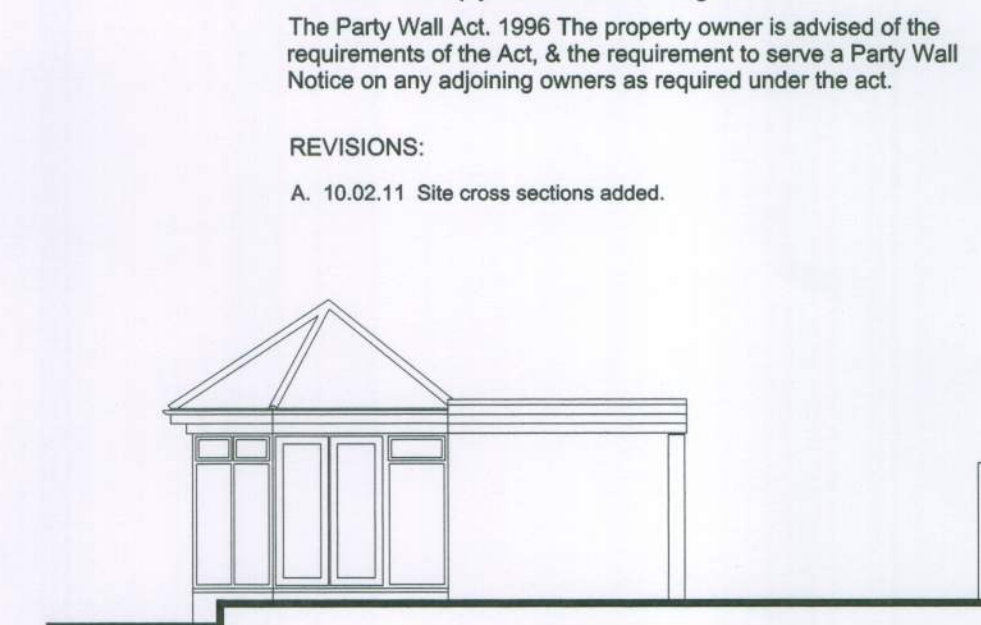


SIDE IN DIRECTION A

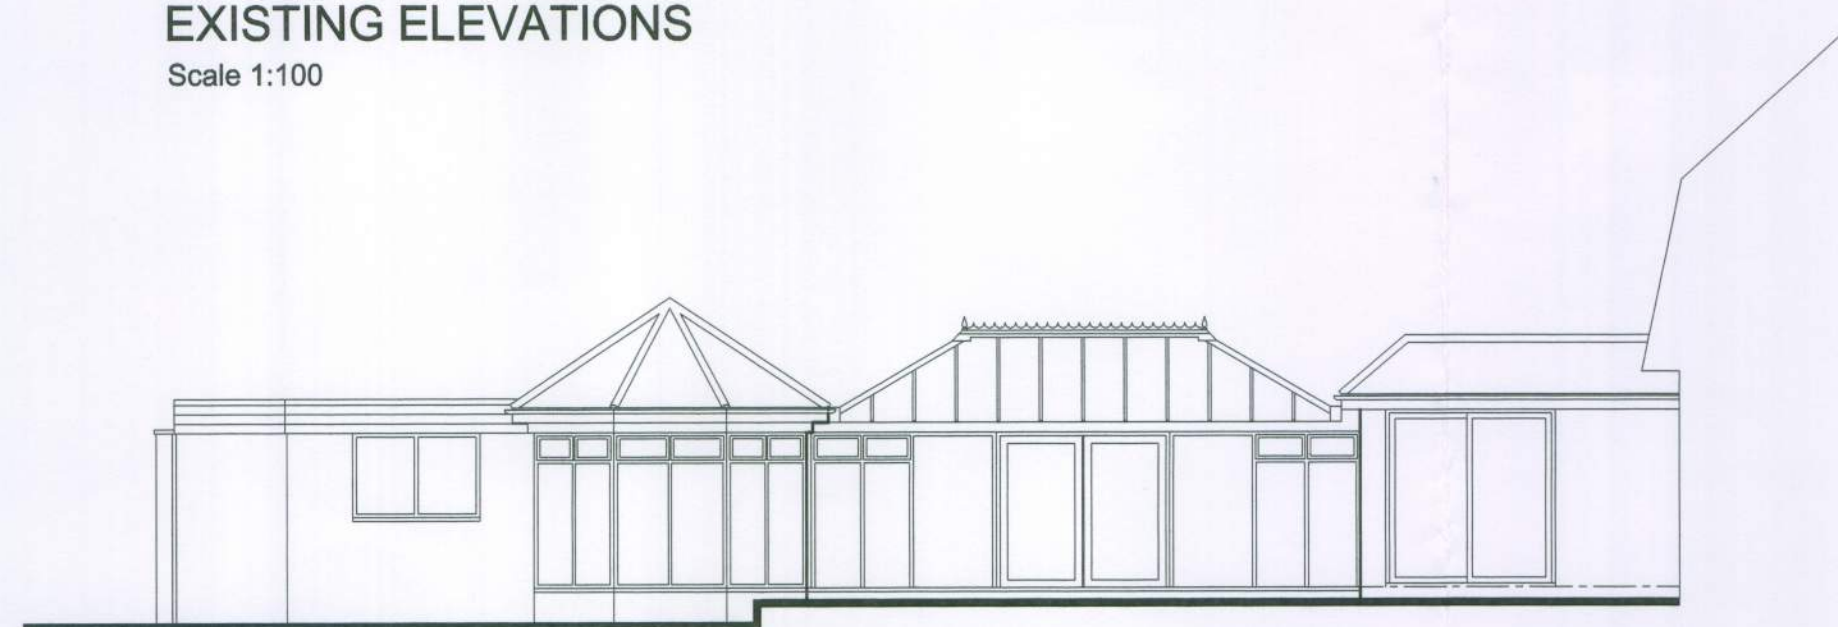

FRONT ELEVATION
PROPOSED ELEVATIONS
Scale 1:100

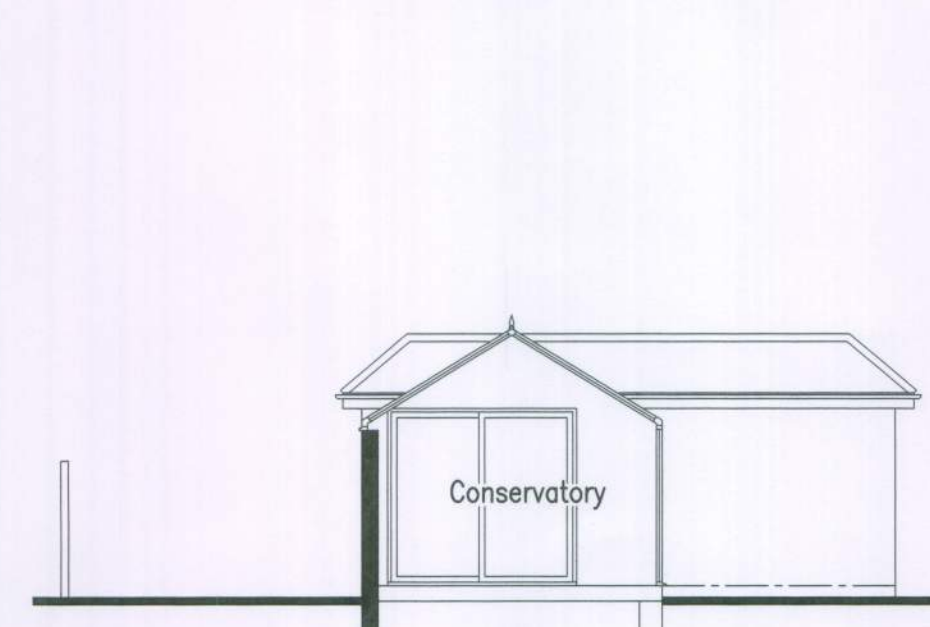

SIDE IN DIRECTION B

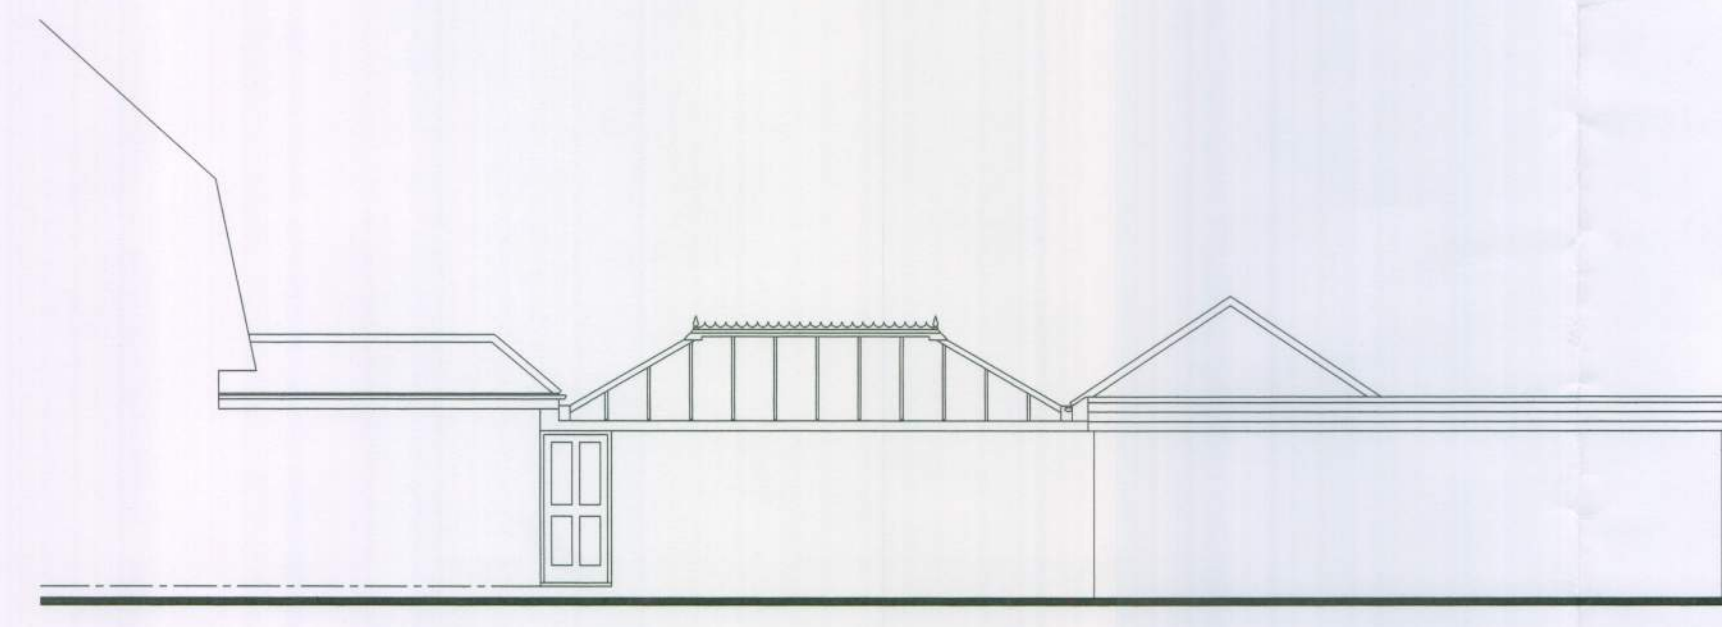


REAR




SIDE IN DIRECTION A




EXISTING SITE CROSS SECTION
Scale 1:100

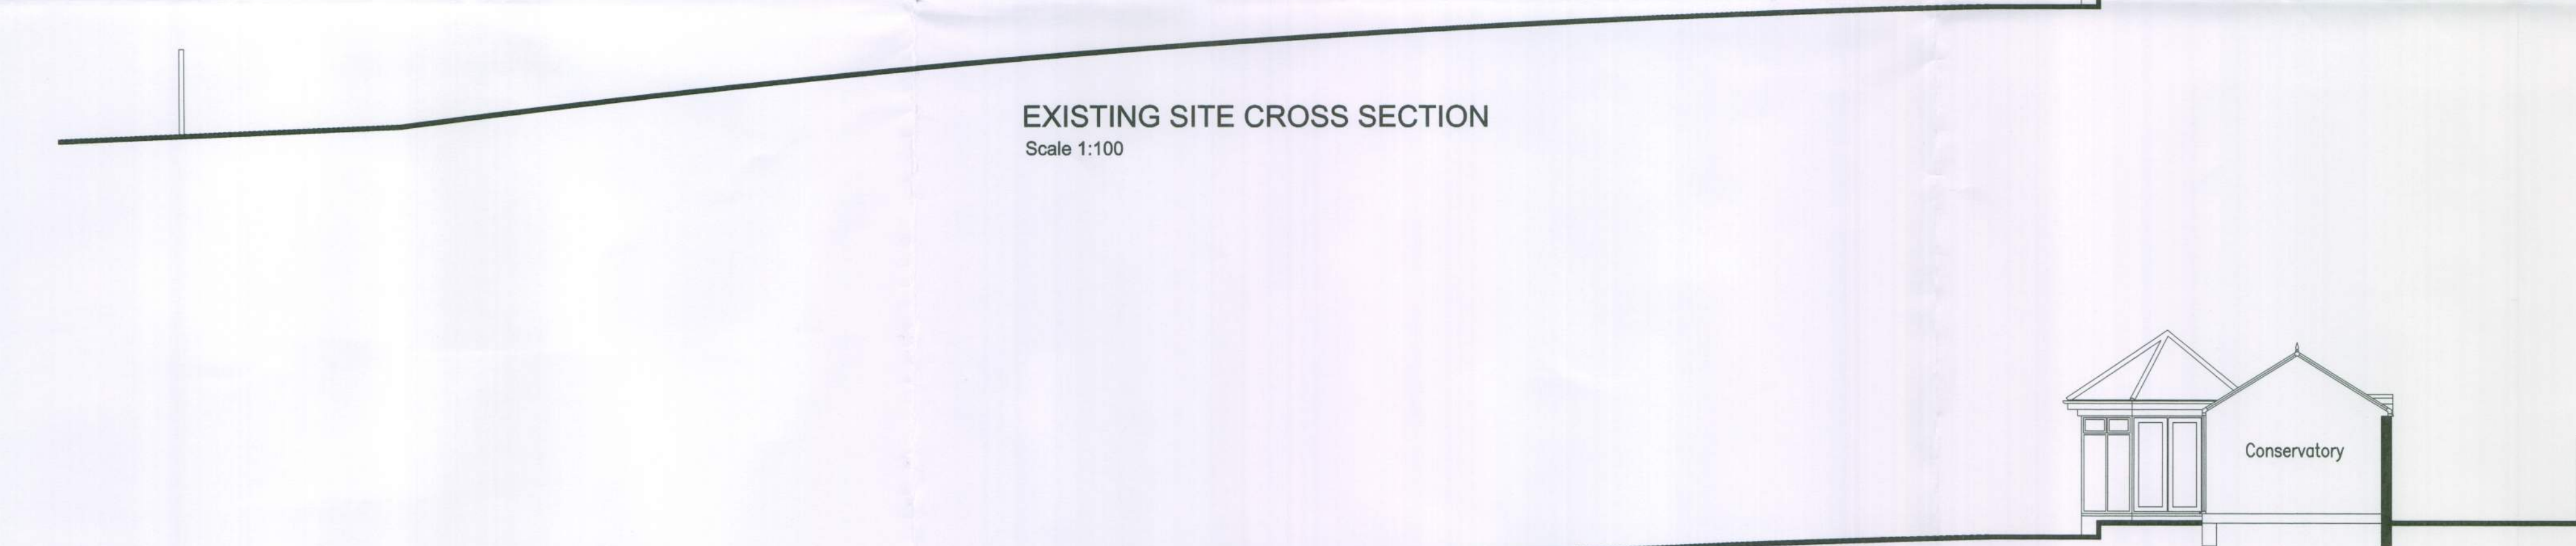


PROPOSED SITE CROSS SECTION
Scale 1:100

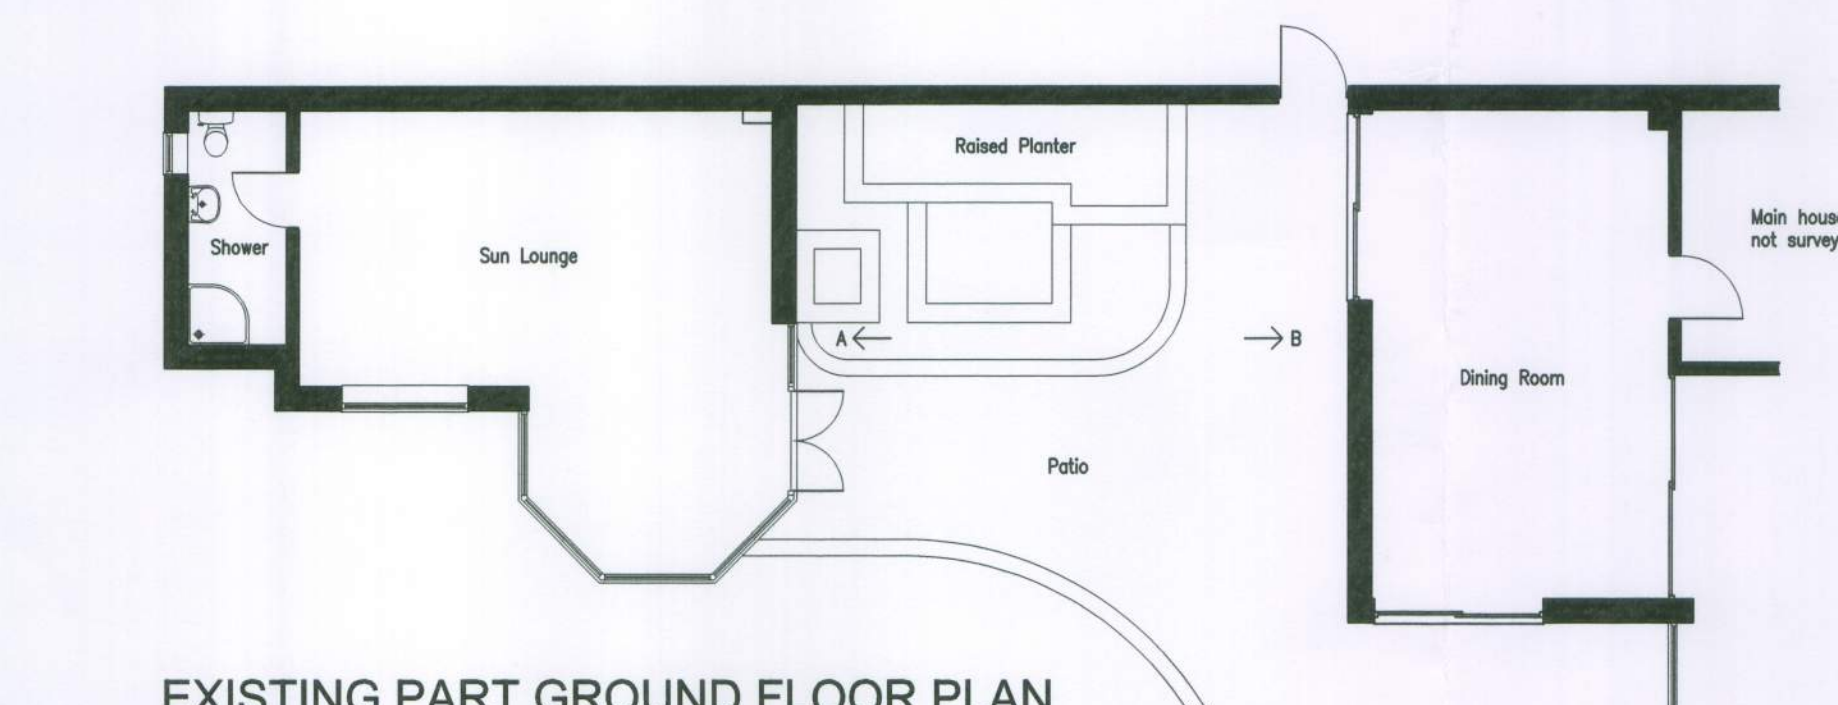


EXISTING PART GROUND FLOOR PLAN
Scale 1:100

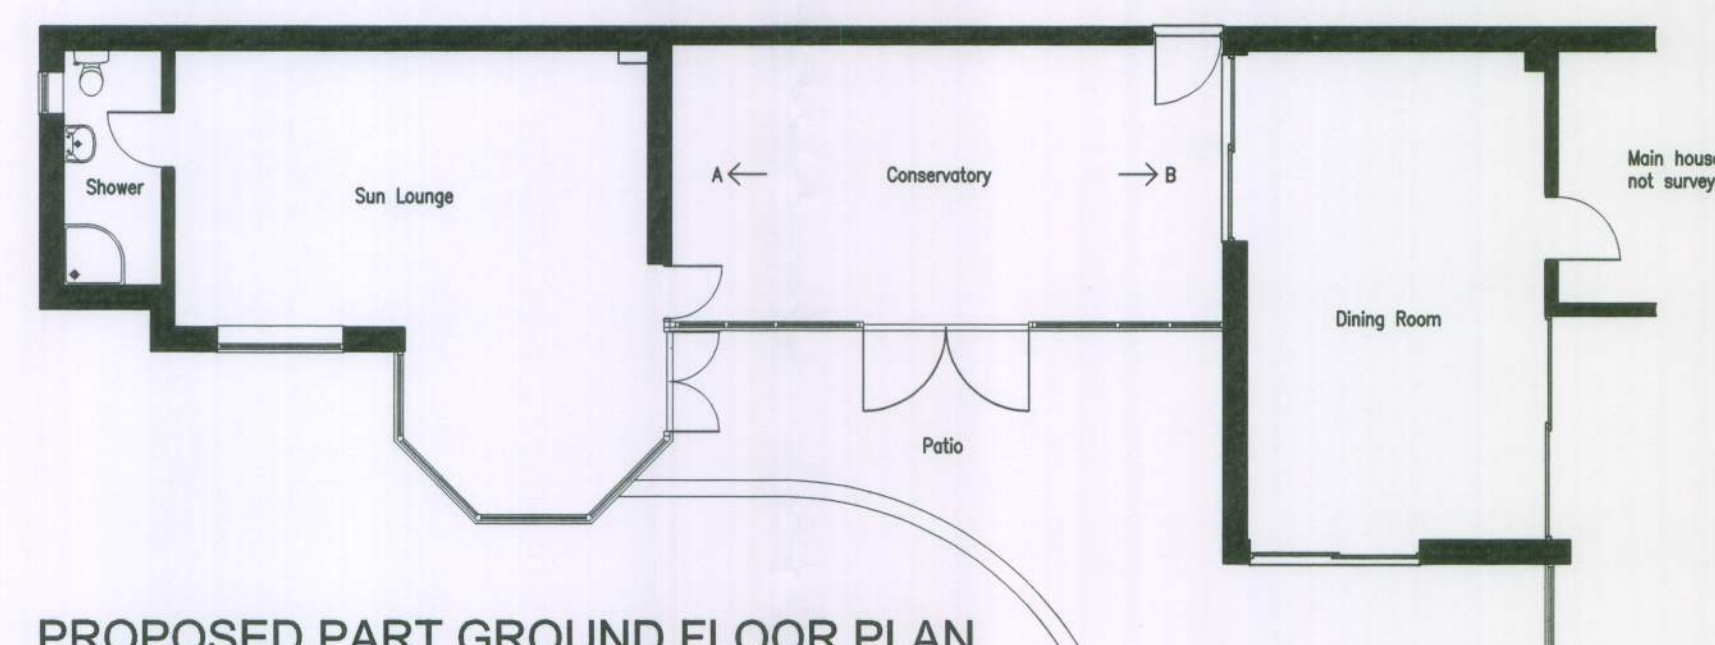

PROPOSED PART GROUND FLOOR PLAN
Scale 1:100

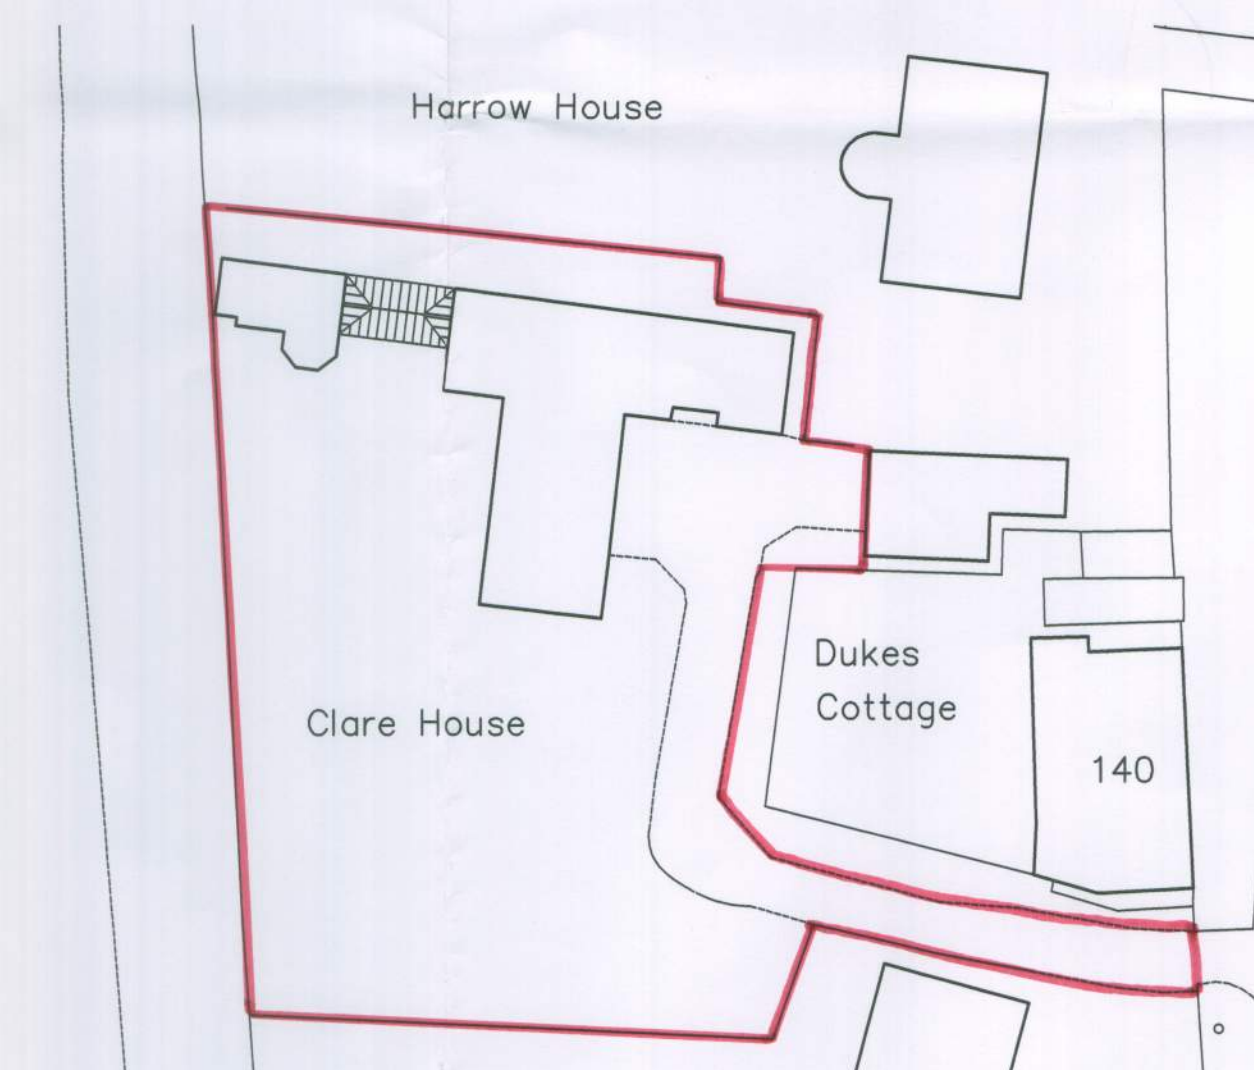

BLOCK PLAN
Scale 1:500

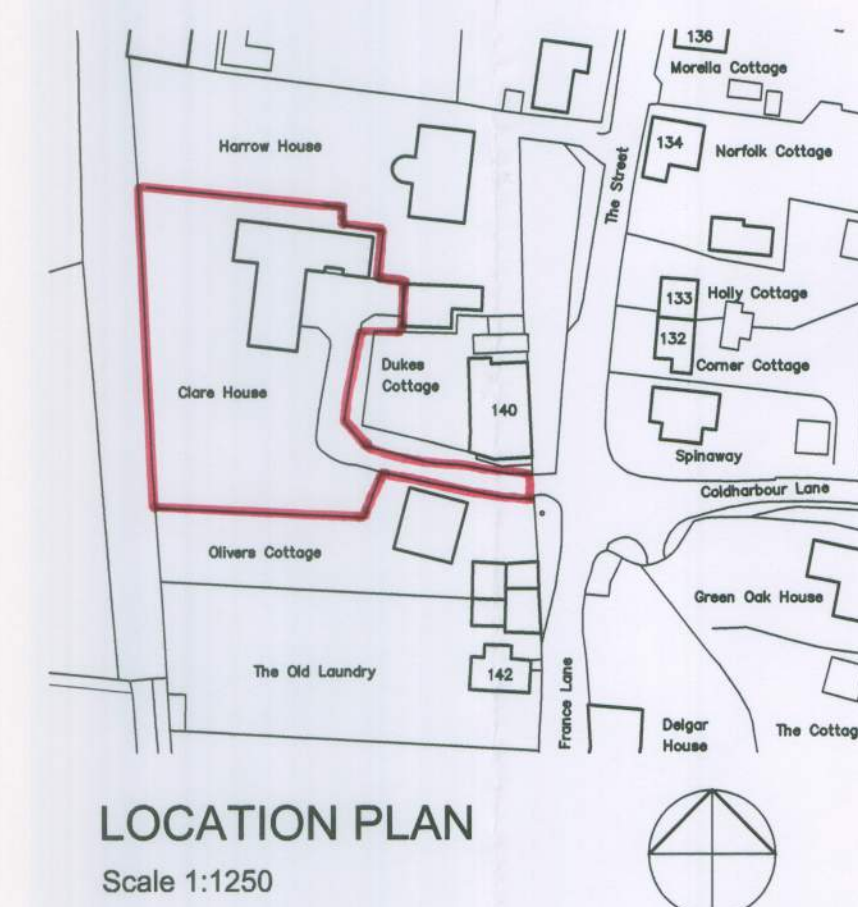

LOCATION PLAN
Scale 1:1250

ADCS

Architectural Design
Computer Services

16 Copthorne Hill
Worthing
West Sussex
BN13 2EH
Tel: 01903 260701
E-mail:
adcs@sky.com

Client

MR E. & MRS J. NEWNHAM

Project

PROPOSED REAR CONSERVATORY
CLARE HOUSE, THE STREET
PATCHING
WEST SUSSEX BN3 3XF

Drawing

EXISTING AND PROPOSED
FLOOR PLANS & ELEVATIONS

Scale

1:100 @ A1

Date

02.02.11

Drawn

TP

Drawing No.

1224/P01

Revision

A