


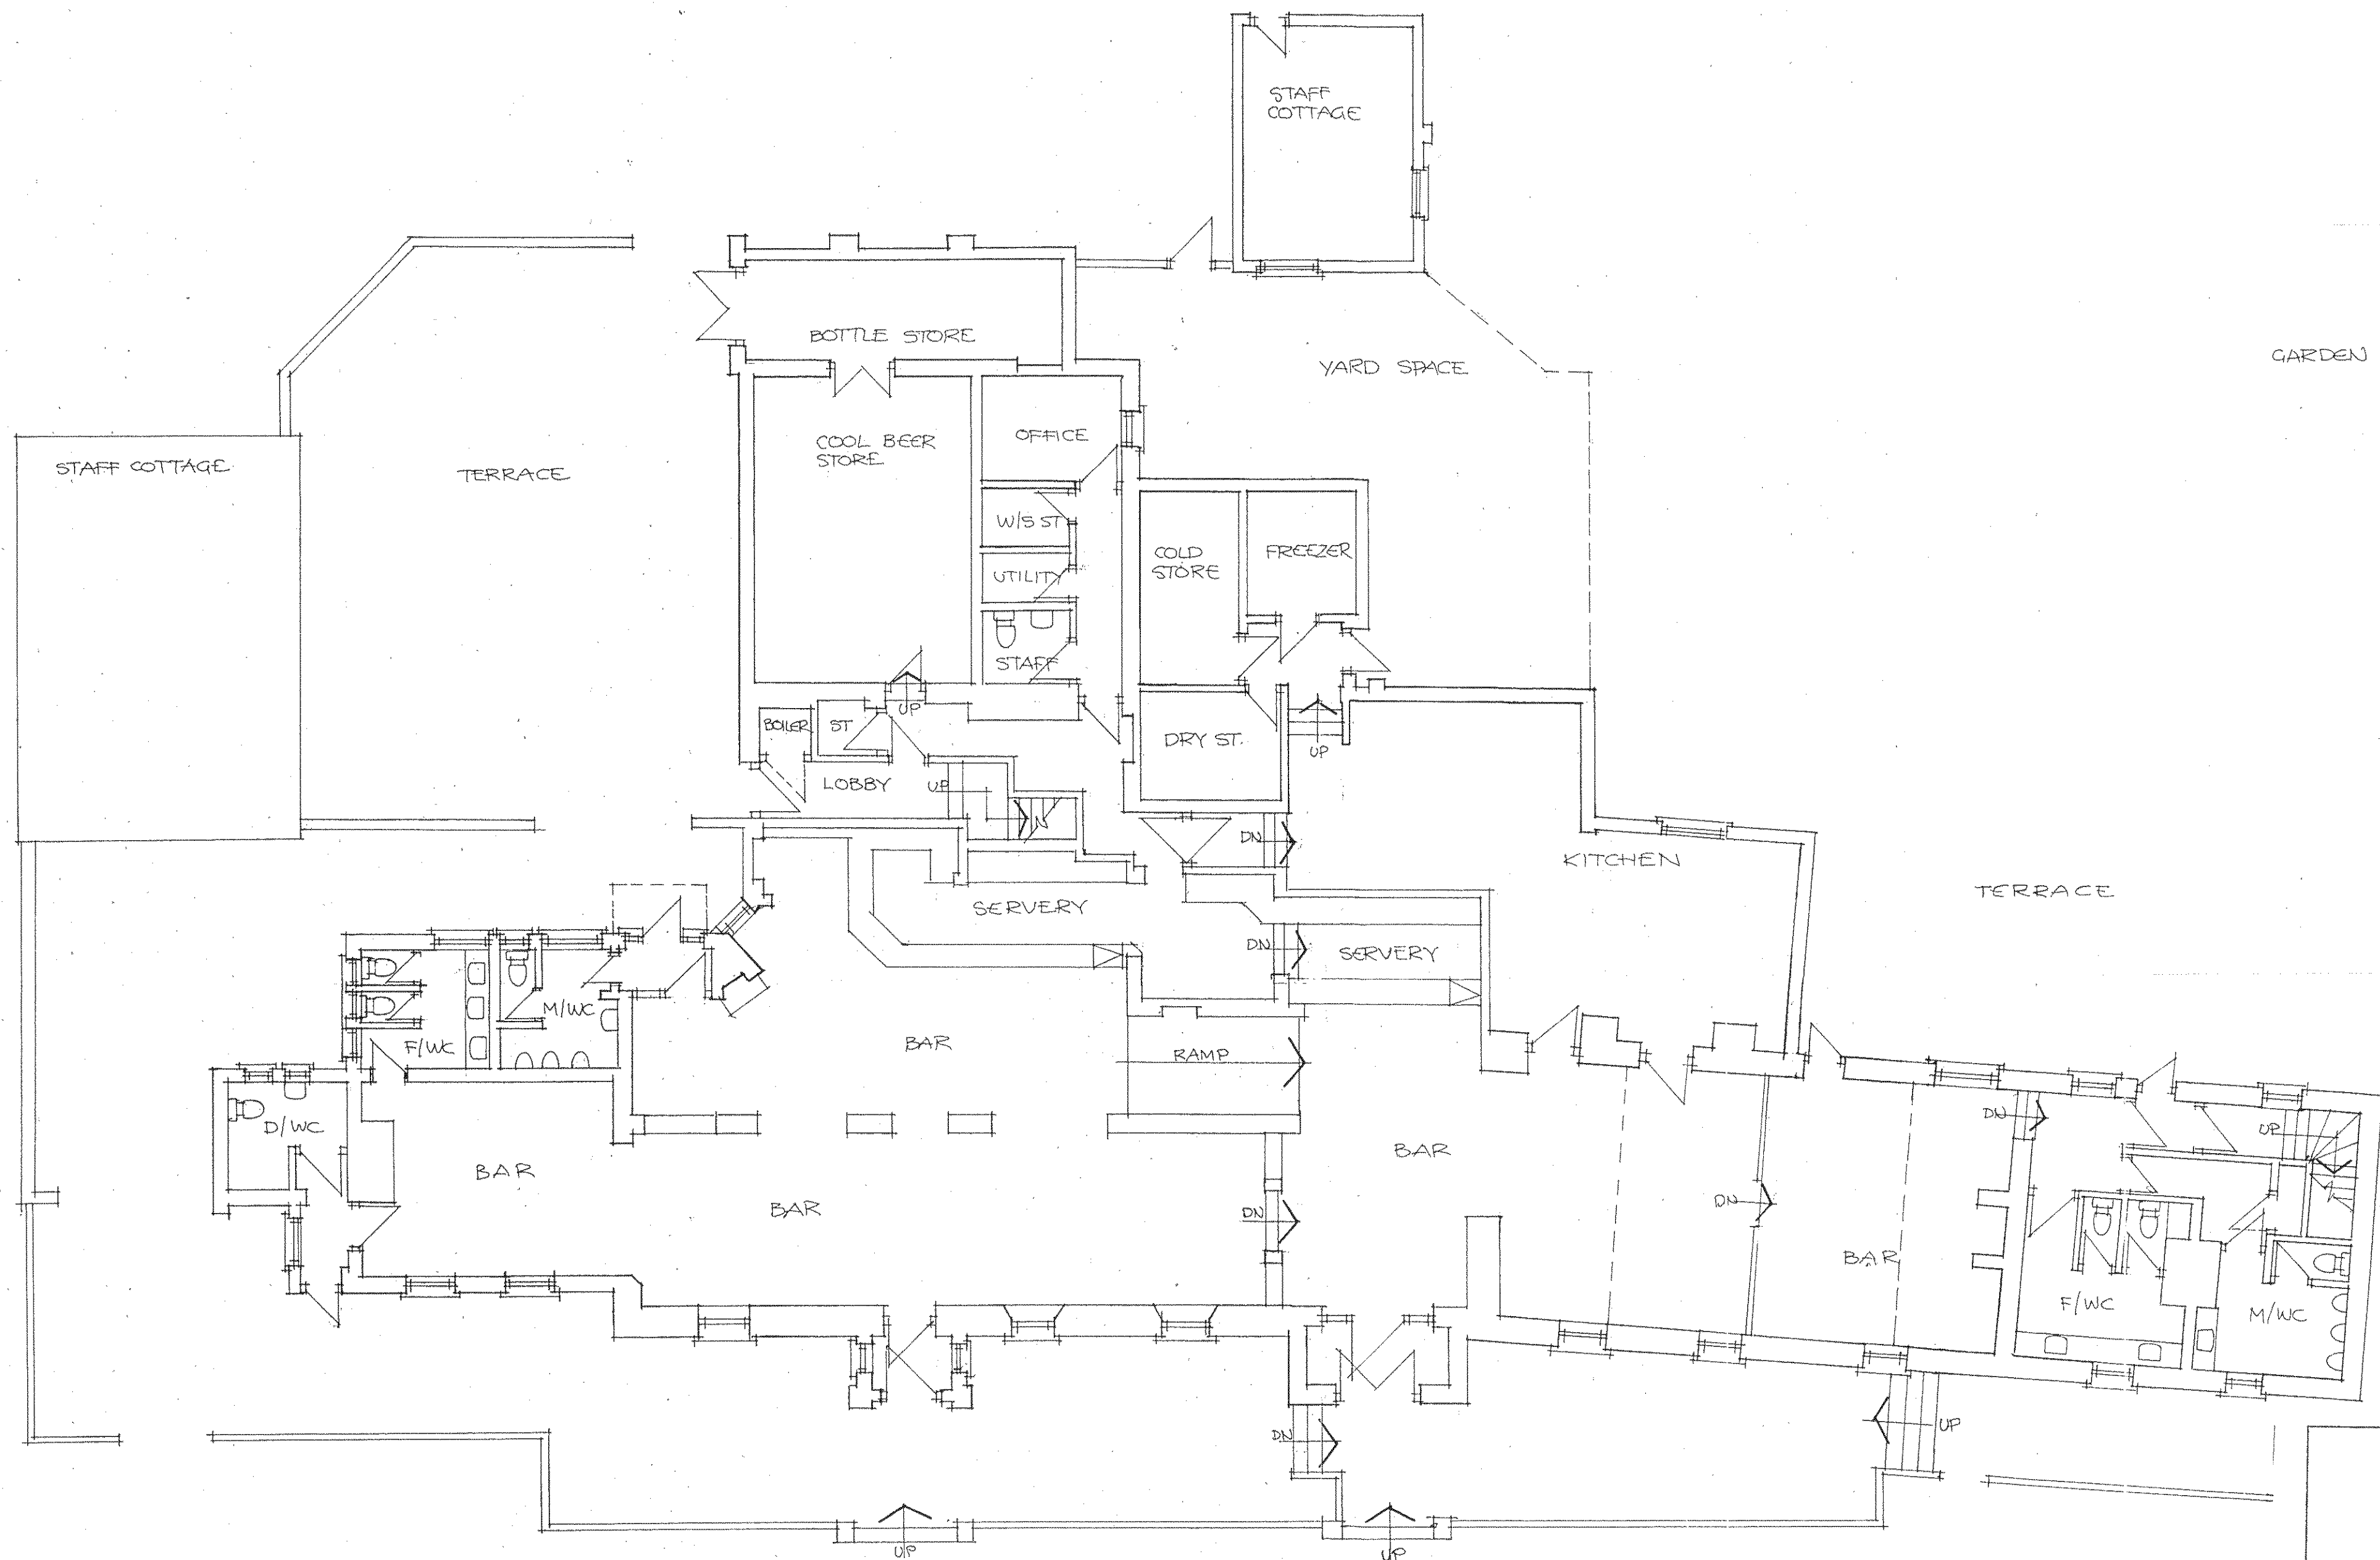

McINTOSH DESIGN

Bloodcroft House | 109 Manor Road | Woodstock | Oxfordshire | OX20 1XS
t | 07847 315090 e | paulmcdesign@yahoo.co.uk

CONTRACT
**THE WORLDS END PH
PATCHING
WEST SUSSEX**

TITLE **EXISTING GROUND
FLOOR PLAN**
FOR **HALL & WOODHOUSE
BLANDFORD ST MARY**

DATE FEB 2011	SCALE 1:100	DRAWN pdmc
DRWG No. 519	WD 5	REV