


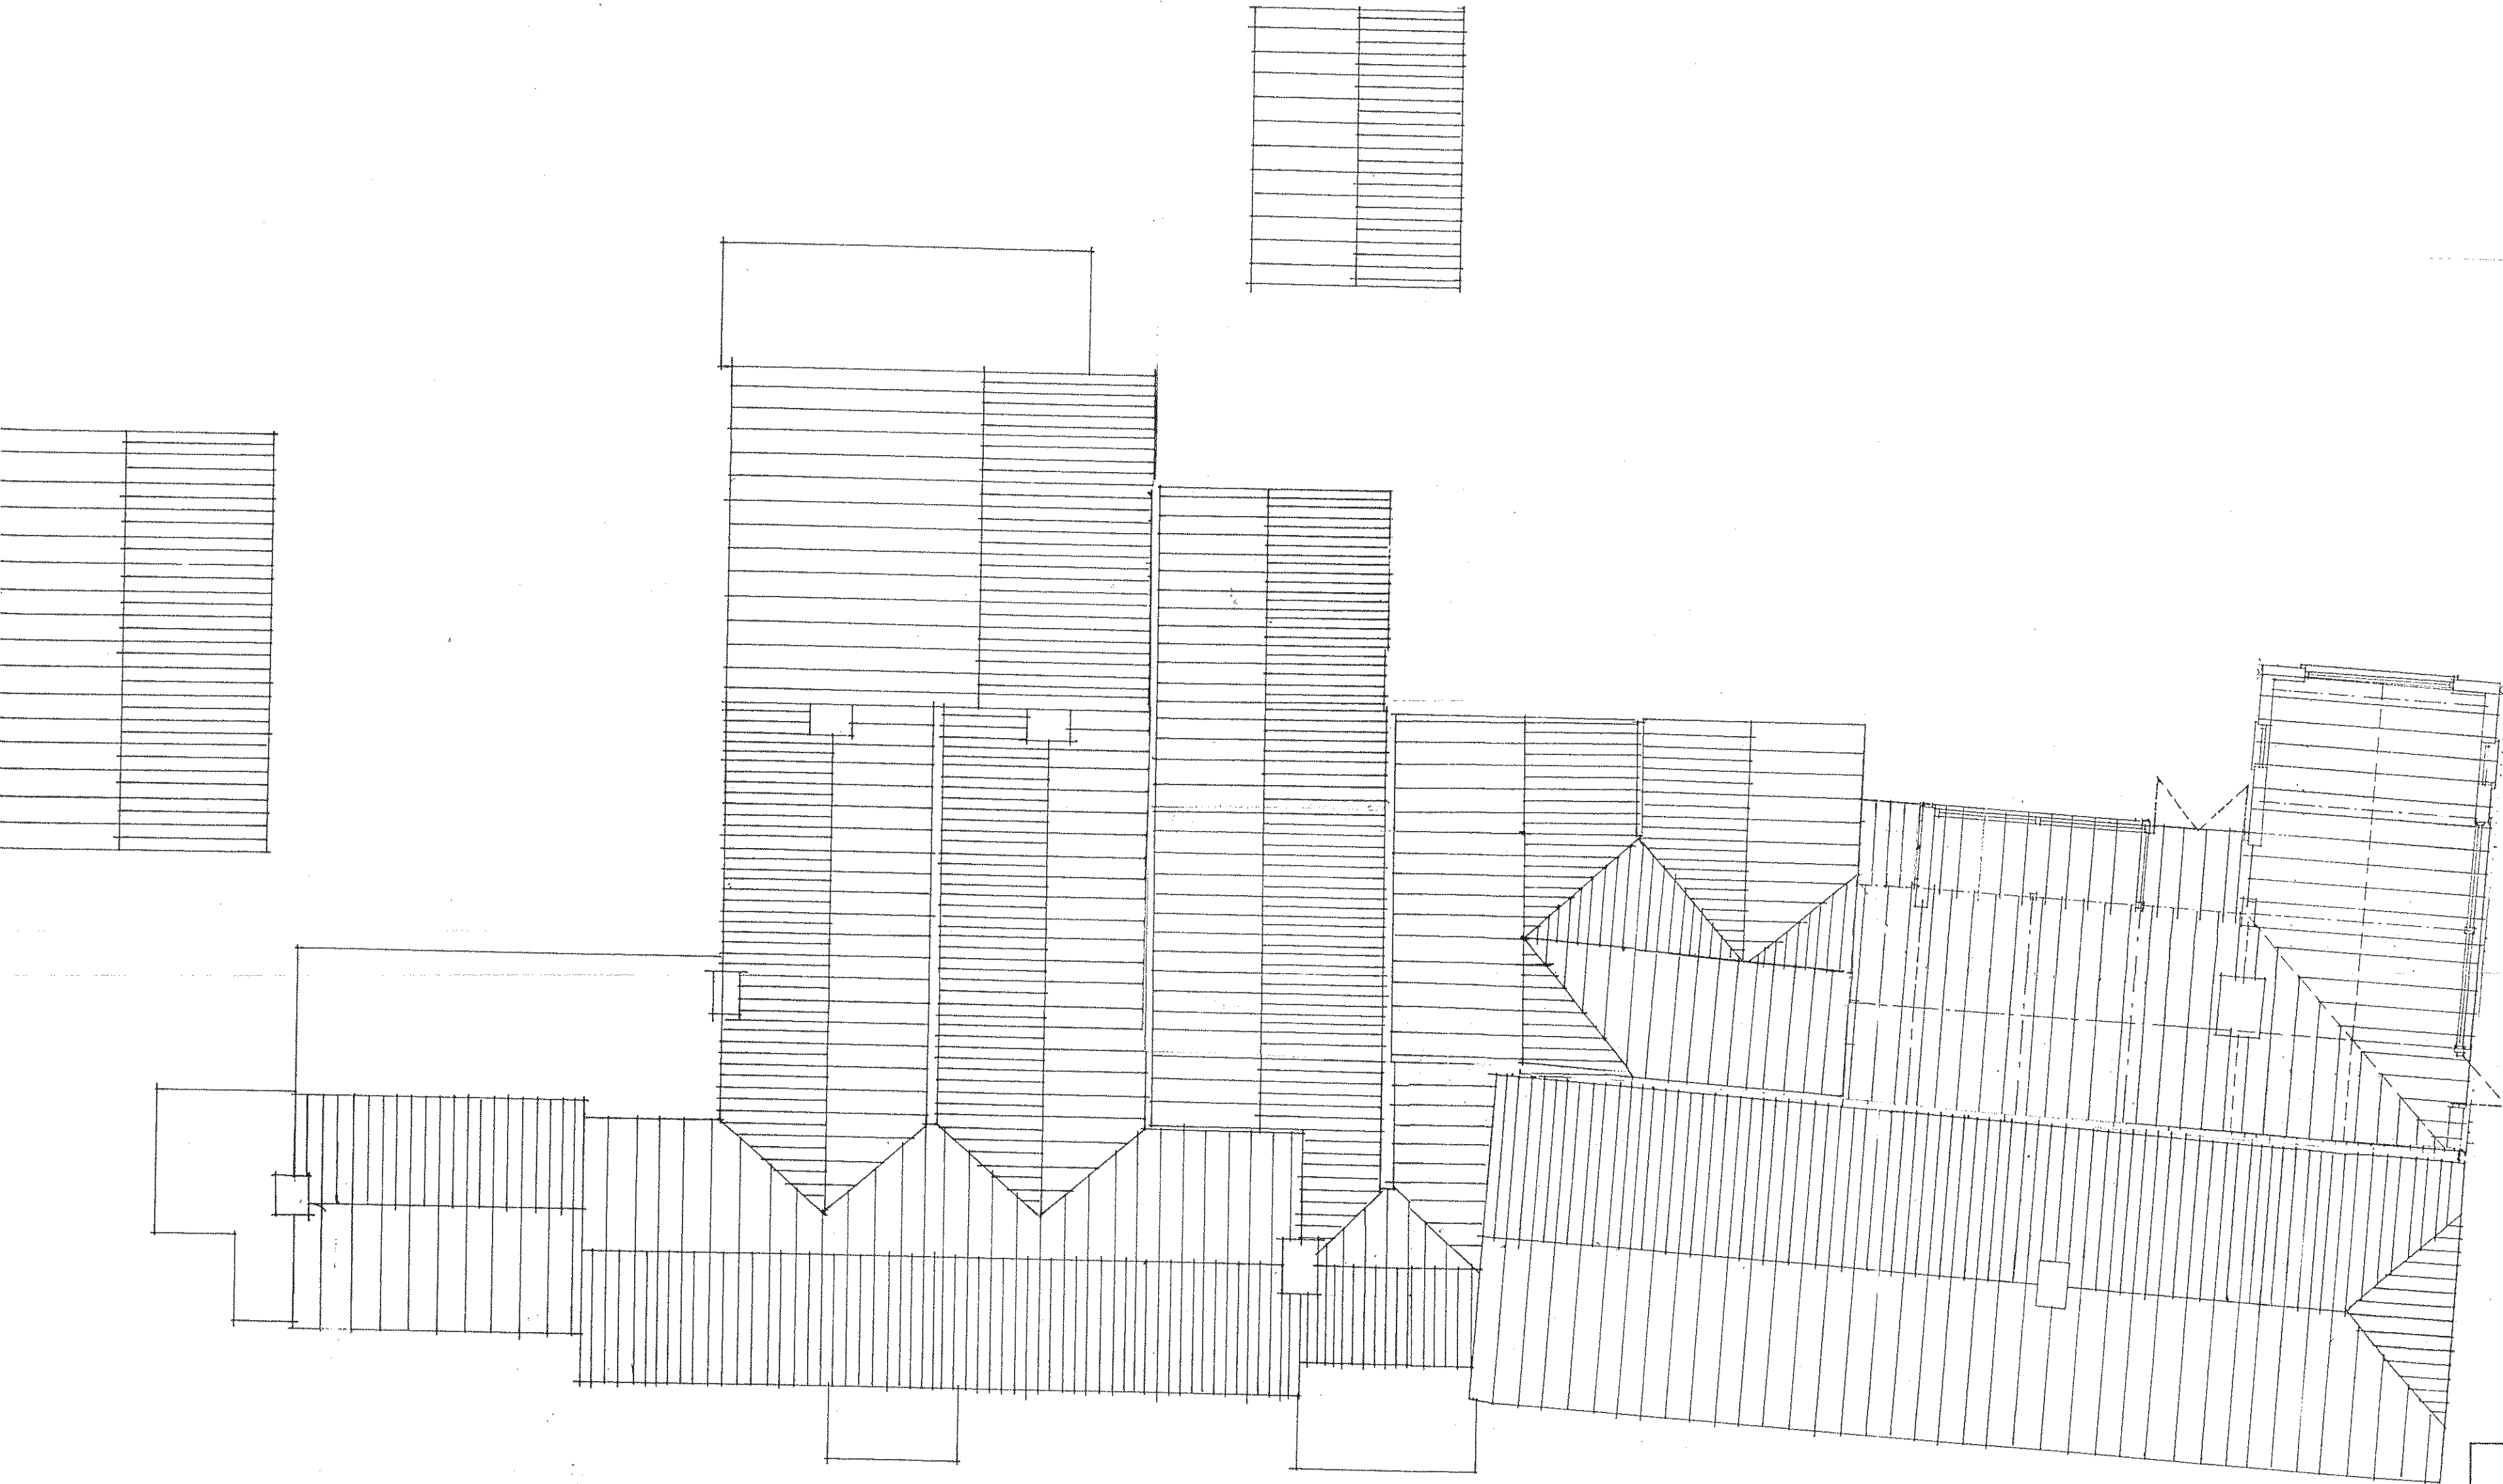

proposed roof plan



McINTOSH DESIGN

Boncheroff House | 109 Manor Road | Woodstock | Oxfordshire | OX20 1XS
t | 07847 315060 e | paul.mcintosh@yahoo.co.uk

CONTRACT
THE WORLDS END PH.
PATCHING
WEST SUSSEX

TITLE PROPOSED ROOF PLAN

FOR HALL & WOODHOUSE
BLANDFORD ST. MARY

DATE FEB 2011	SCALE 1:100	DRAWN pdmc
DRWG No. 519	WD 10	REV