
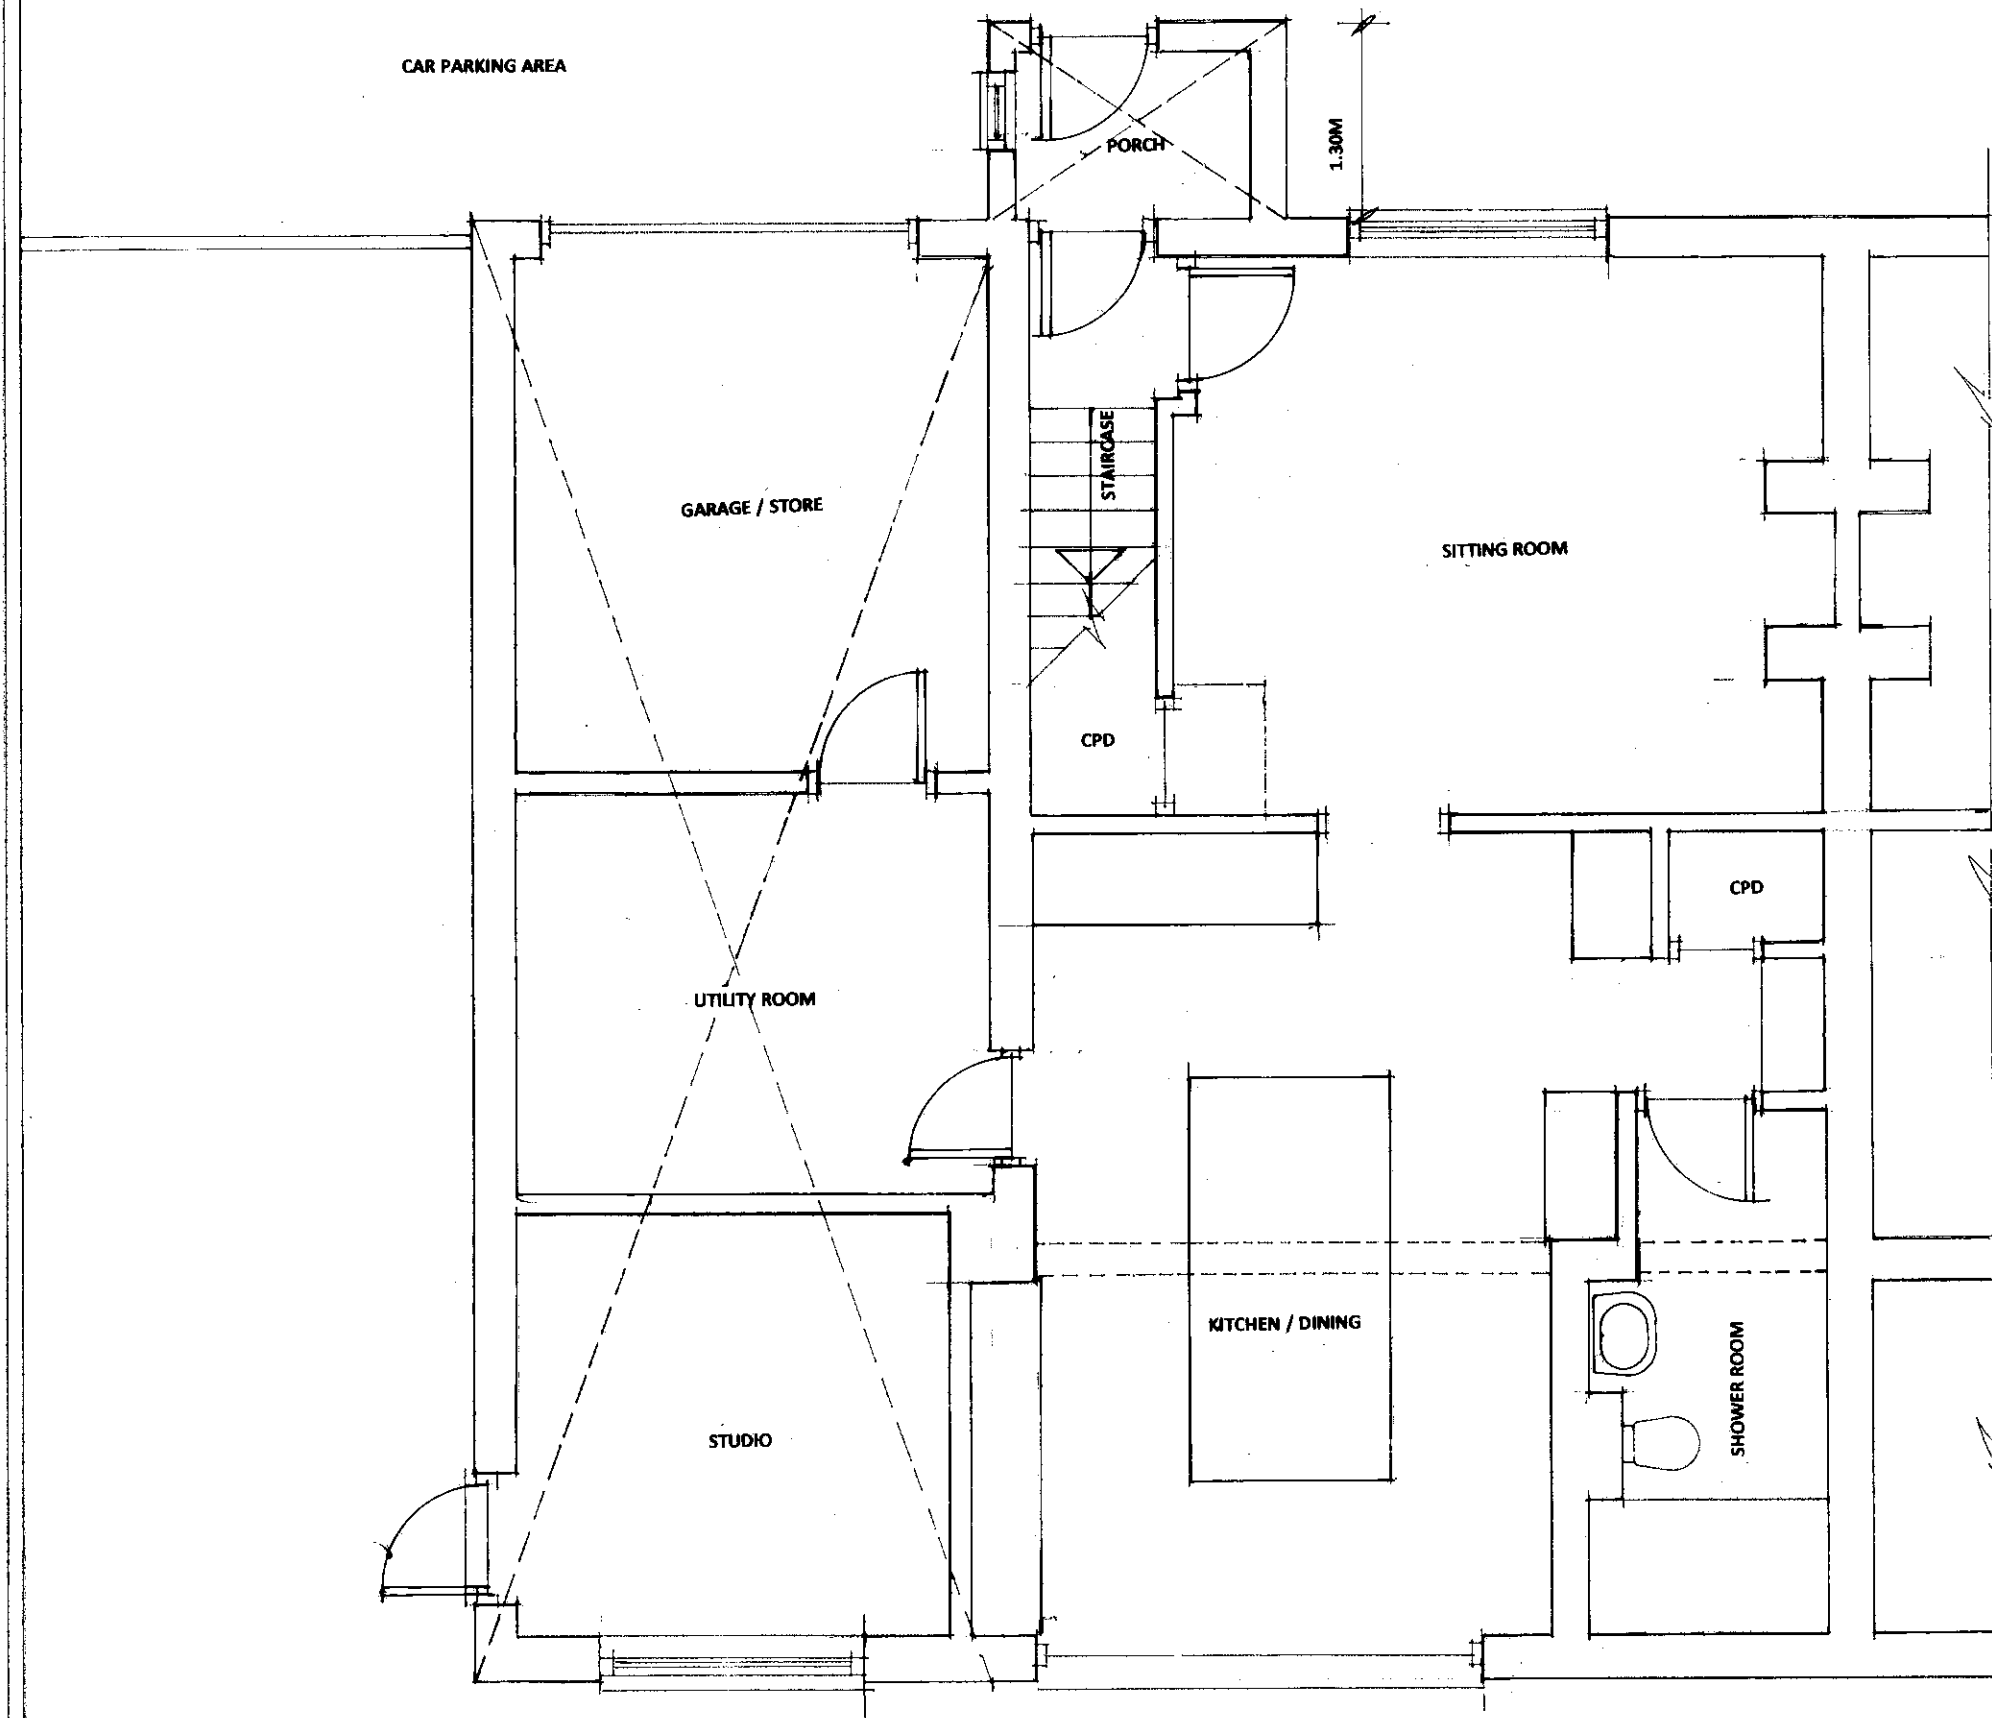


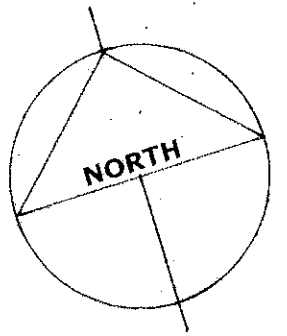

AREAS SHOWN IN DIAGONAL LINES TO BE
DEMOLISHED

REAR GARDEN

DAVID BENNETT ARCHITECT
THE OLD COTTAGE
10 VICARAGE LANE, FELPHAM
WEST SUSSEX PO22 7EA
01243 866279 and 07932 757144
Email: davidkbennett47@gmail.com

CLIENT
MR AND MRS BURDFIELD

PROJECT
**2 ARUNDEL ROAD
POLING BN18 9PW**

DRAWING TITLE
EXISTING GROUND FLOOR PLAN

SCALE
1/50 at A3

REFERENCE
12104.02