




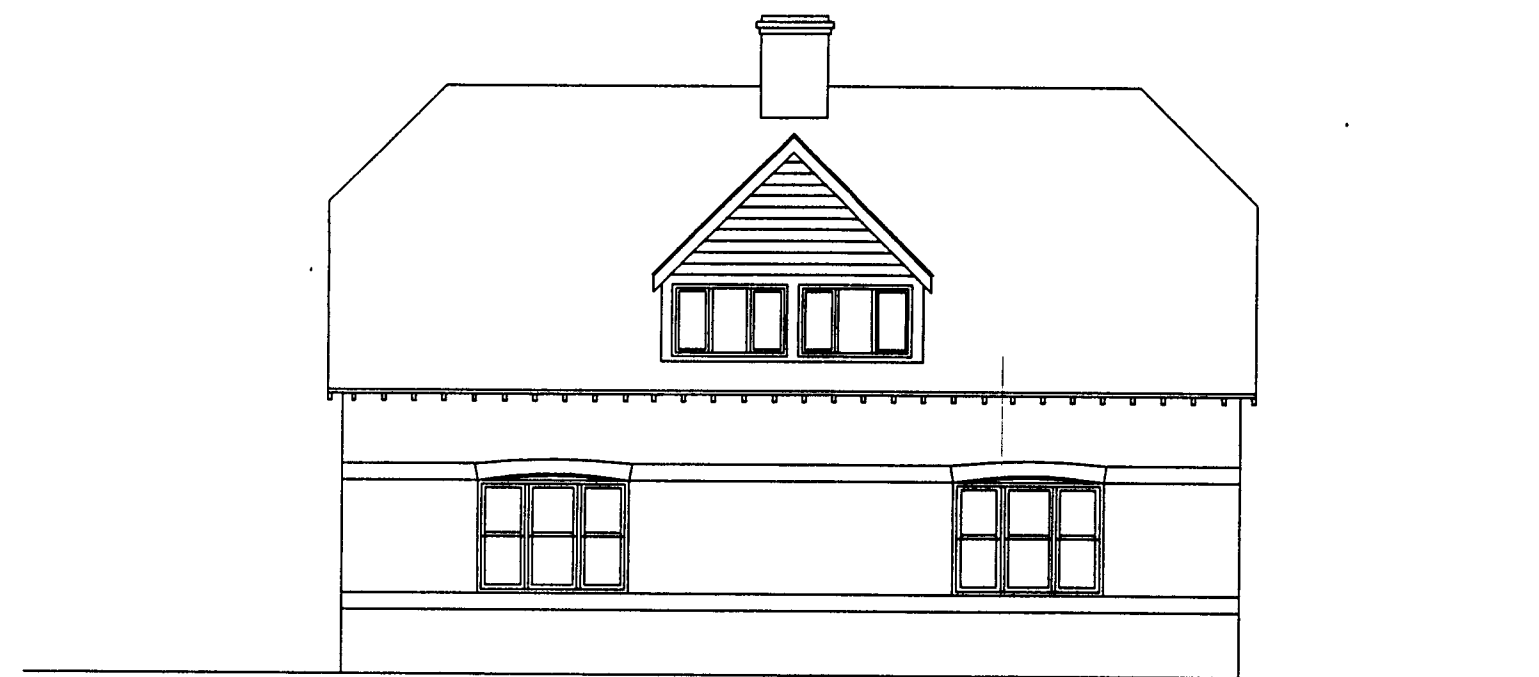


North Elevation

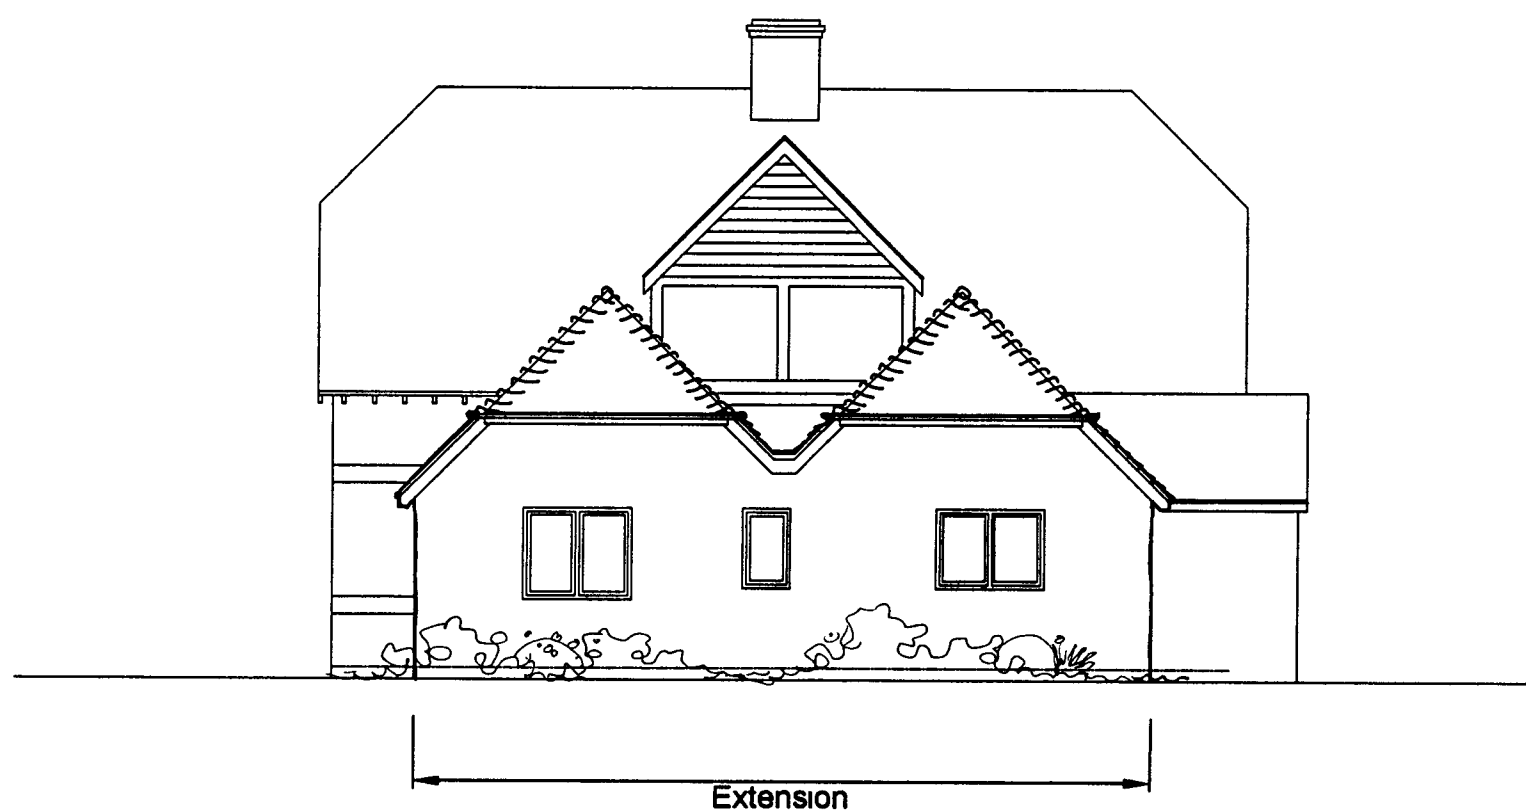


South Elevation

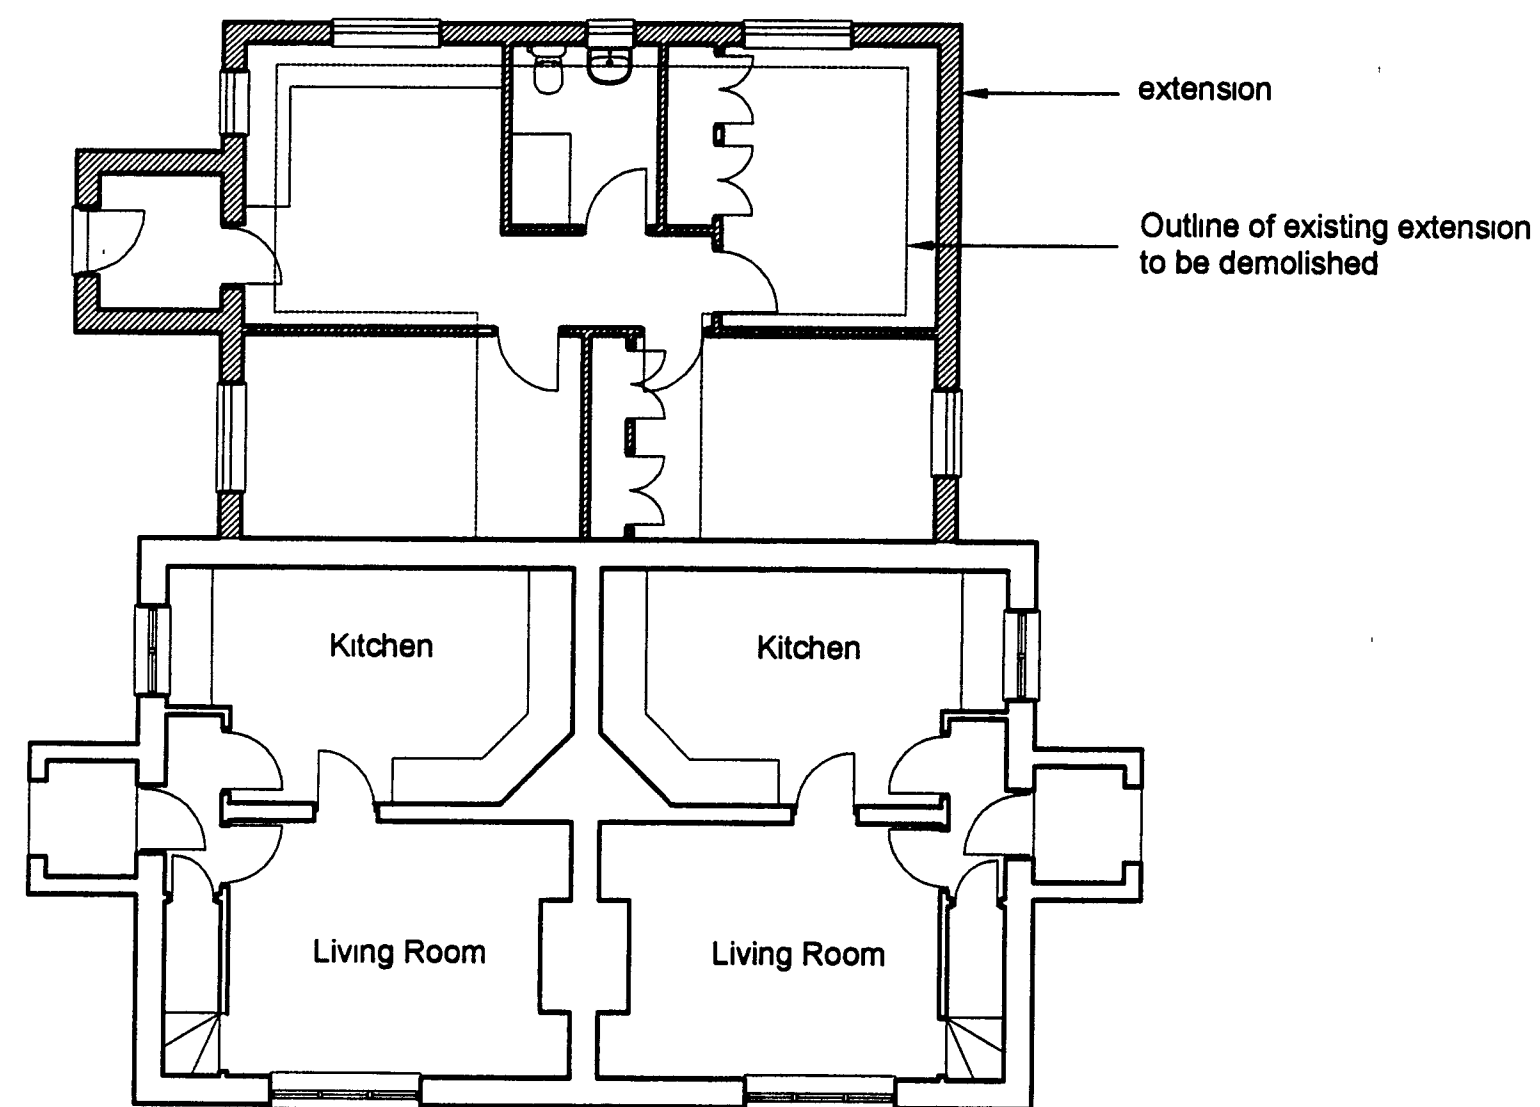


Ground Floor

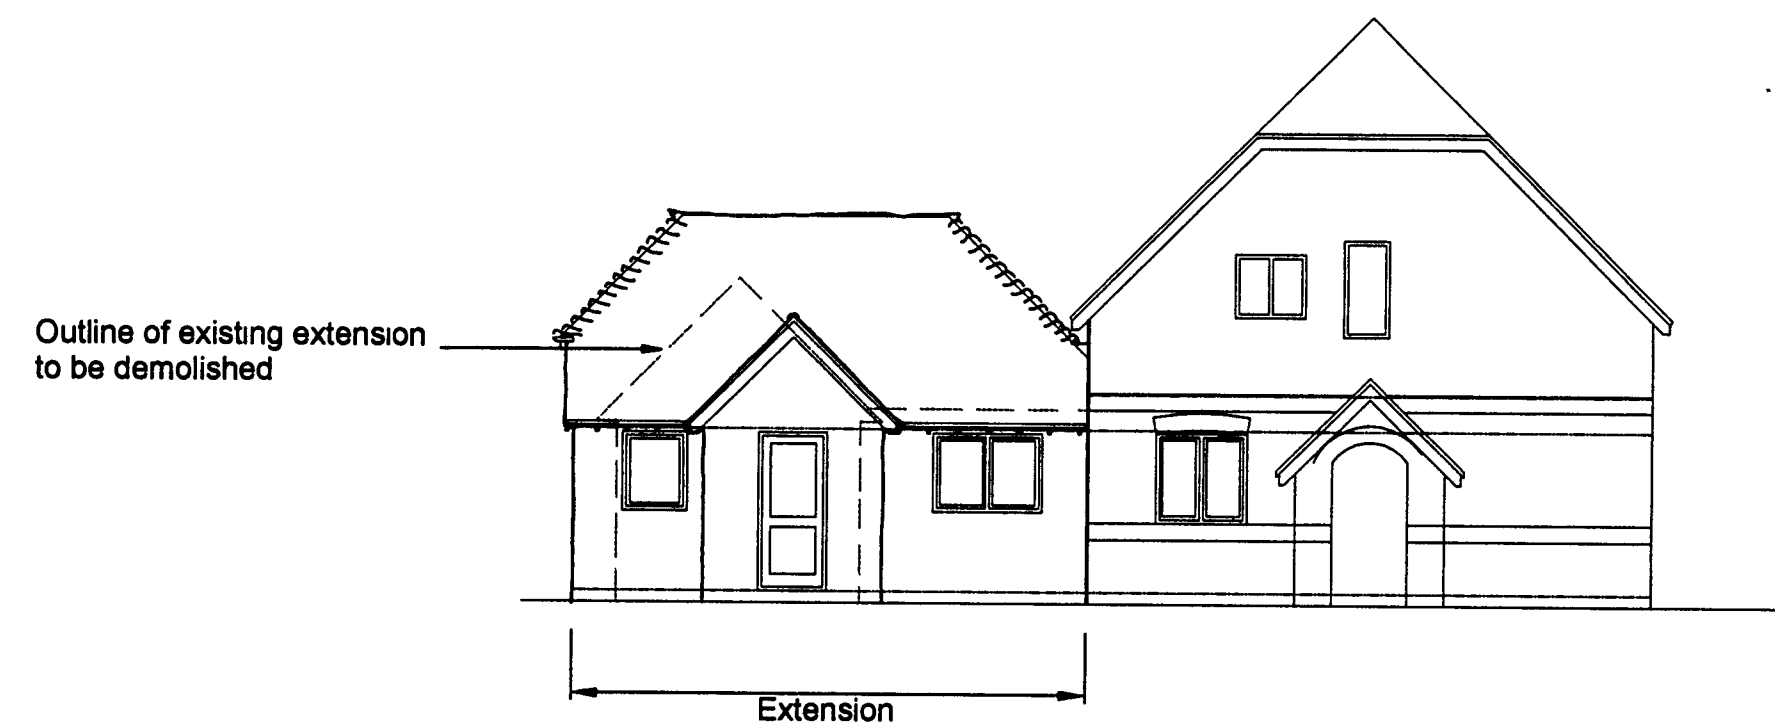

East Elevation

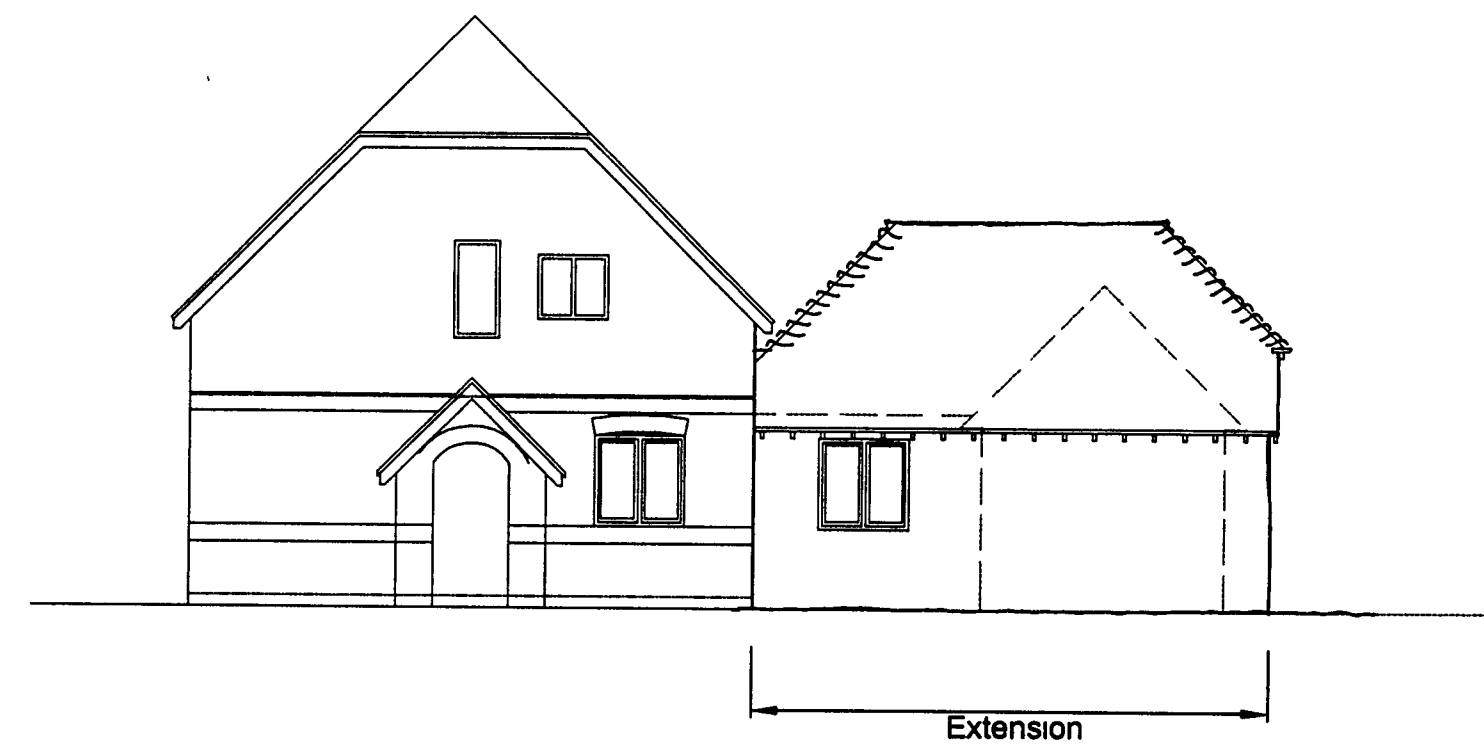

West Elevation

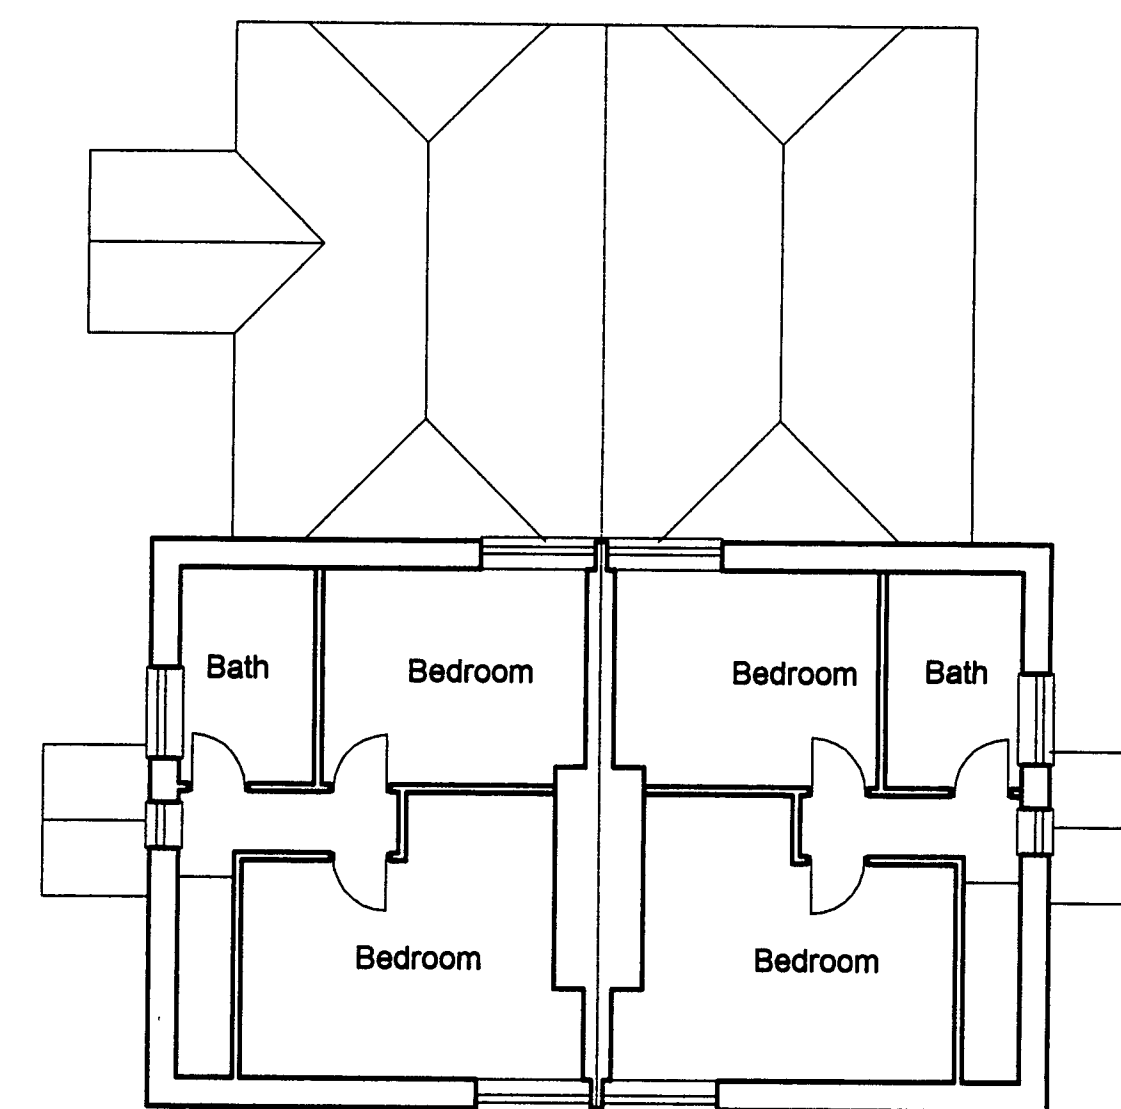

First Floor

External Finishes

Roof :


New roof clad with plain tiles to match existing cottages with bonnet tiles to hips

Walls :

Walls constructed in stock brick work to match existing cottages

Joinery :

New doors and windows to be white painted timber or white UPVC

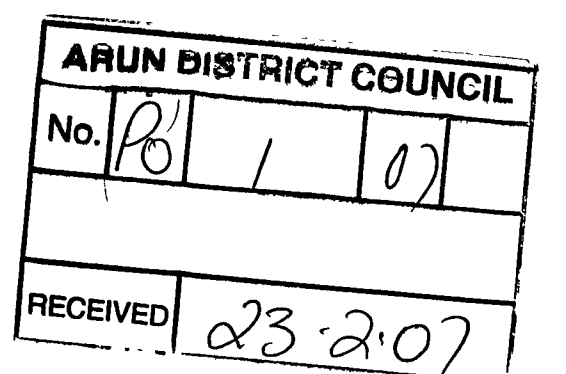

R J C A
CHARTERED ARCHITECTS

LIME KILN BARN
COLWORTH
CHICHESTER
WEST SUSSEX
PO20 6DS

Tel 01243 787011
Fax 01243 787022

Rev A - Design of extension amended
REVISION

Oct 2006

PROJECT Proposed extension and alterations to 235 & 236 Arundel Road, Poling		
SUBJECT Proposed Floor Plans and elevations		
SCALE 1:100	DATE May 05	DRAWING No 02 / 16 / 10
DRAWN	CHECKED	