




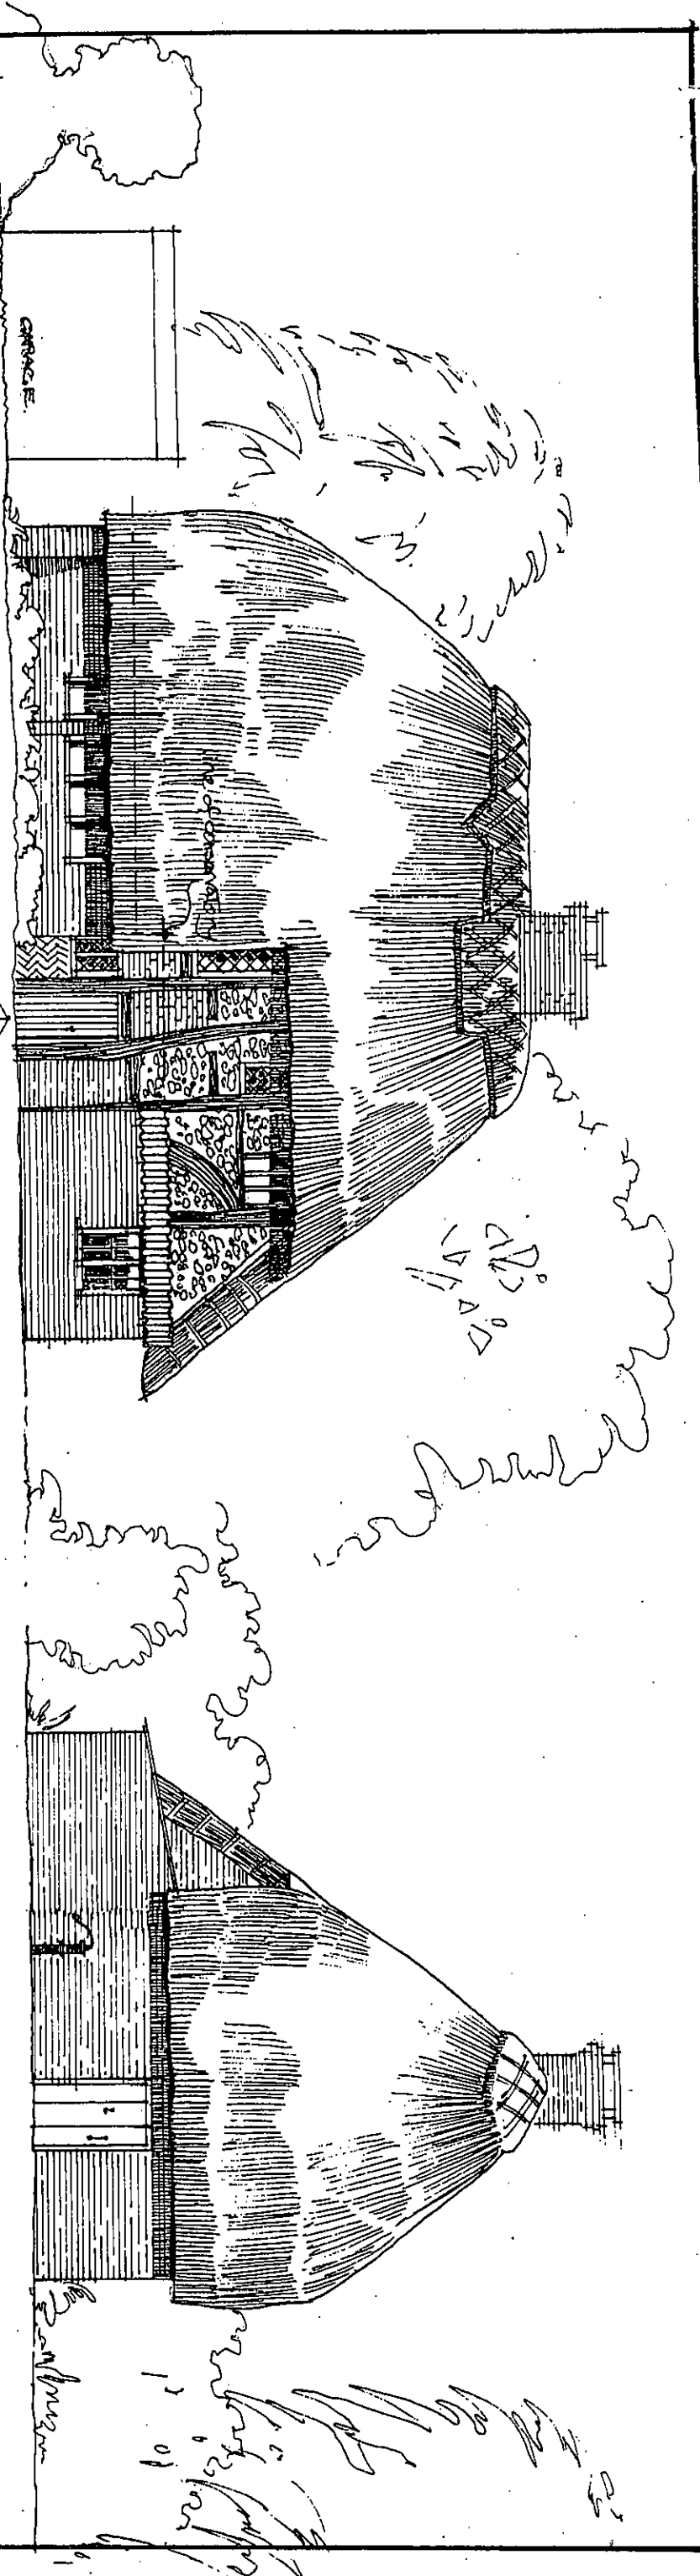

NORTH ELEVATION

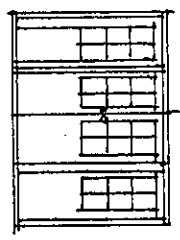

lean to conservatory
shown removed.

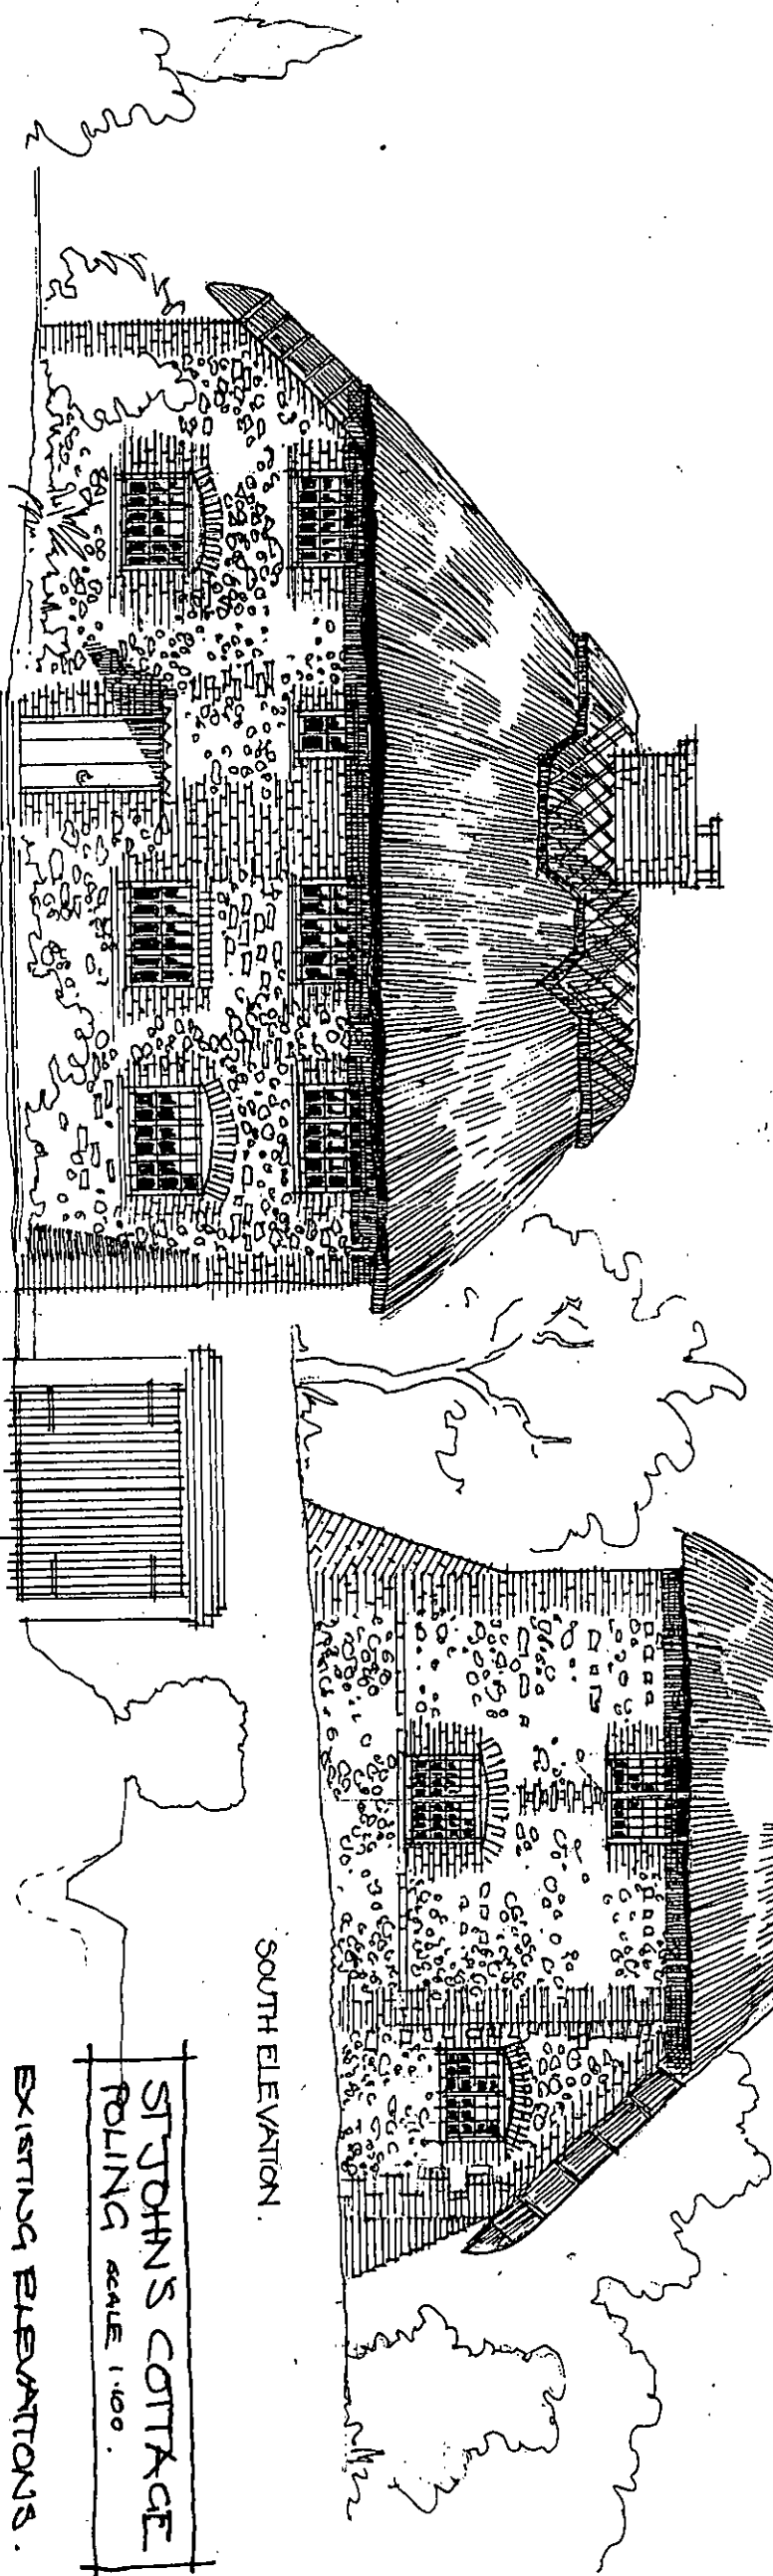

SOUTH ELEVATION

ST JOHN'S COTTAGE
FOLING SCALE 1:100

EXISTING ELEVATIONS

WEST ELEVATION