



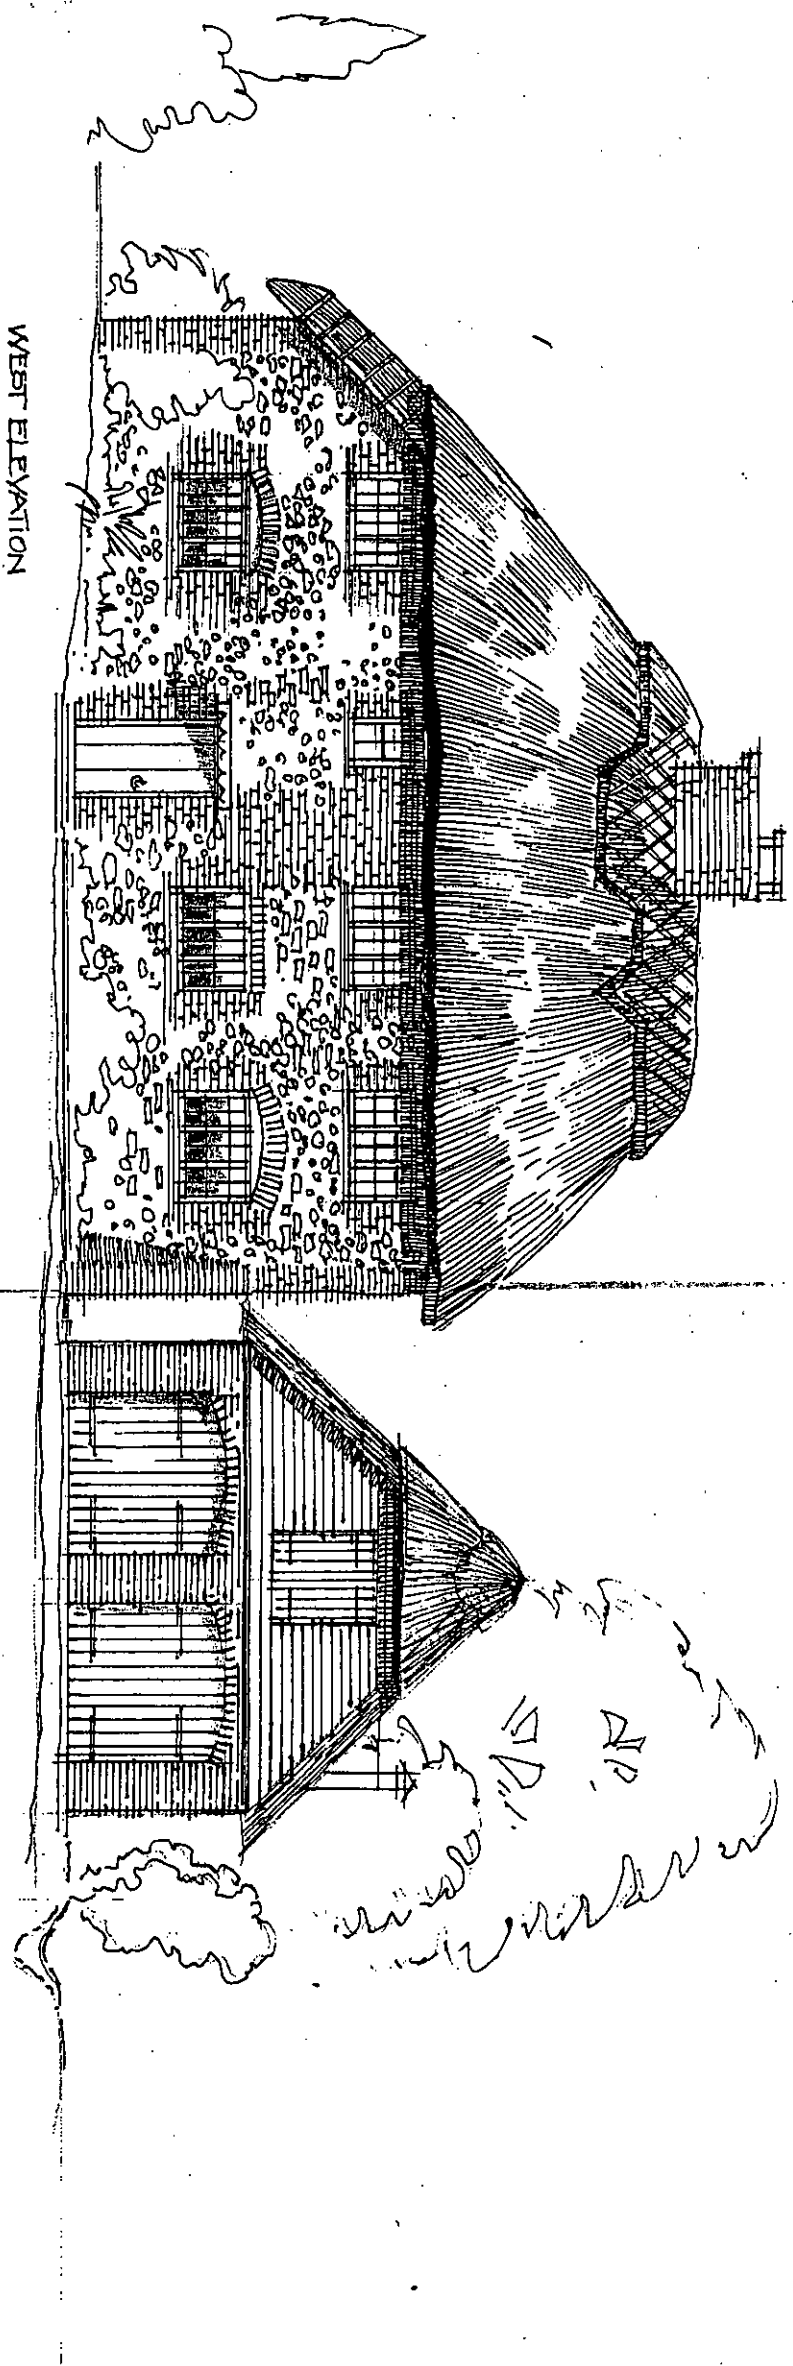

WEST ELEVATION

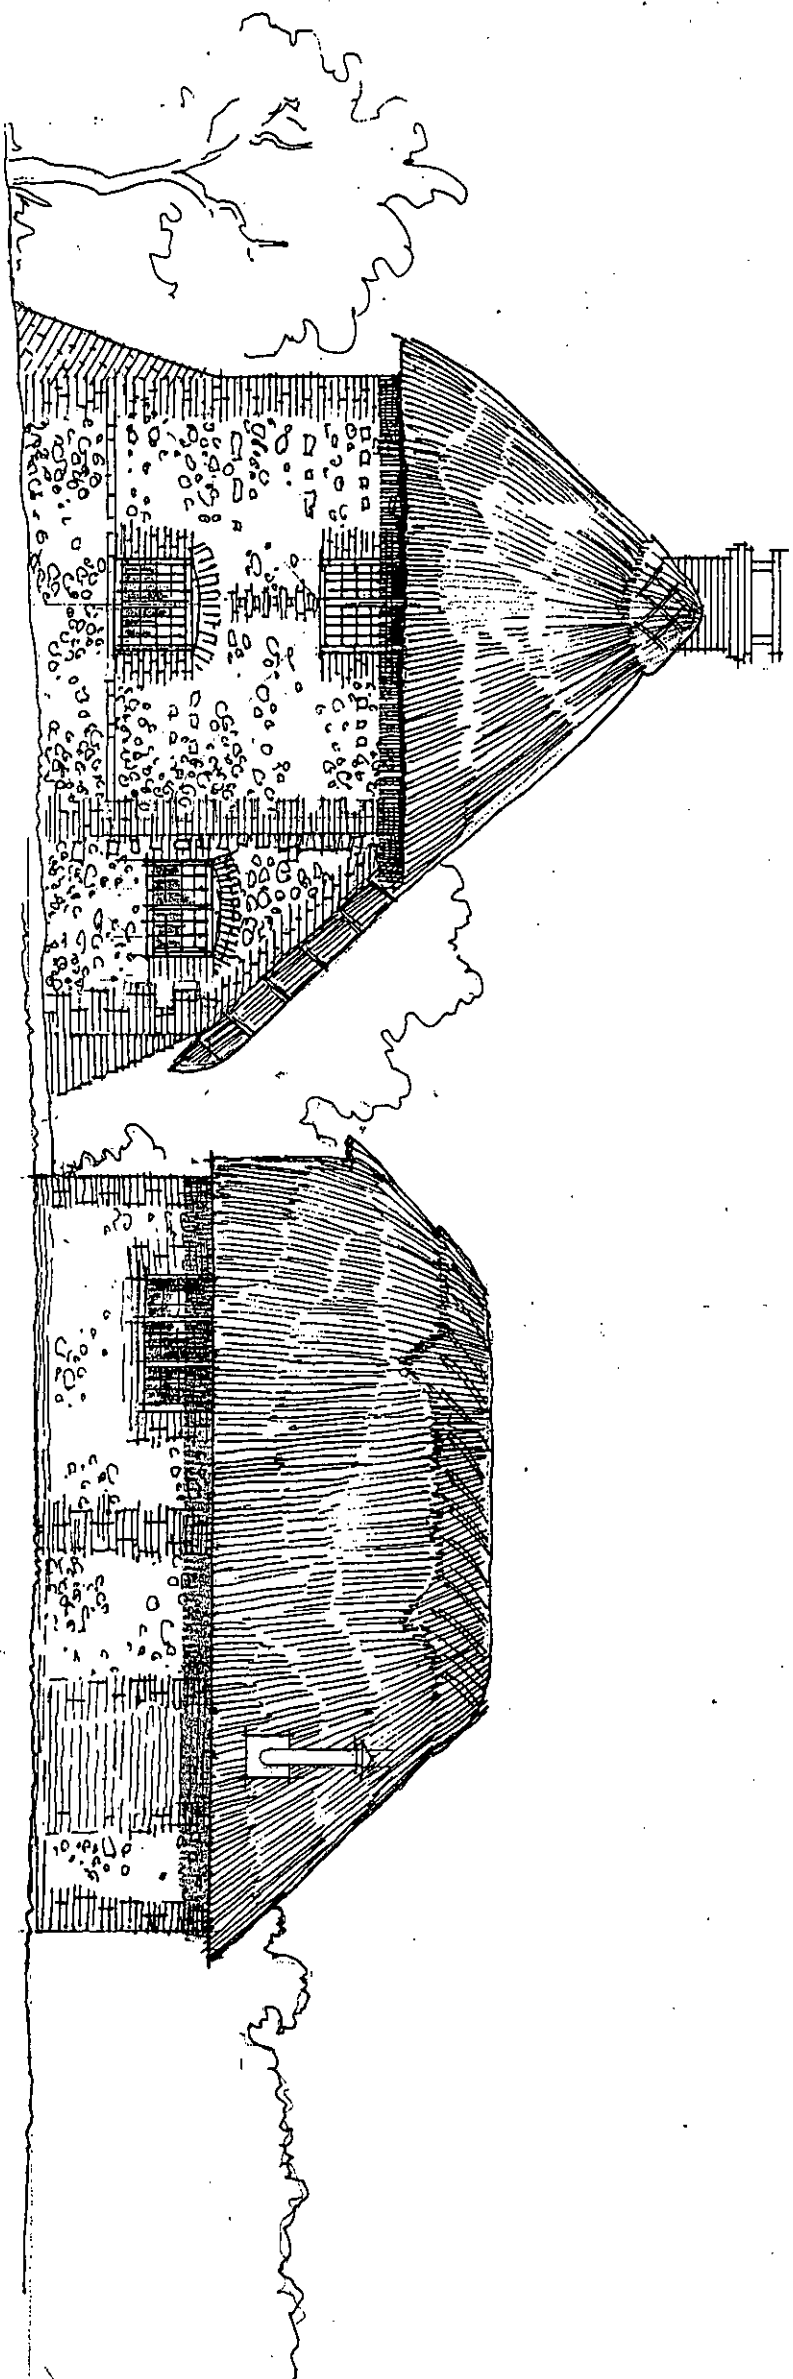

SOUTH ELEVATION

ST. JOHN'S COTTAGE FOLLING

SCALE 1:100