



ARCHITECTURAL COUNCIL	
No.	90 1 12
CITY OF NEW YORK	
Project No.	28512

Handwritten notes:
 1/2" = 1'-0"
 1/4" = 3'-0"
 1/8" = 6'-0"

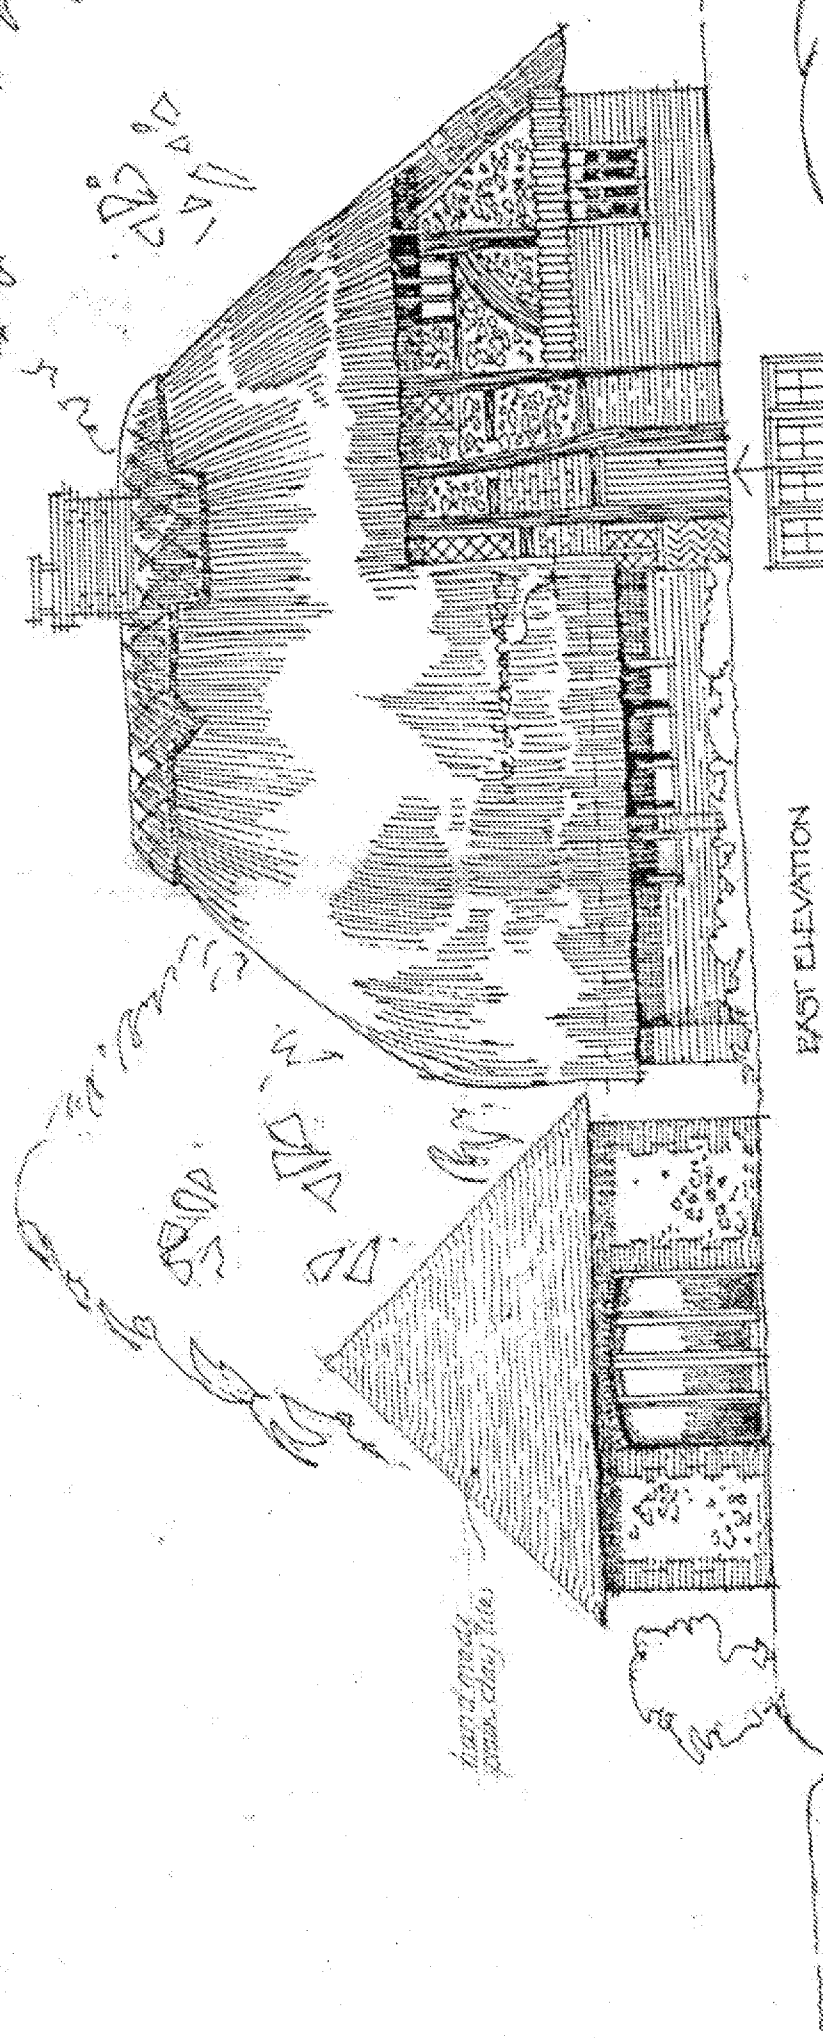

EAST ELEVATION

Handwritten note:
 lean to conservatory
 shown removed.

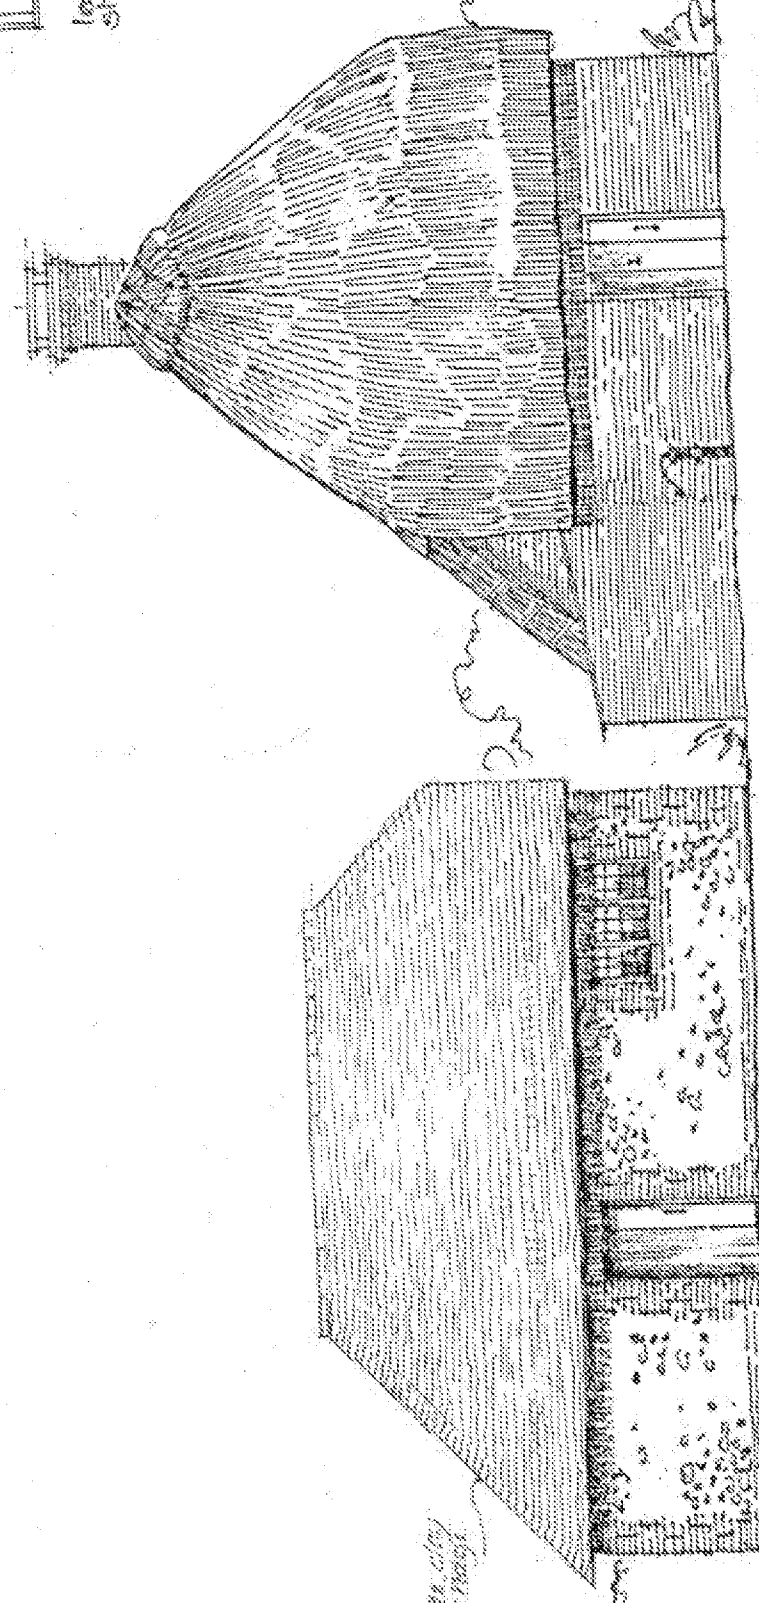

NORTH ELEVATION

ST. JOHN'S COTTAGE FOLIO

Scale 1:100 PLAN 2

Handwritten note:
 Hardwood on clay
 floors & range
 tiles

Handwritten note:
 Kynsbrick built red
 wall brick - gables