



PLANNING COMMISSION		
NO.	1	12
CITY OF CHICAGO		
DATE	28.5.12	

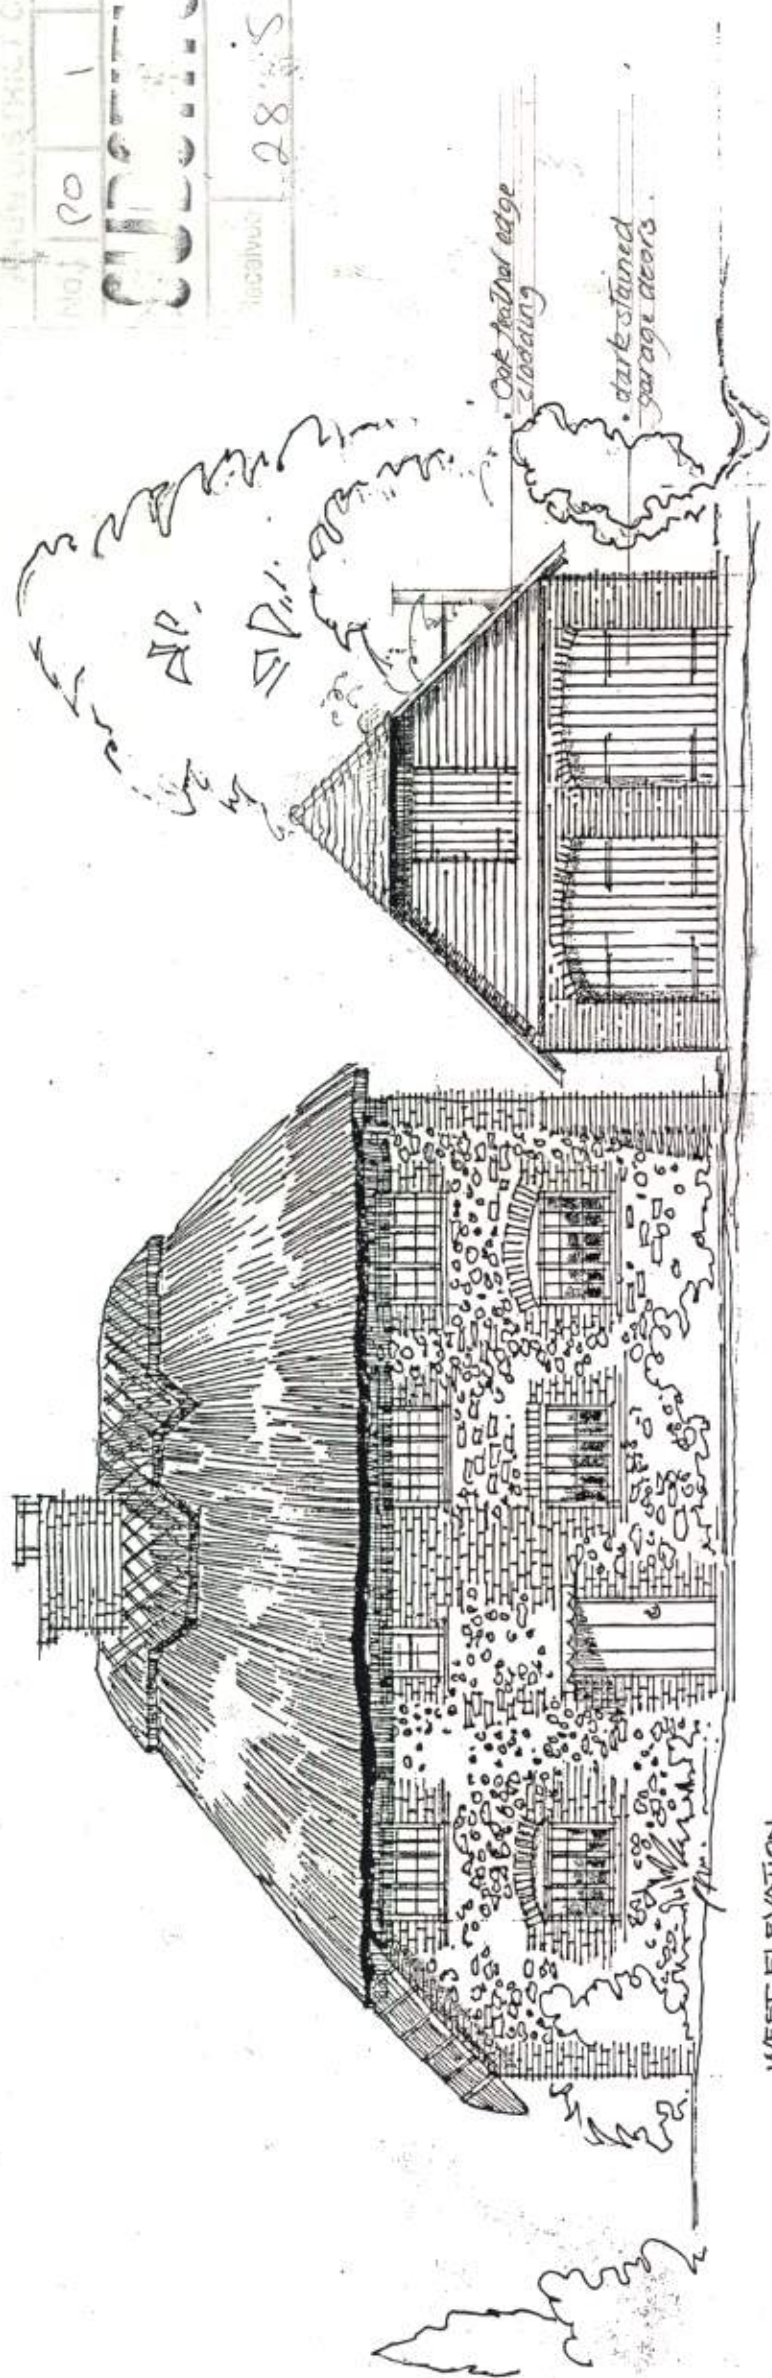

WEST ELEVATION

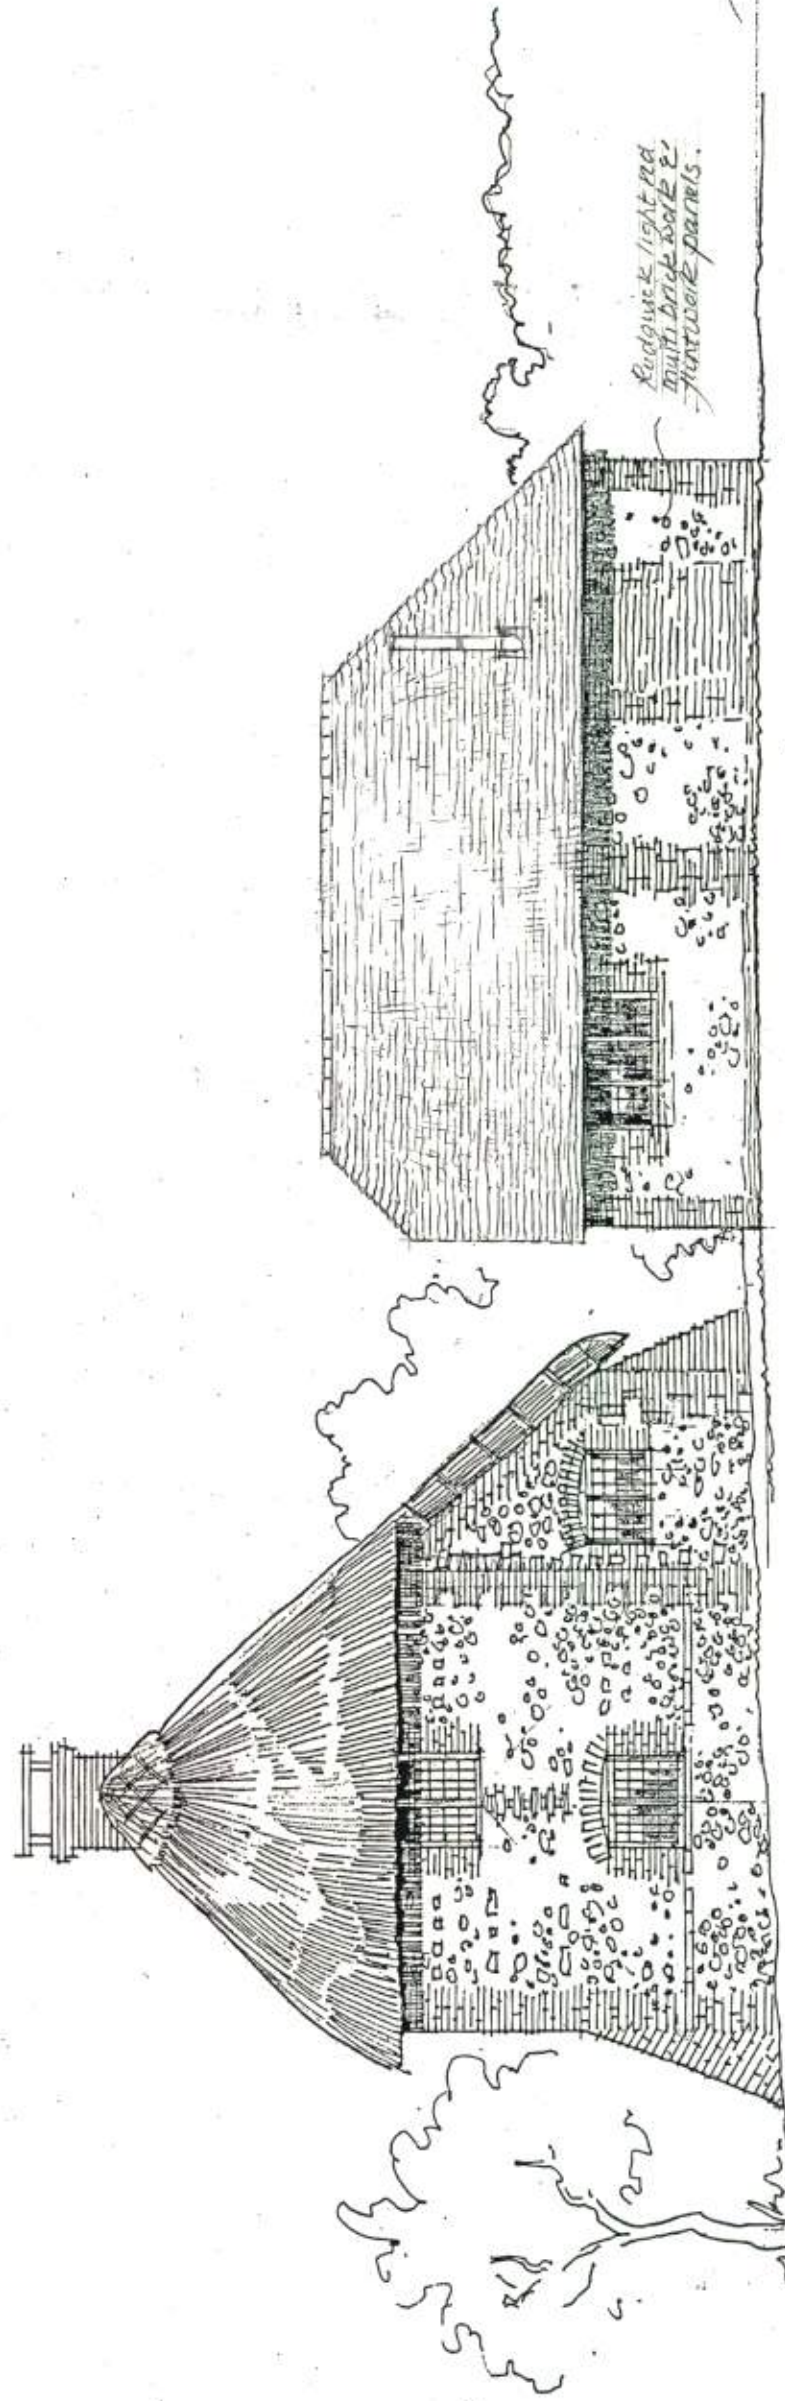

SOUTH ELEVATION

ST. JOHN'S COTTAGE POLING

SCALE 1:100 PLAN 1