


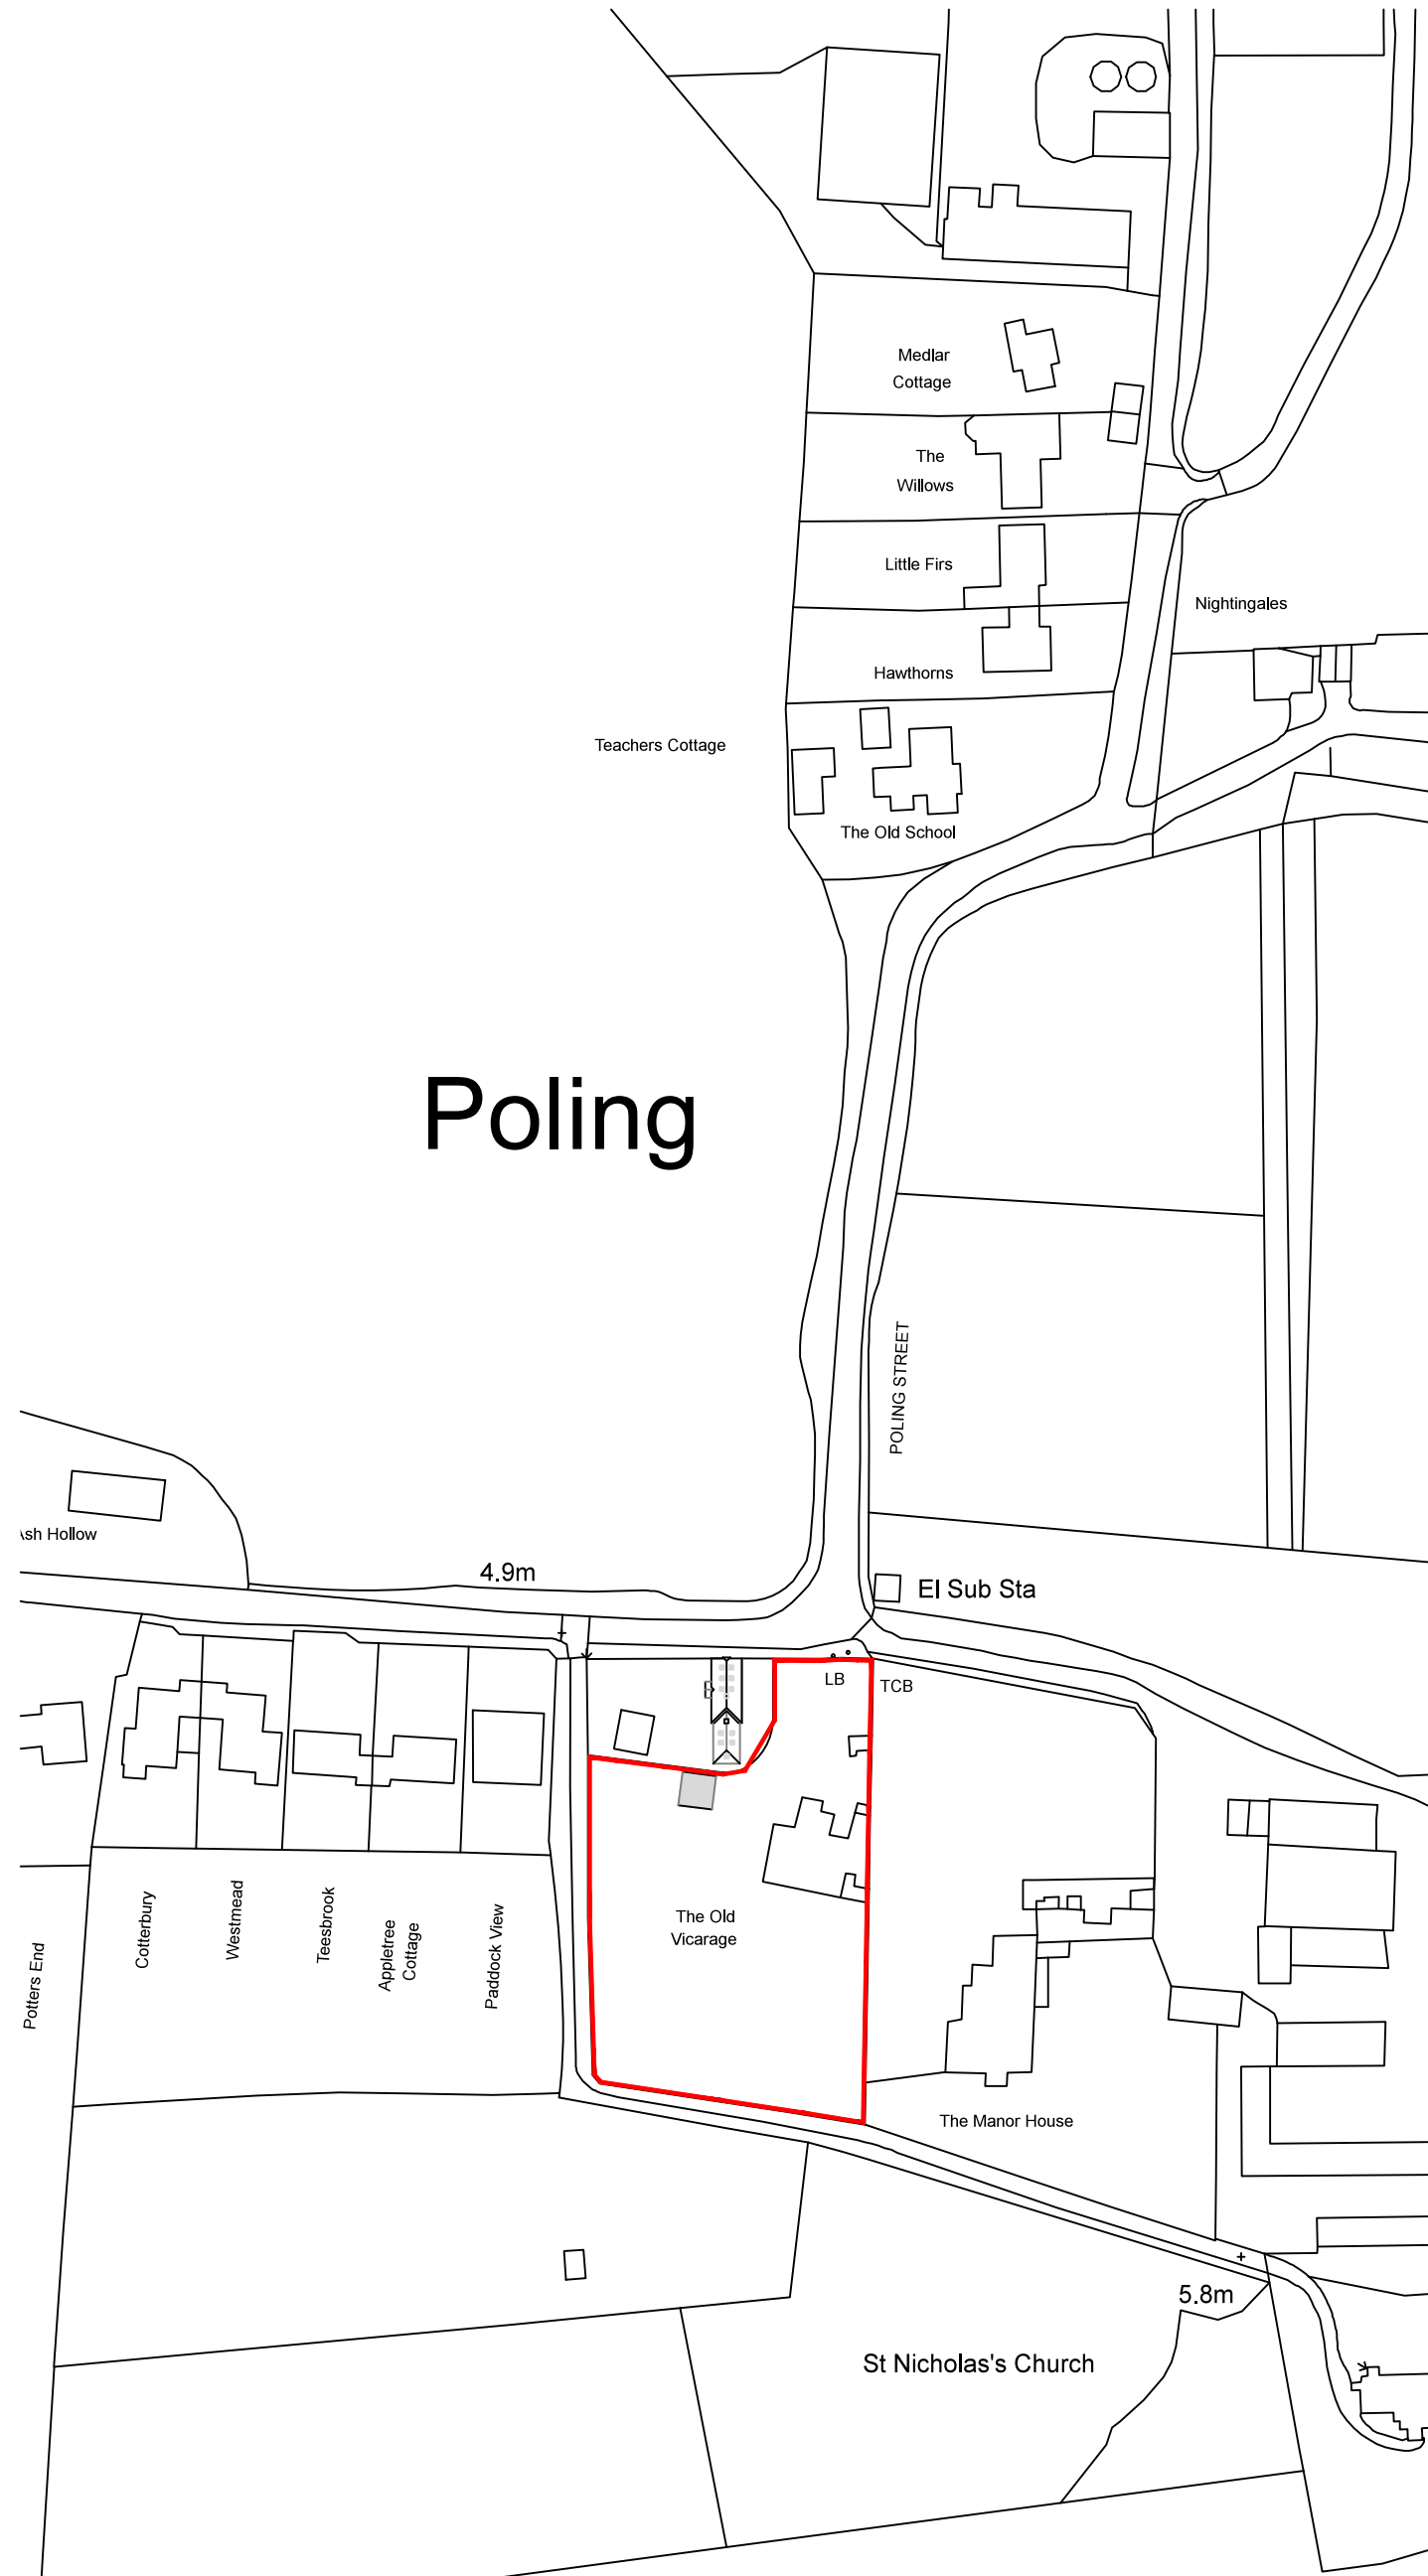


y (c) Crown Copyright 2016. All rights reserved. Licence number 100022432

Site Location Plan (1:1250)




Site Block Plan (1:500)

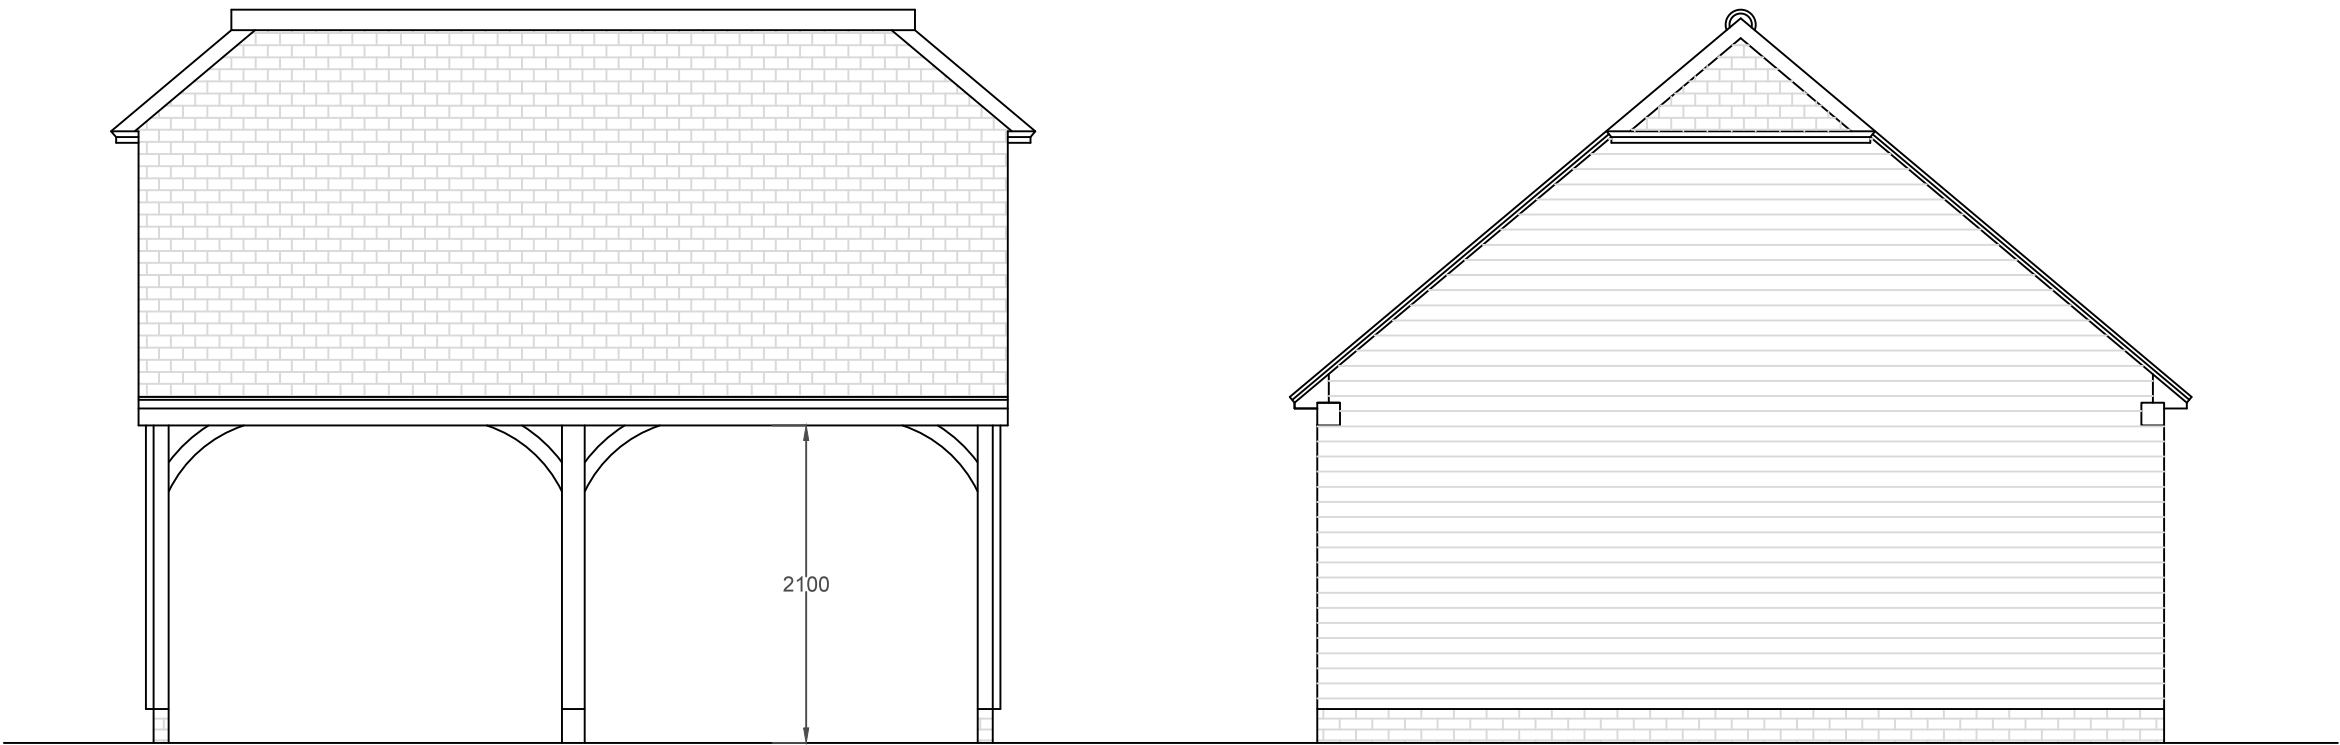


East Elevation South Elevation


Elevations (1:50)

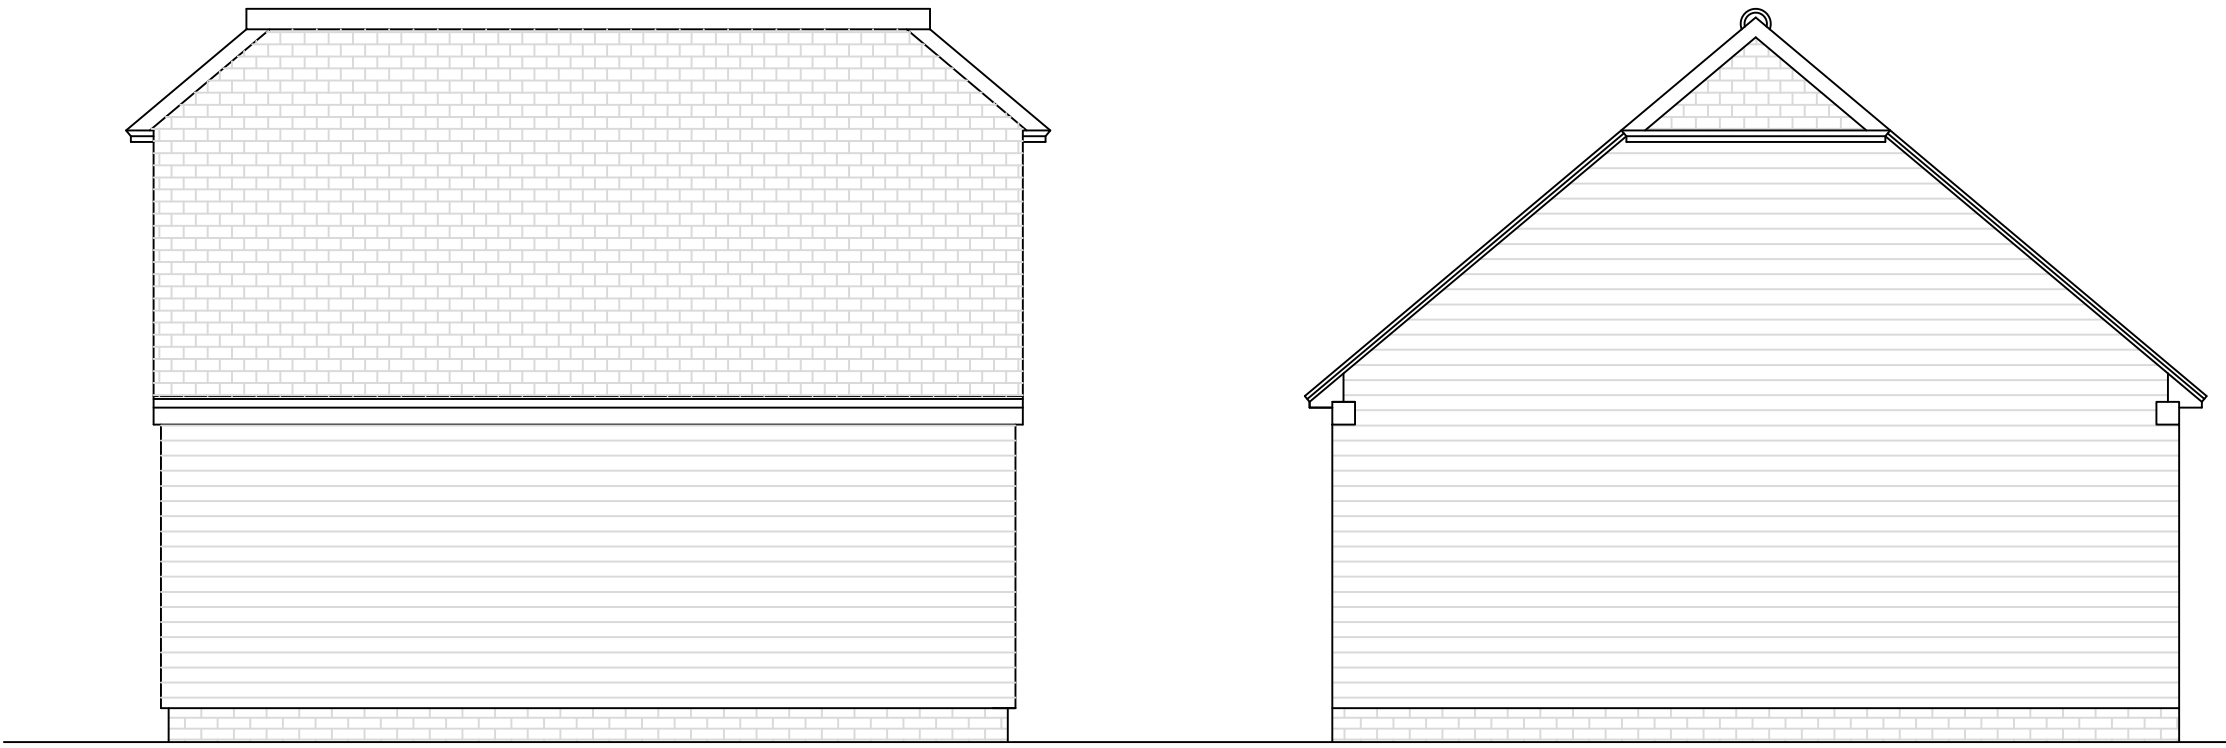

West Elevation North Elevation

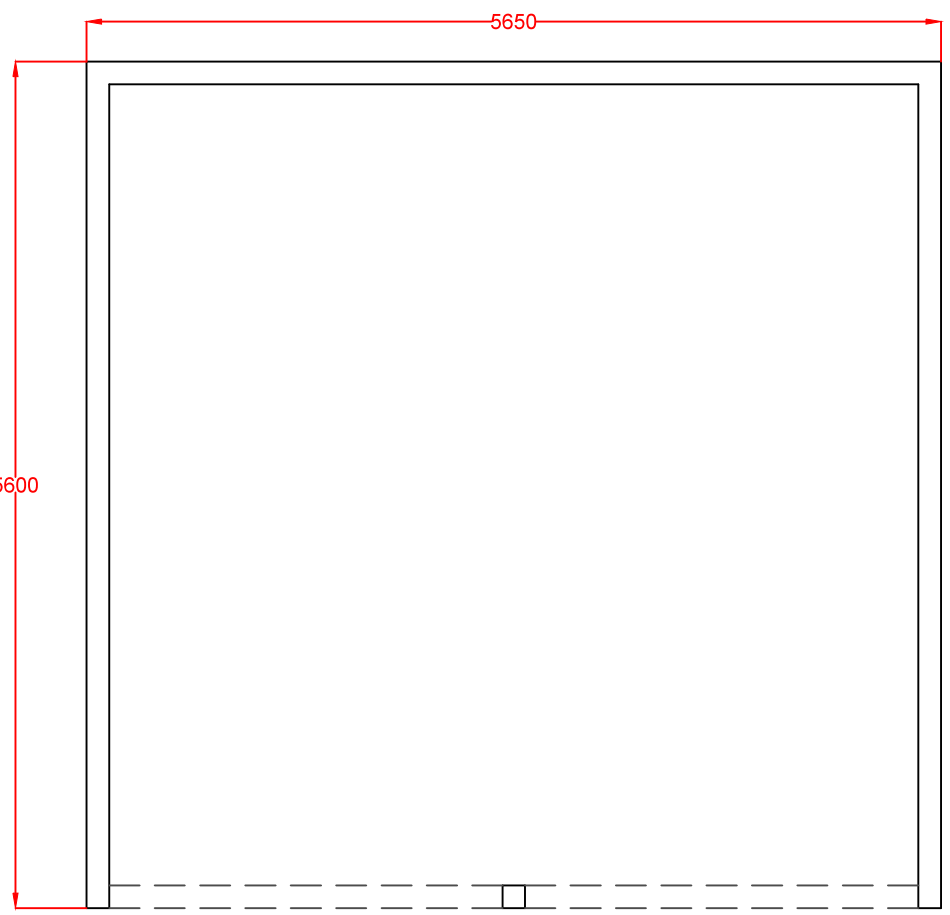

Plan (1:50)

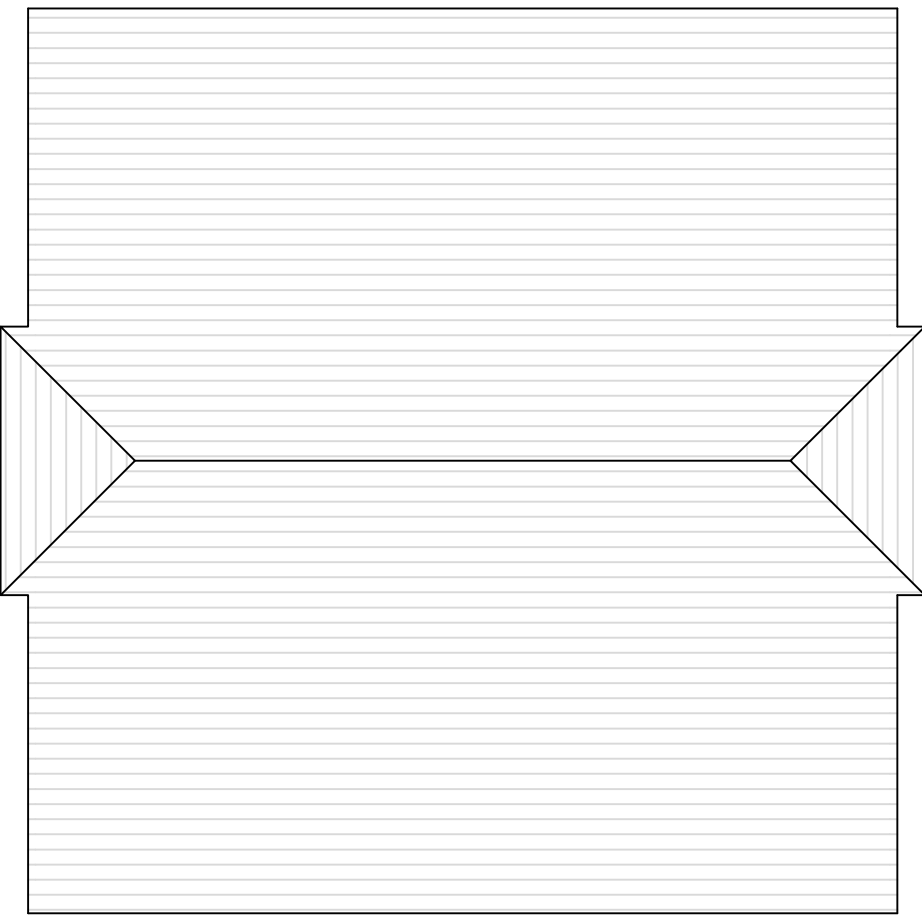

Roof Plan (1:50)

Revisions		
Rev	Description	By
All dimensions to be checked on site prior to commencement of work, except for planning purposes. This drawing is the copyright of Inspired Design Studio Ltd. and may not be copied, altered or reproduced in any way without written authority.		
Client: Mr E Chandler		
Project Address: The Old Vicarage Poling Street Poling West Sussex		
Drawing Title: Proposed Garage Plan, Elevations, Roof Plan and Site Location Plan		
Drawing Number: 1079.G02		
Scale: As stated printed @ A1		
Date: 22/03/2018		