

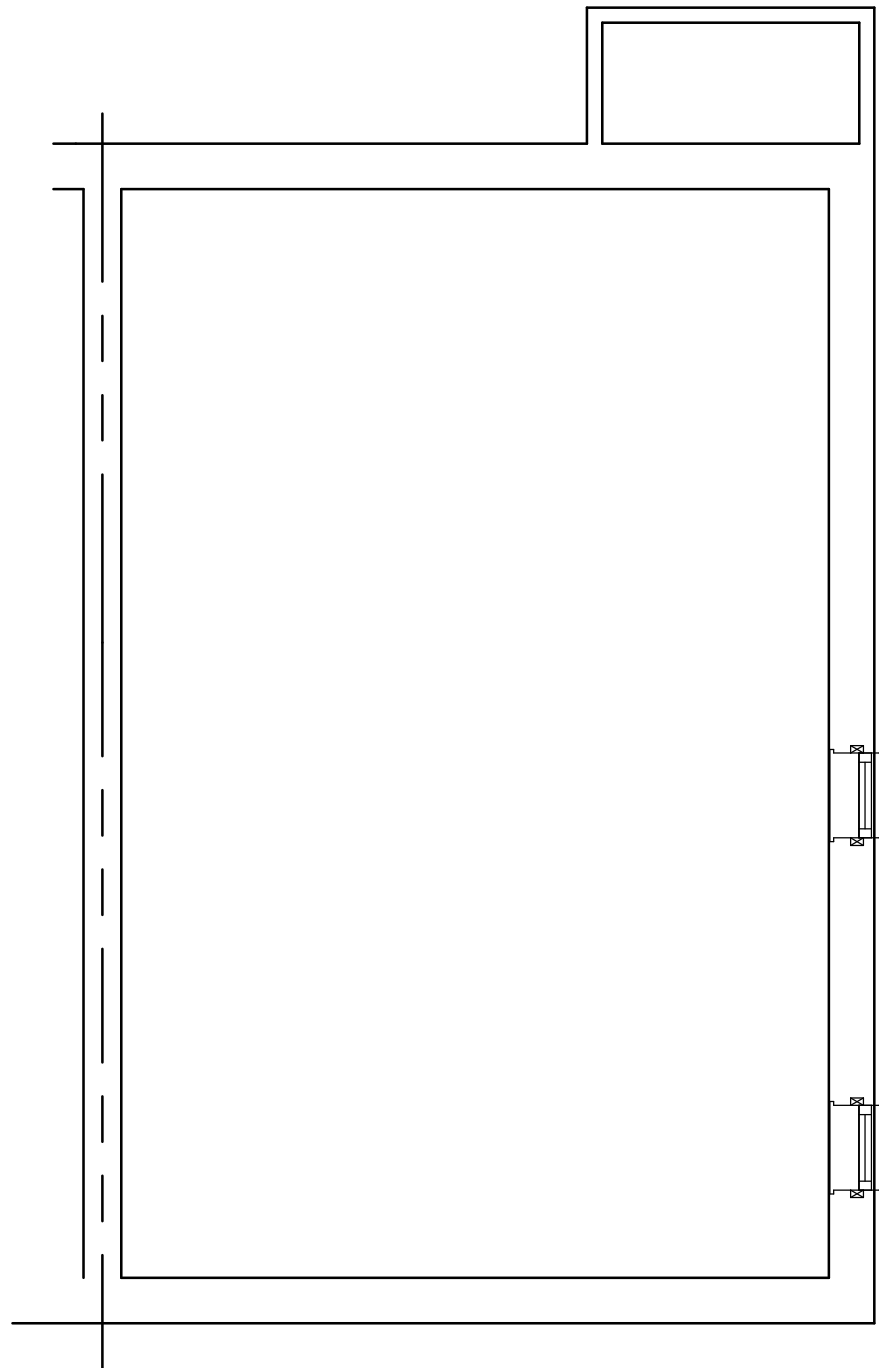


PLAN DISTRICT COUNCIL PROVISION

Existing Ground Floor


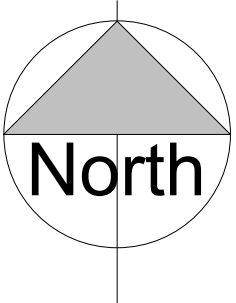


Proposed Ground Floor

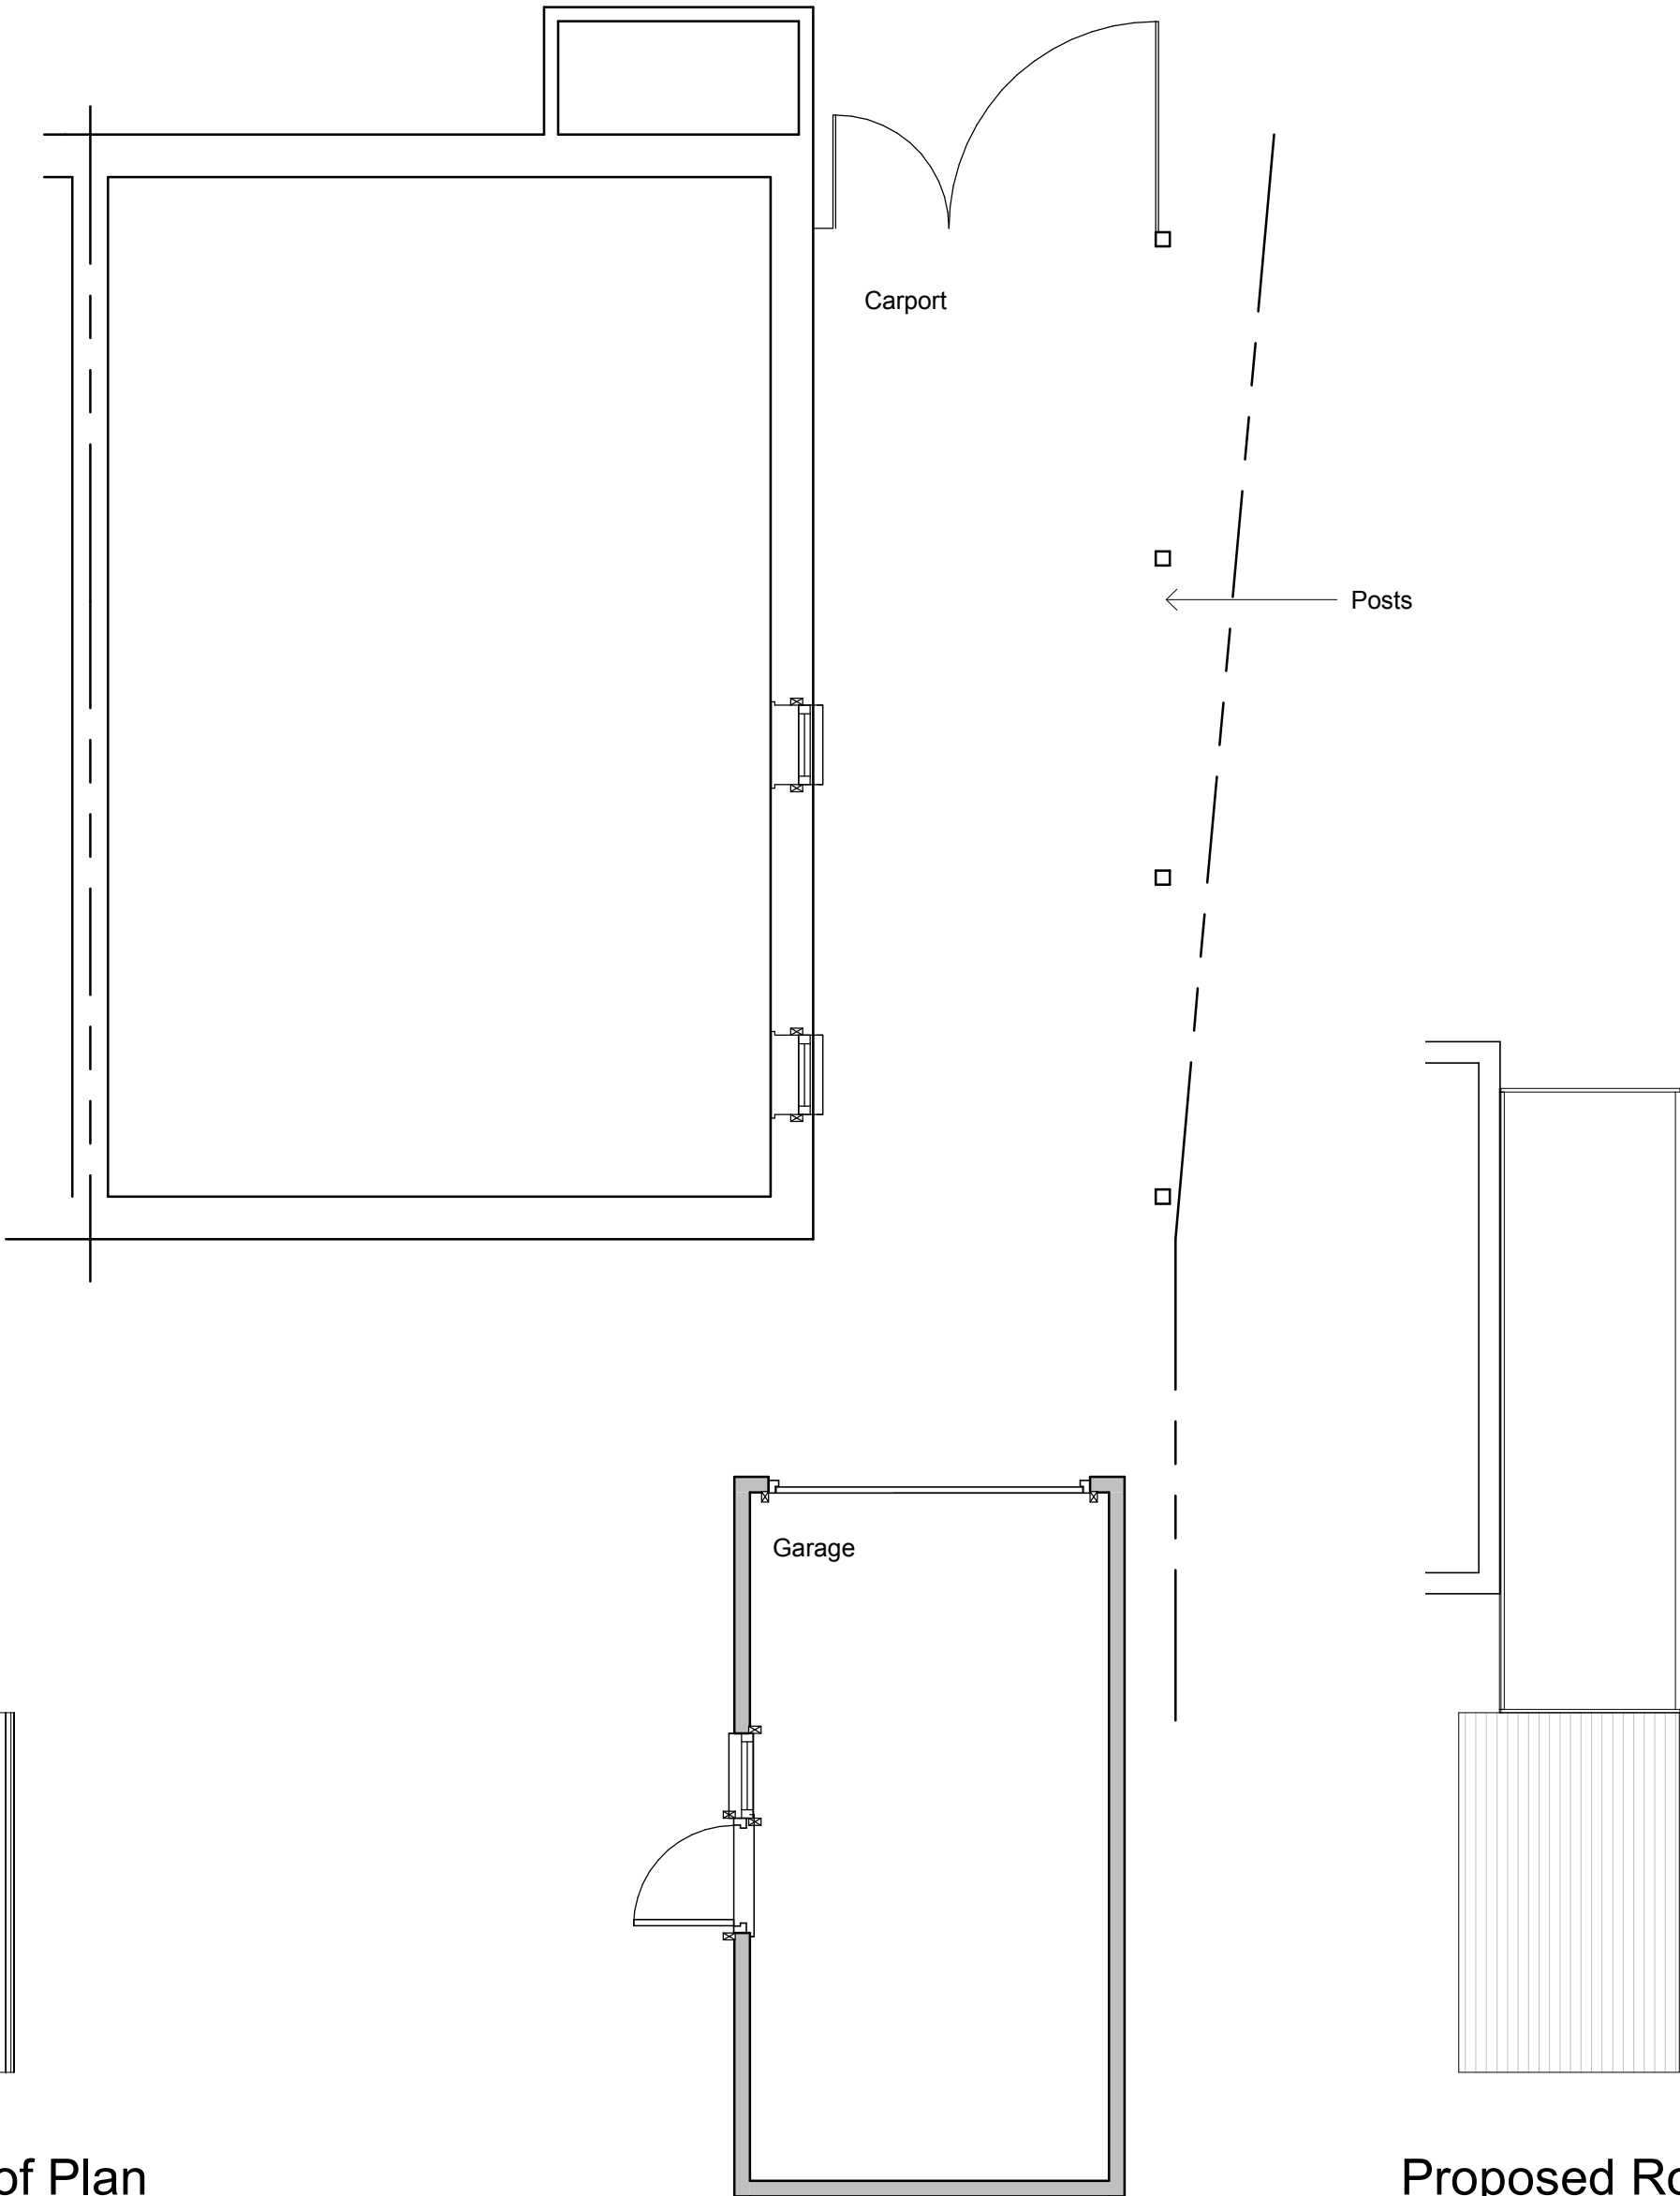


Site plan 1:1250


Site Plan 1:500

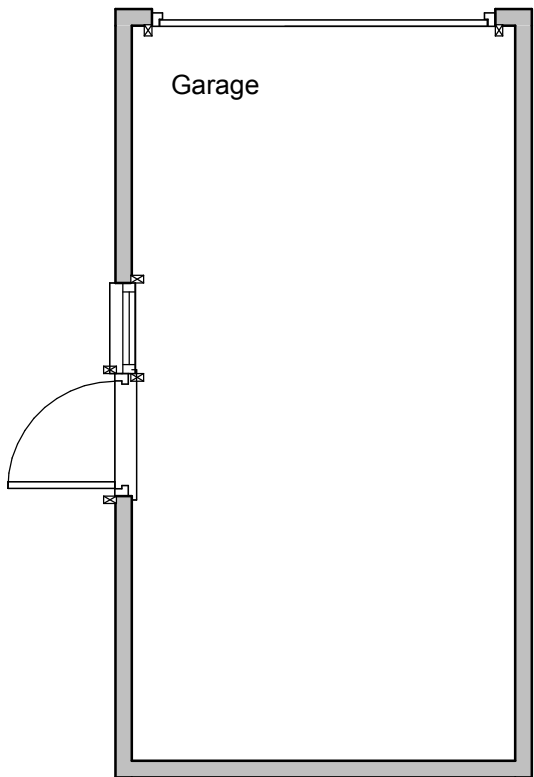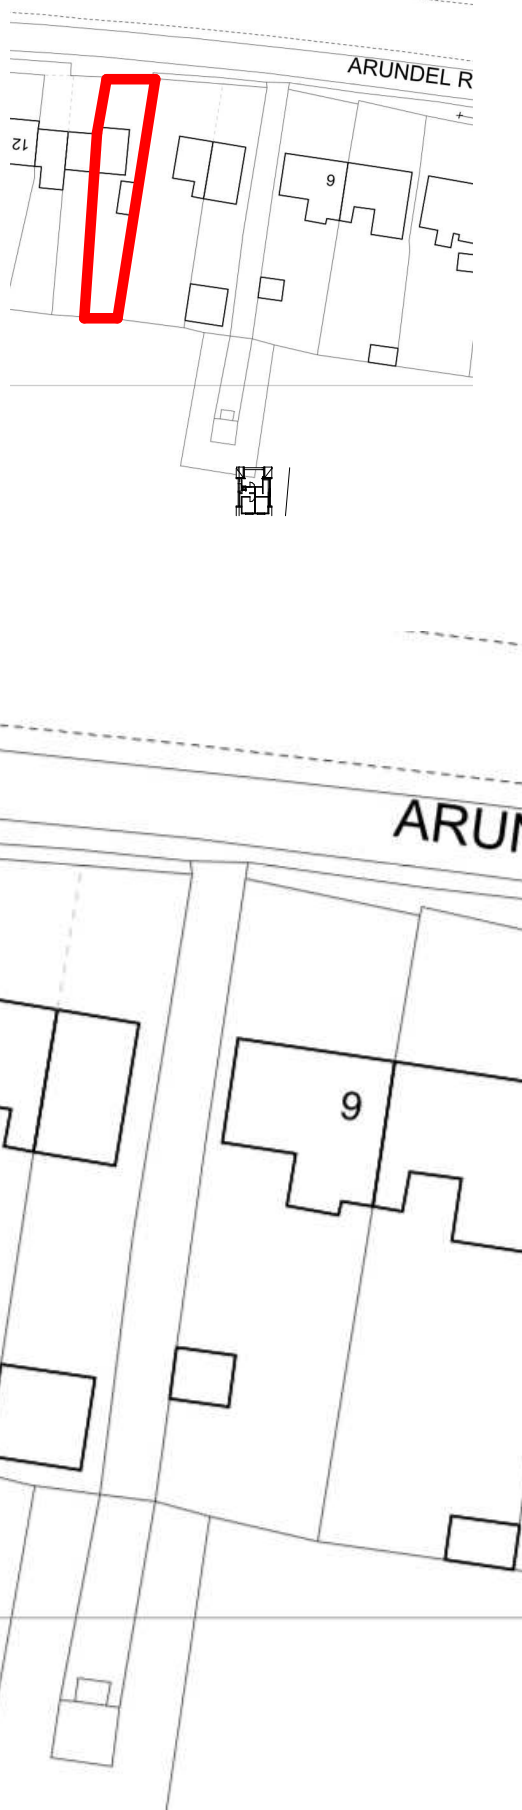


Existing Roof Plan

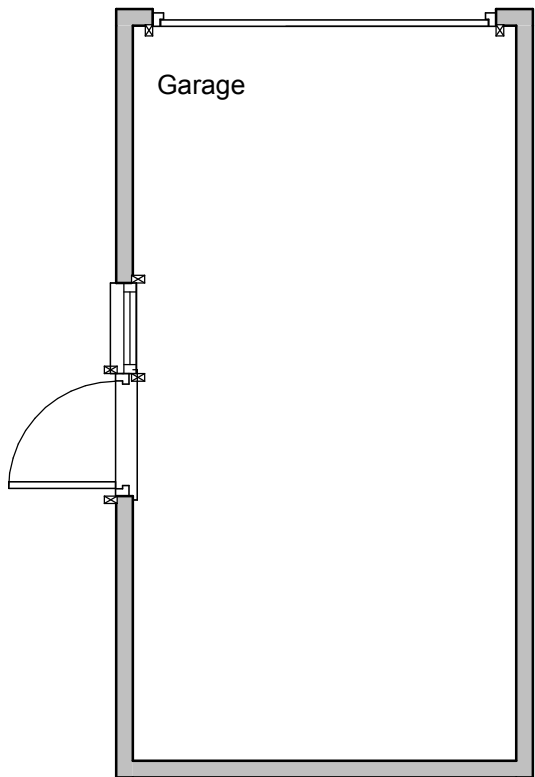


Proposed Roof Plan

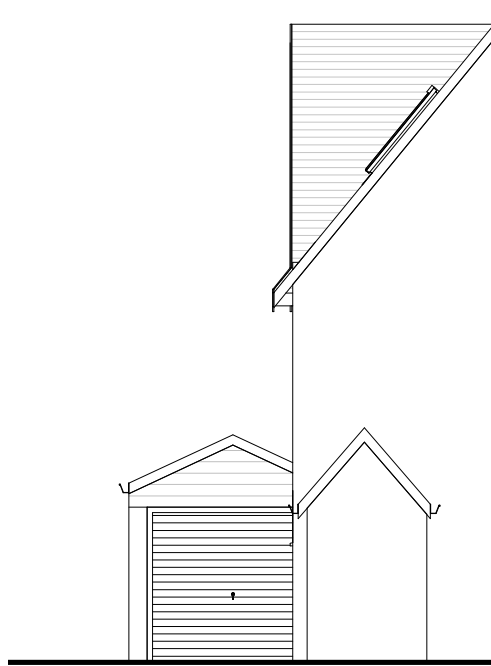


Existing Front Elevation North

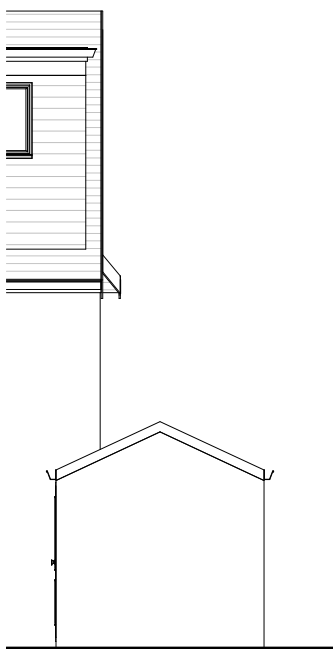


Existing Rear Elevation South

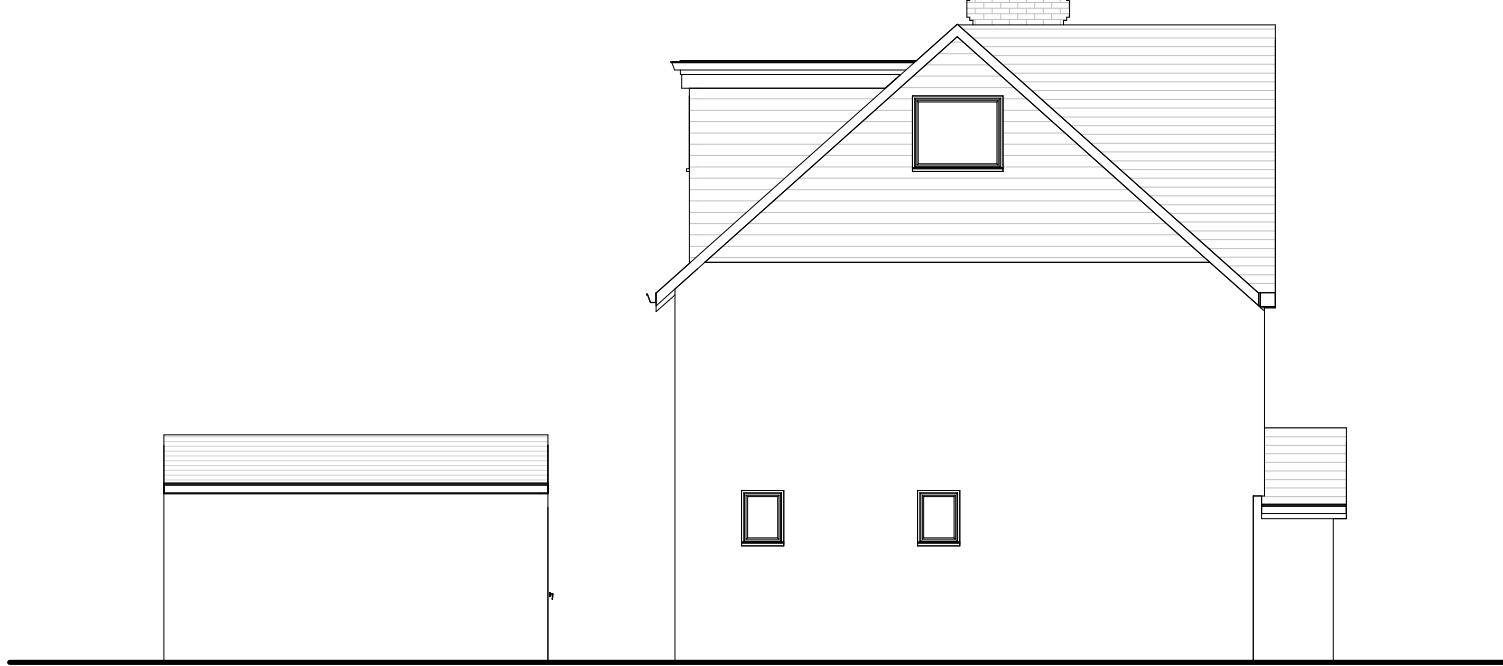

Existing Side Elevation East

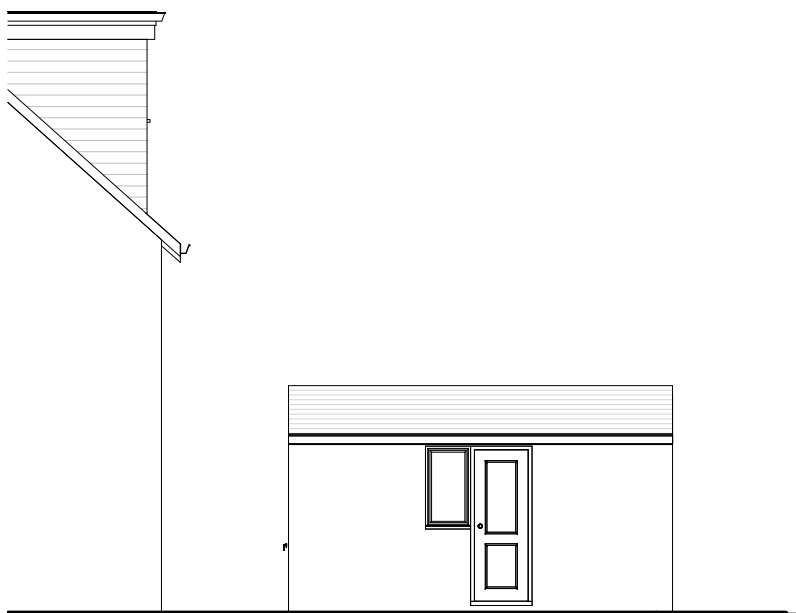


Existing Side Elevation West

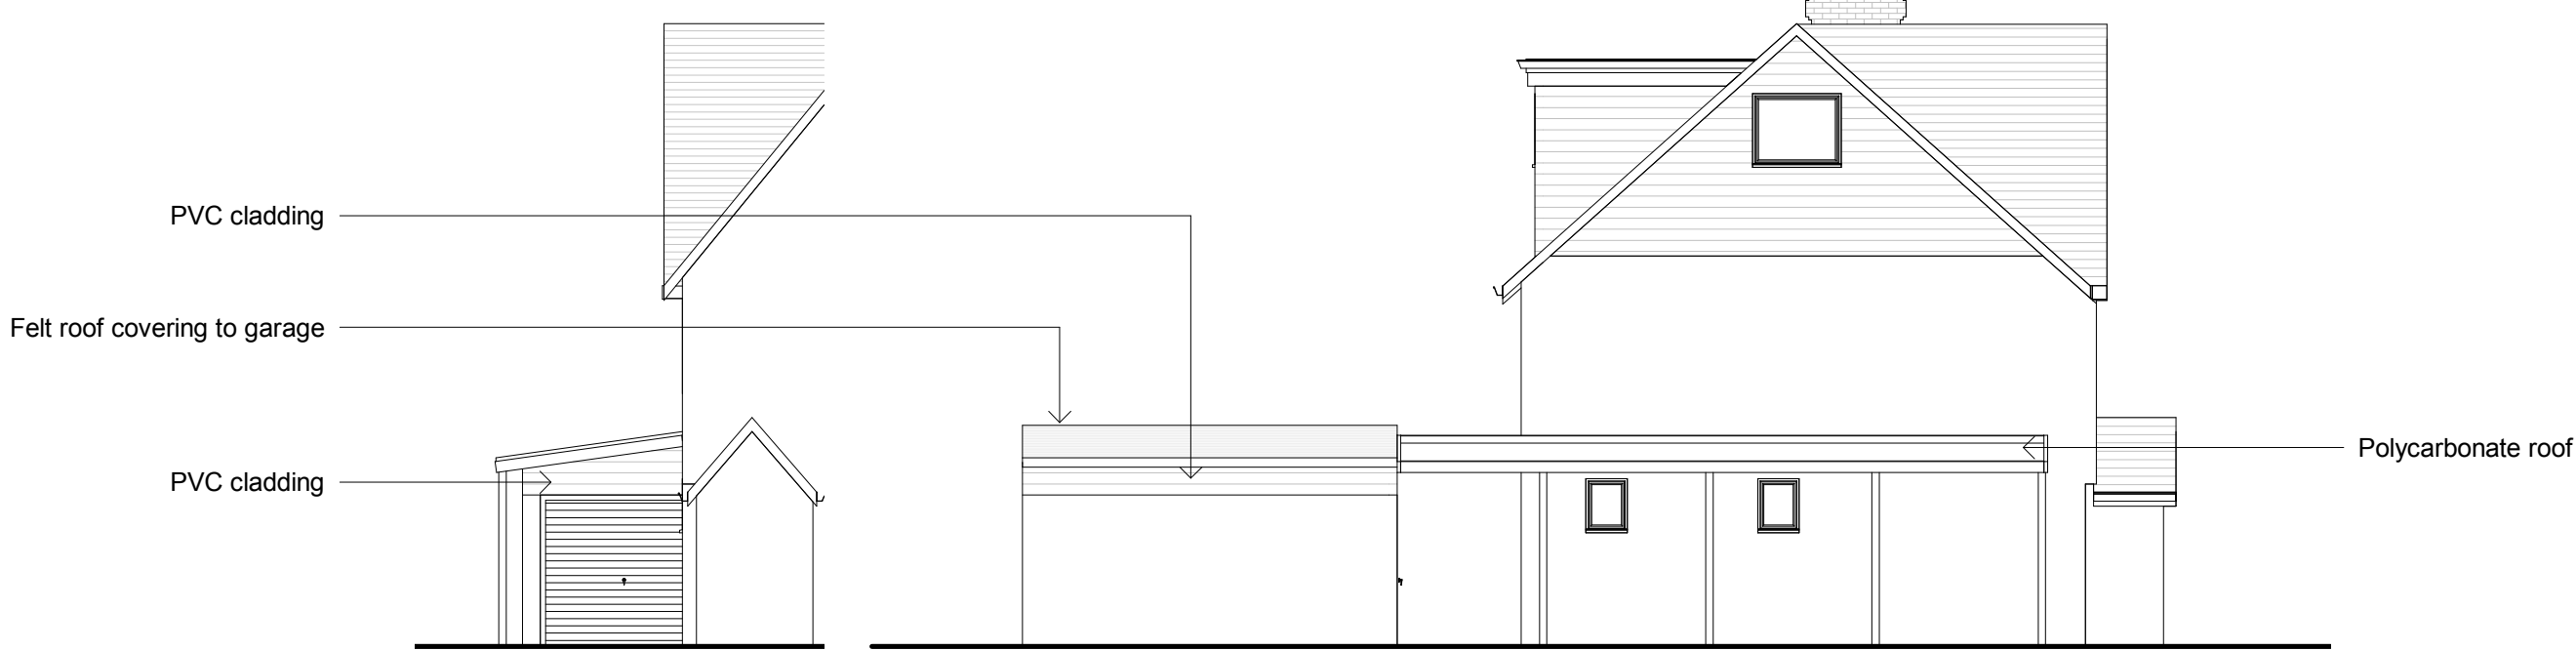

Proposed Front Elevation North

Proposed Side Elevation East

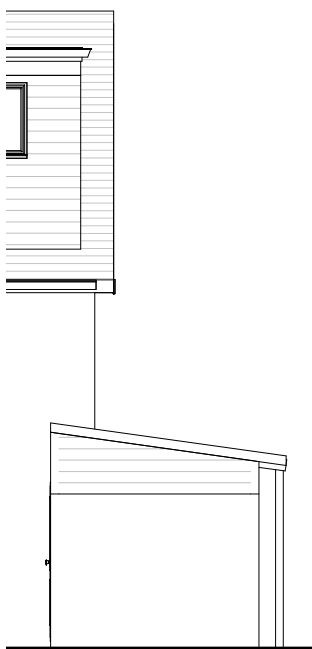


Proposed Side Elevation South



Proposed Side Elevation West

Revisions

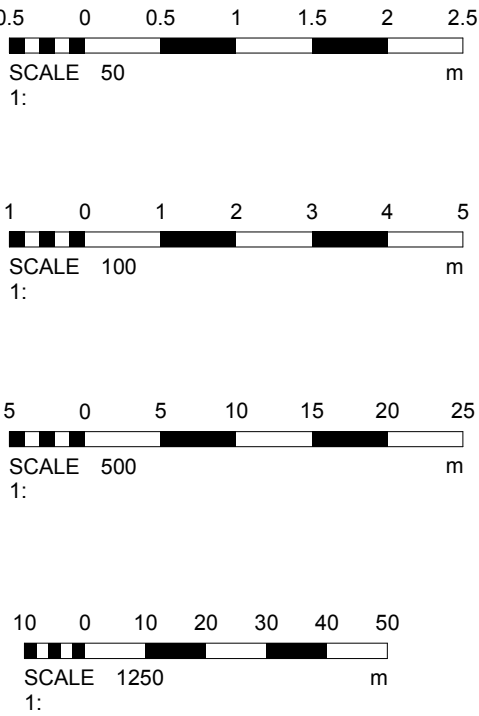

A - January 2020

Revisions to meet validation requirements

Materials

- Polycarbonate roof
- PVC Cladding
- Felt roof to garage

Drawing Number	2020/05	Sheet	1 of 1
----------------	---------	-------	--------

Size	A1	Scale	1:50, 1:100, 1:500, 1:1250
------	----	-------	----------------------------

Project	Existing and Proposed details January 2020
---------	--

Job Title	9 Arundel Road Poling Arundel West Sussex BN18 9PW
-----------	--

Do Not scale from this drawing except for planning as photocopies will be subject to distortion
Drawings to be read in conjunction with all other Designers and structural engineers contract drawings and specifications: Any discrepancies must be brought to the attention of the Designer immediately
The contractor must verify all dimensions by site measurement before ordering materials or manufacturing components
Substitute materials and products to those named will be acceptable if proven to be of equal or higher performance and not in conflict with other elements

M.J.Humphrey Ltd



Mei Humphrey MRICS, MBEng 39 Northease Drive Hove East Sussex BN3 8PQ	Adam Humphrey 230 Dominion Road Worthing West Sussex BN14 8JL
---	---

Mei@mjhumphrey.co.uk 07701055182	Adam@mjhumphrey.co.uk 07812419142
-------------------------------------	--------------------------------------