

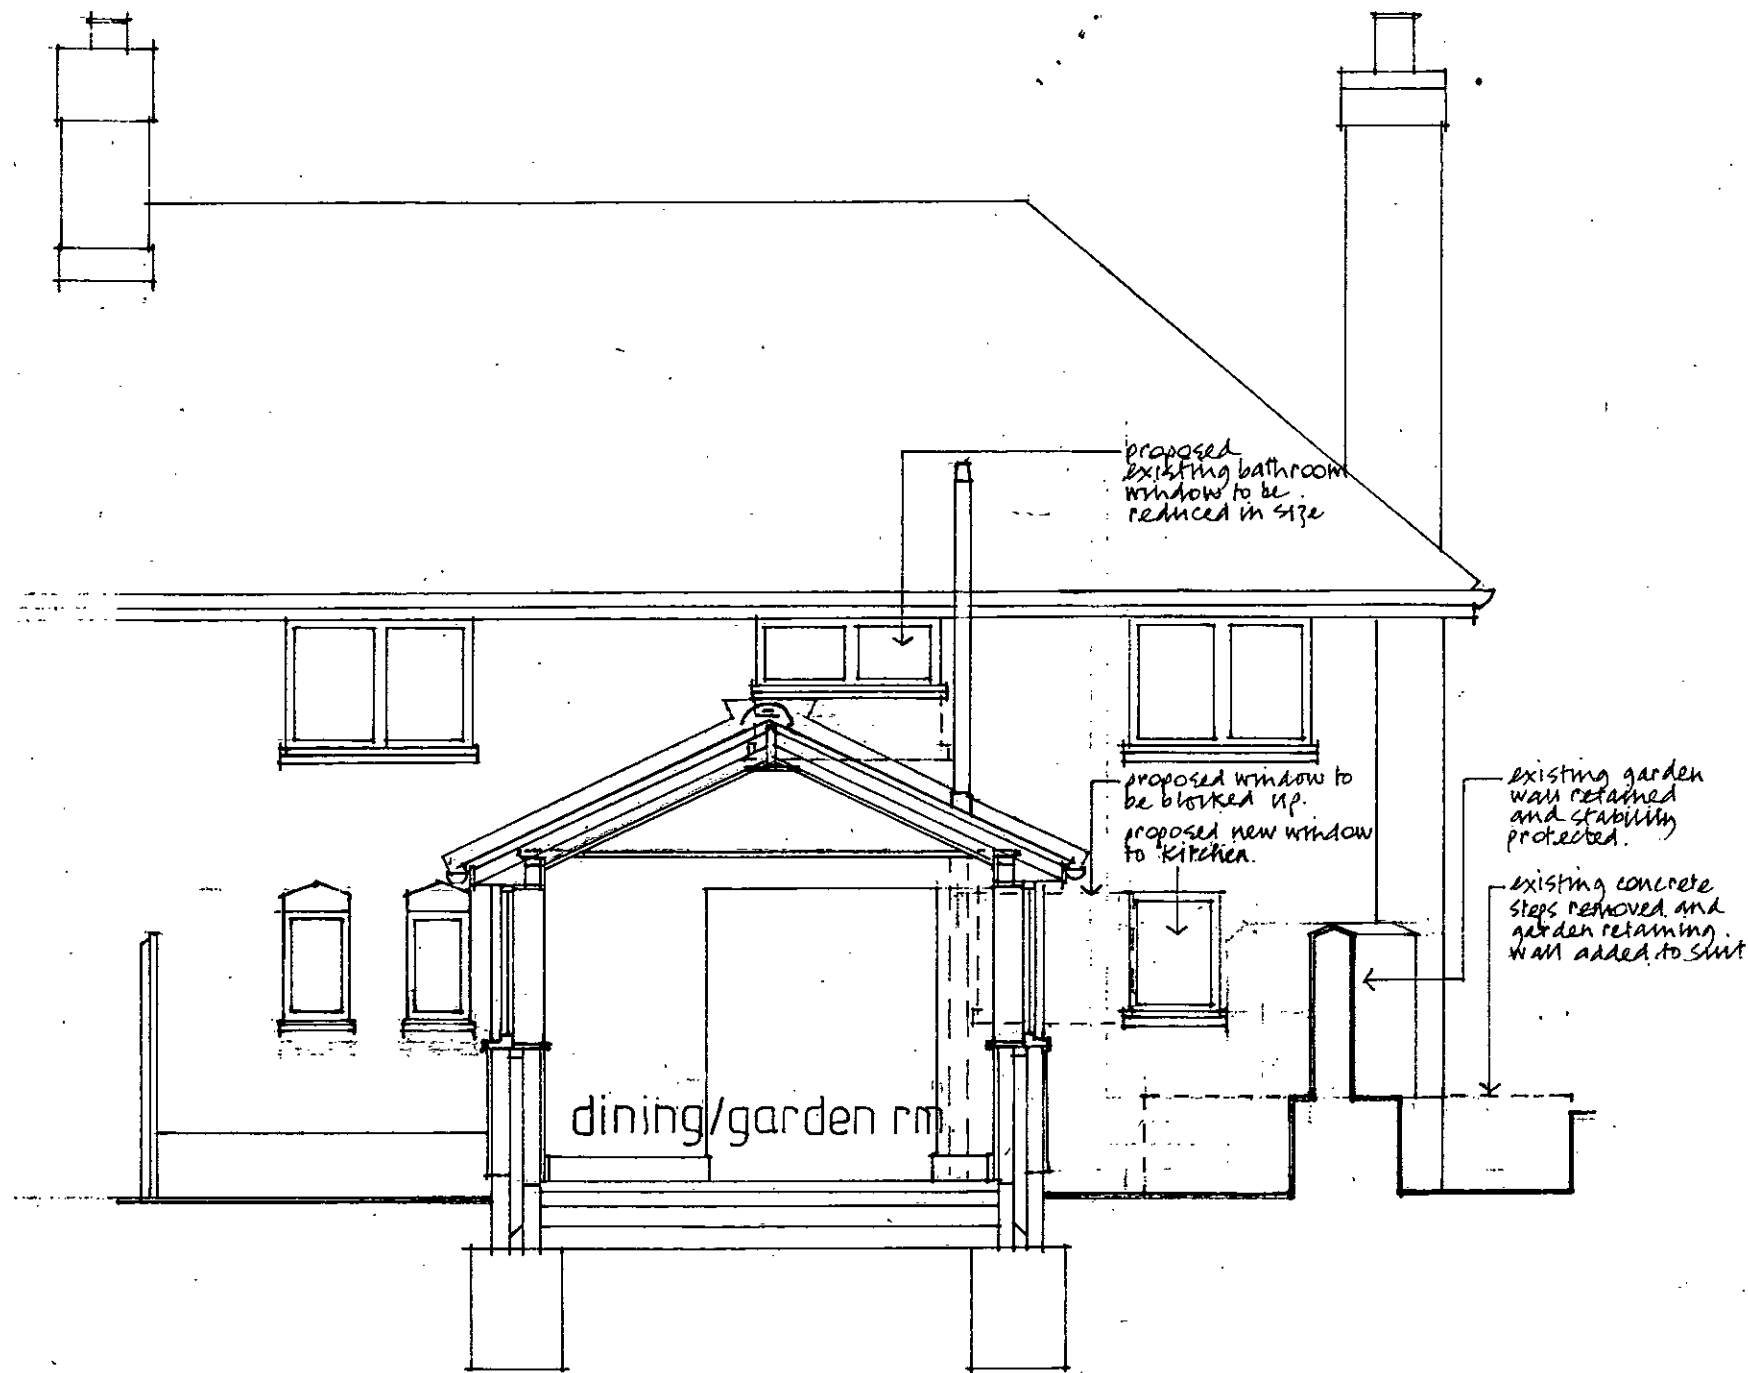


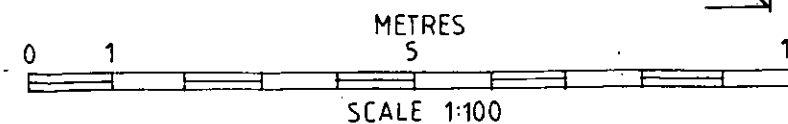

SECTION A-A
1:50

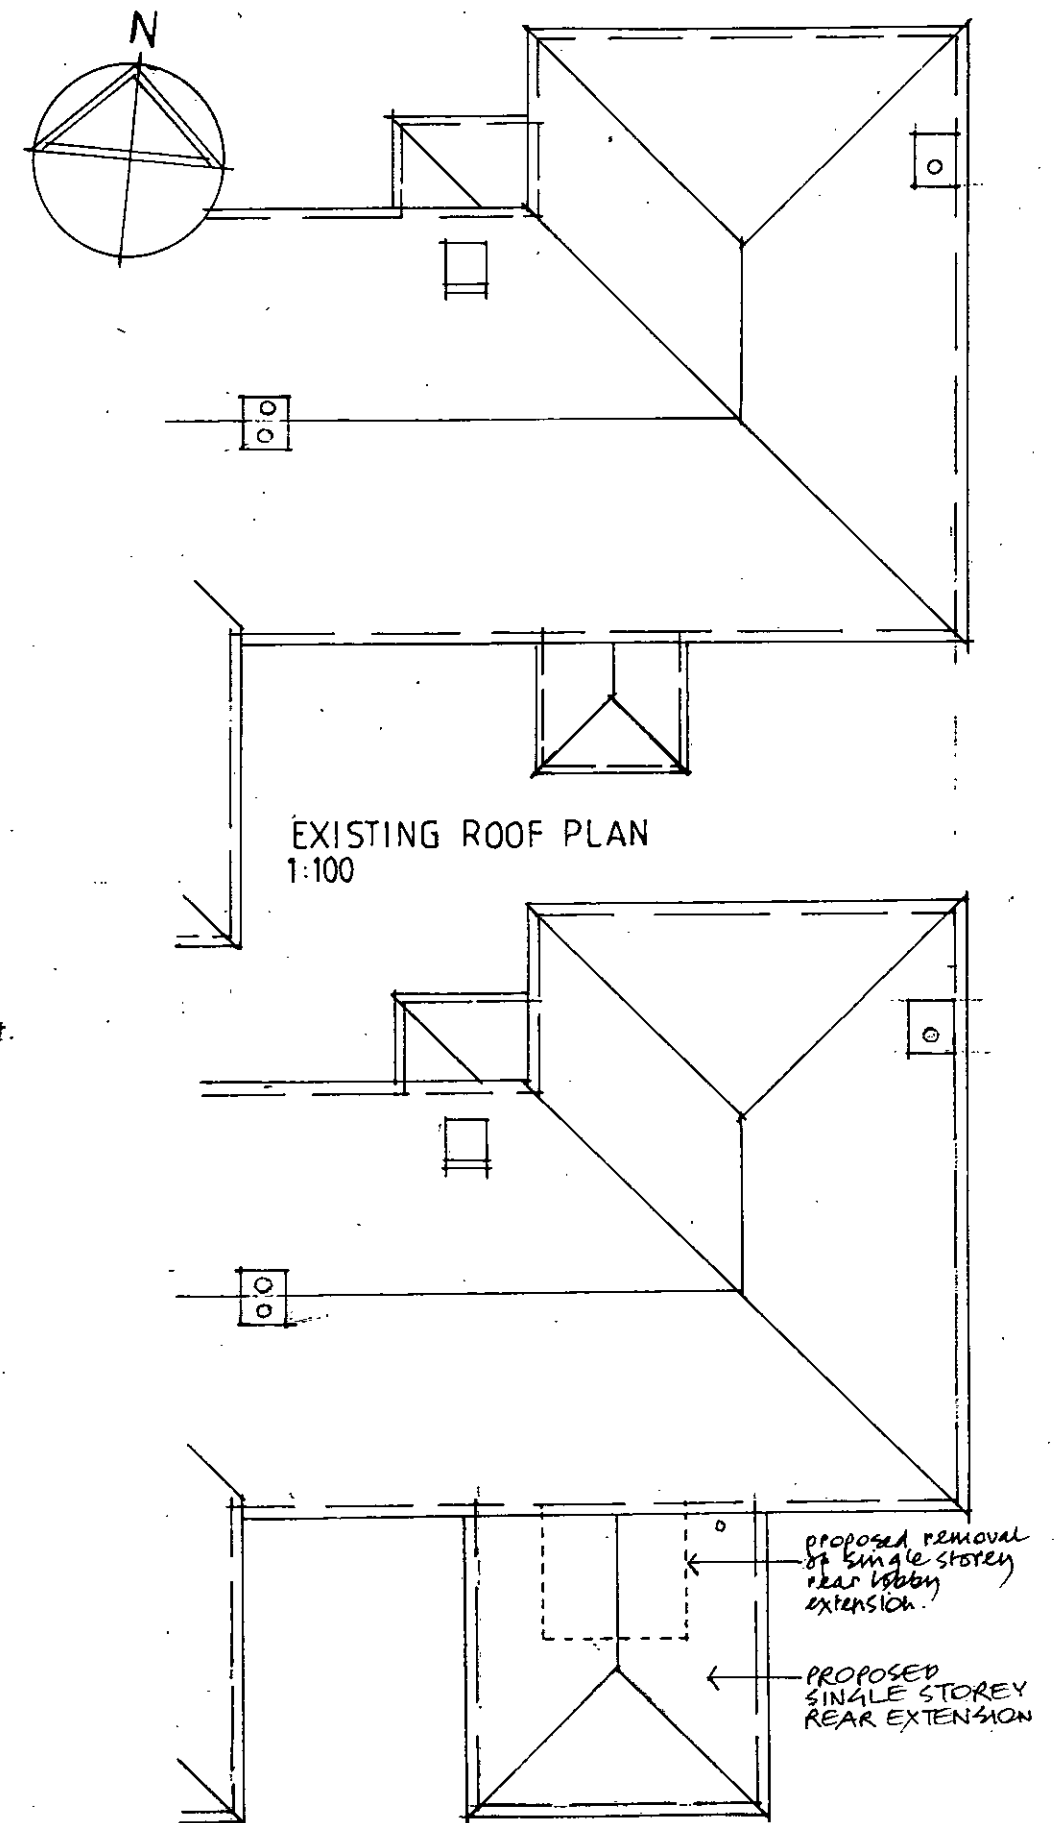

PROPOSED ROOF PLAN
1:100

SHEPHERDS COTTAGE
231 POLING STREET
POLING, W.SUSSEX
BN18 9PU

SECTION A-A
EXISTING & PROPOSED
ROOF PLANS

MAY 2013
1:50
1:100

DRG. NO
2013/02/04